




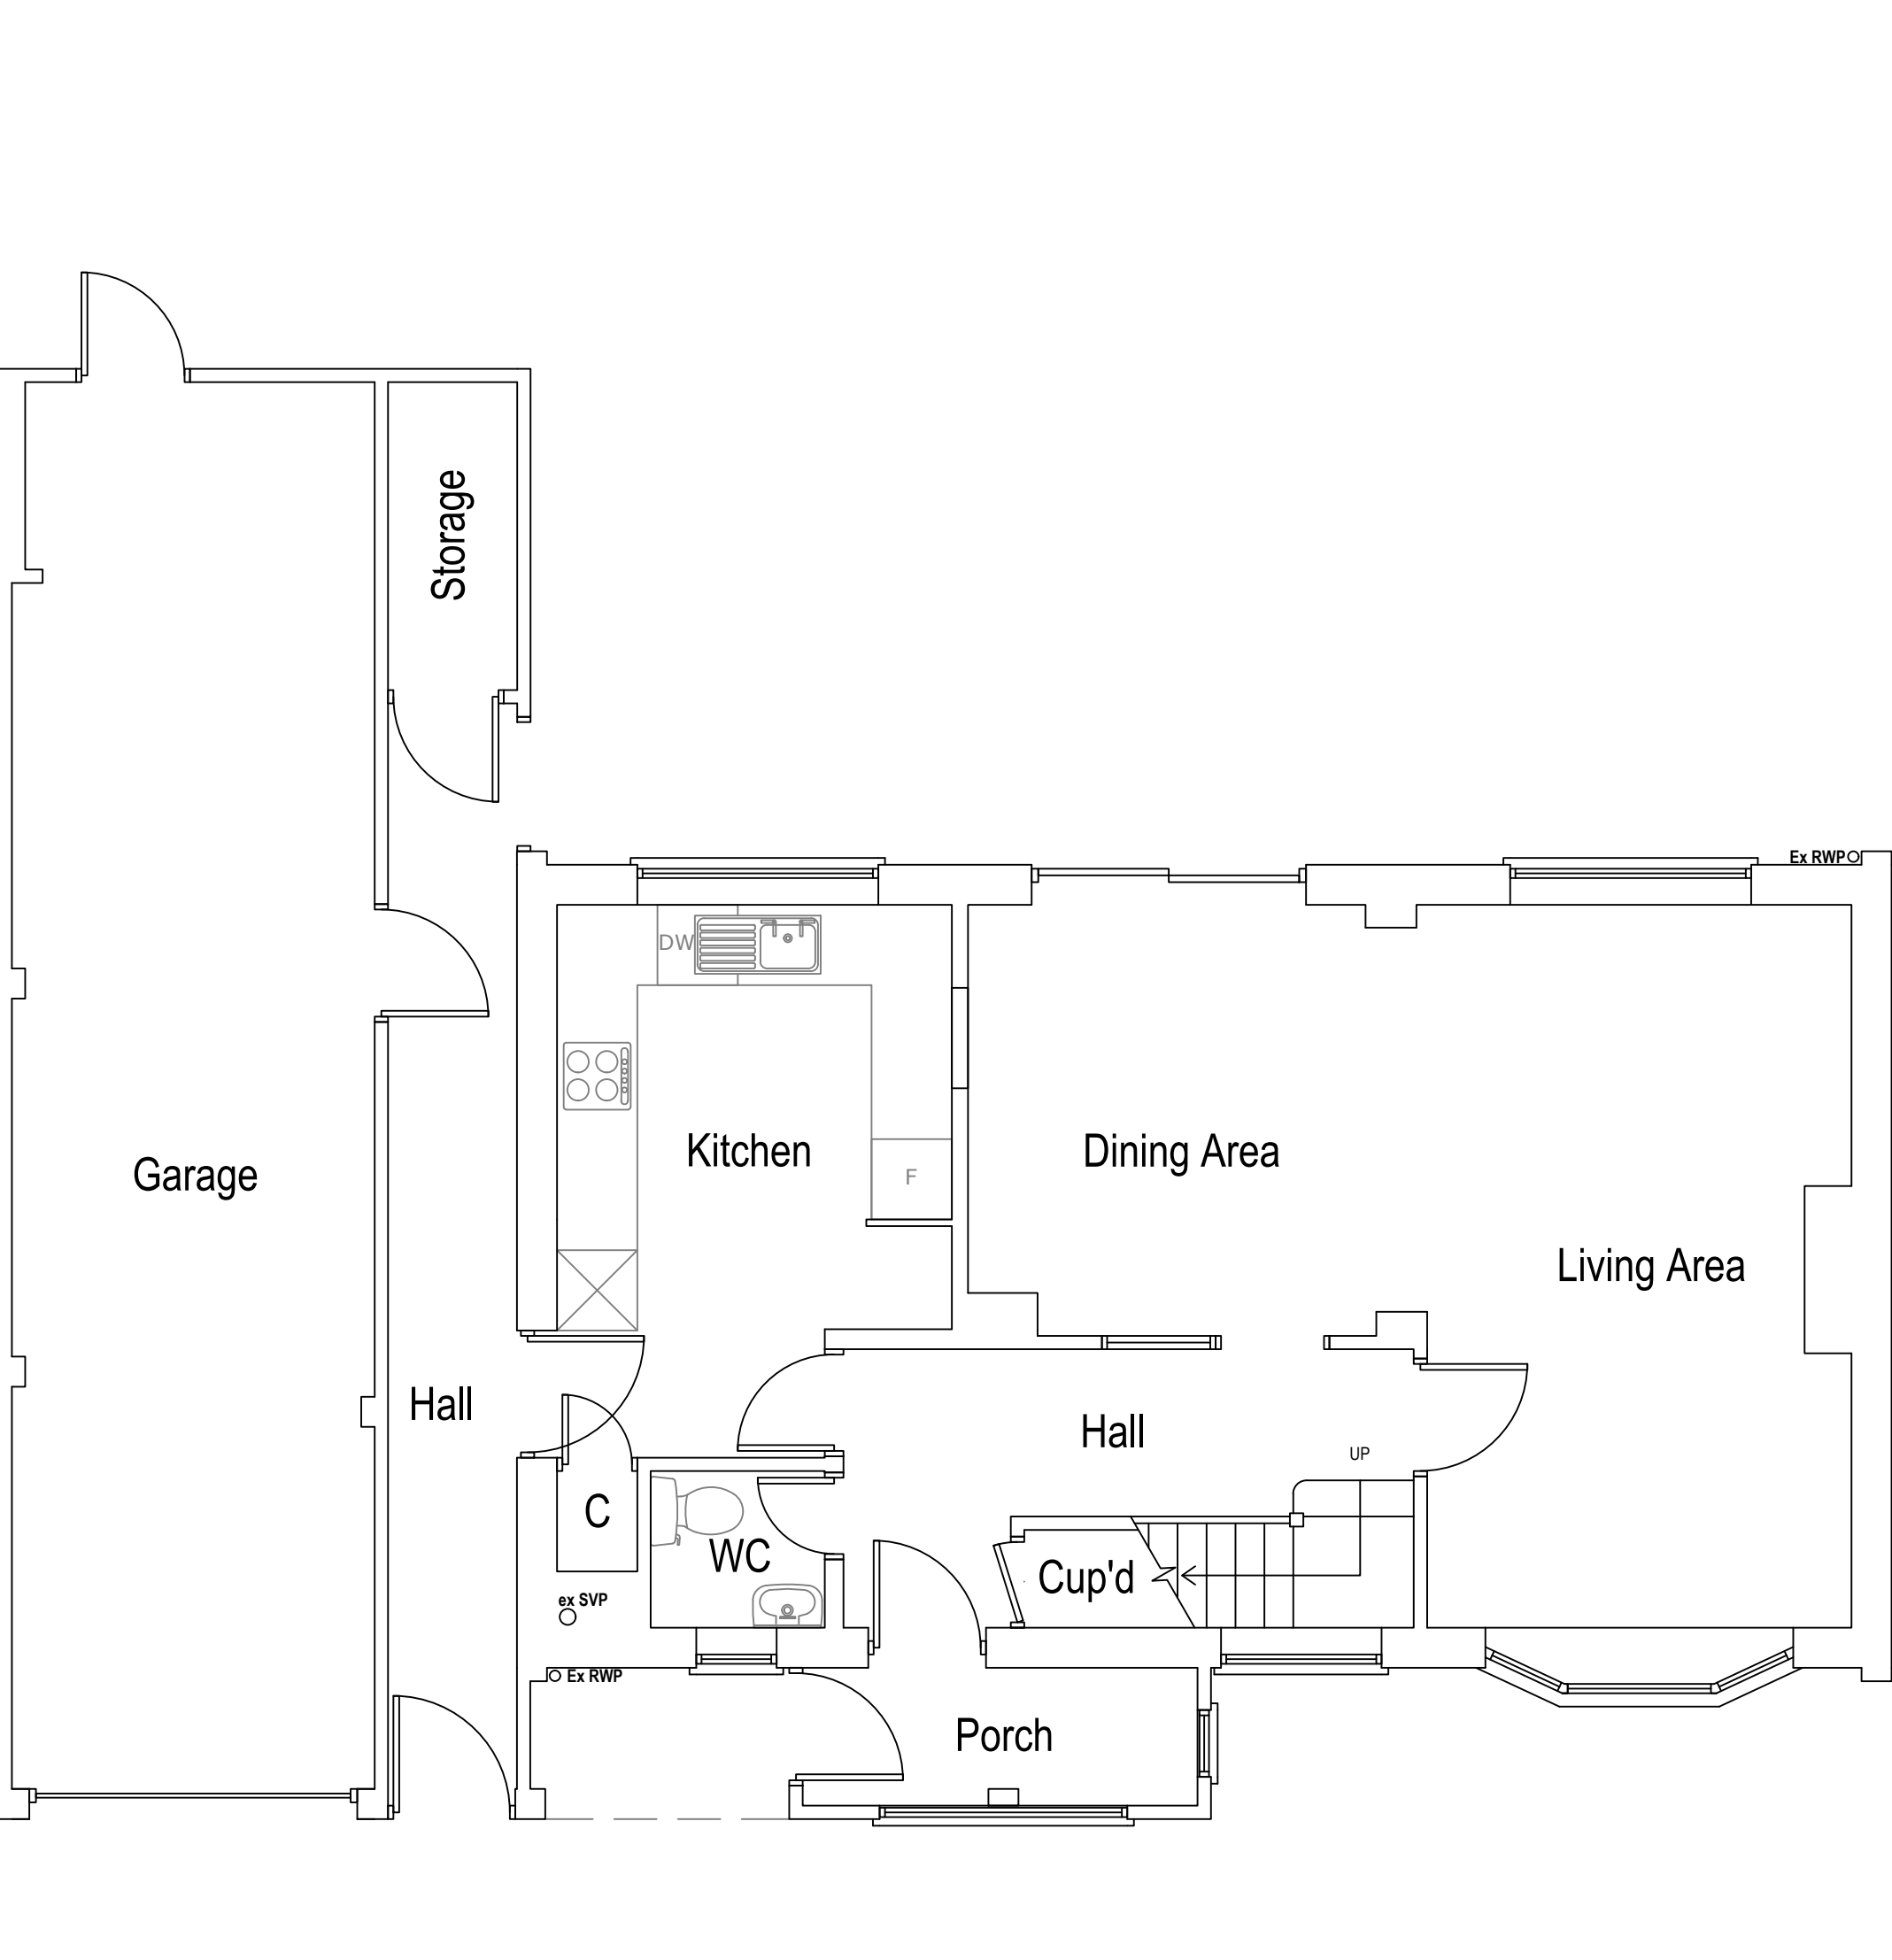

Existing Ground Floor Plan
Scale 1:50
Area ca. 97.27 m²

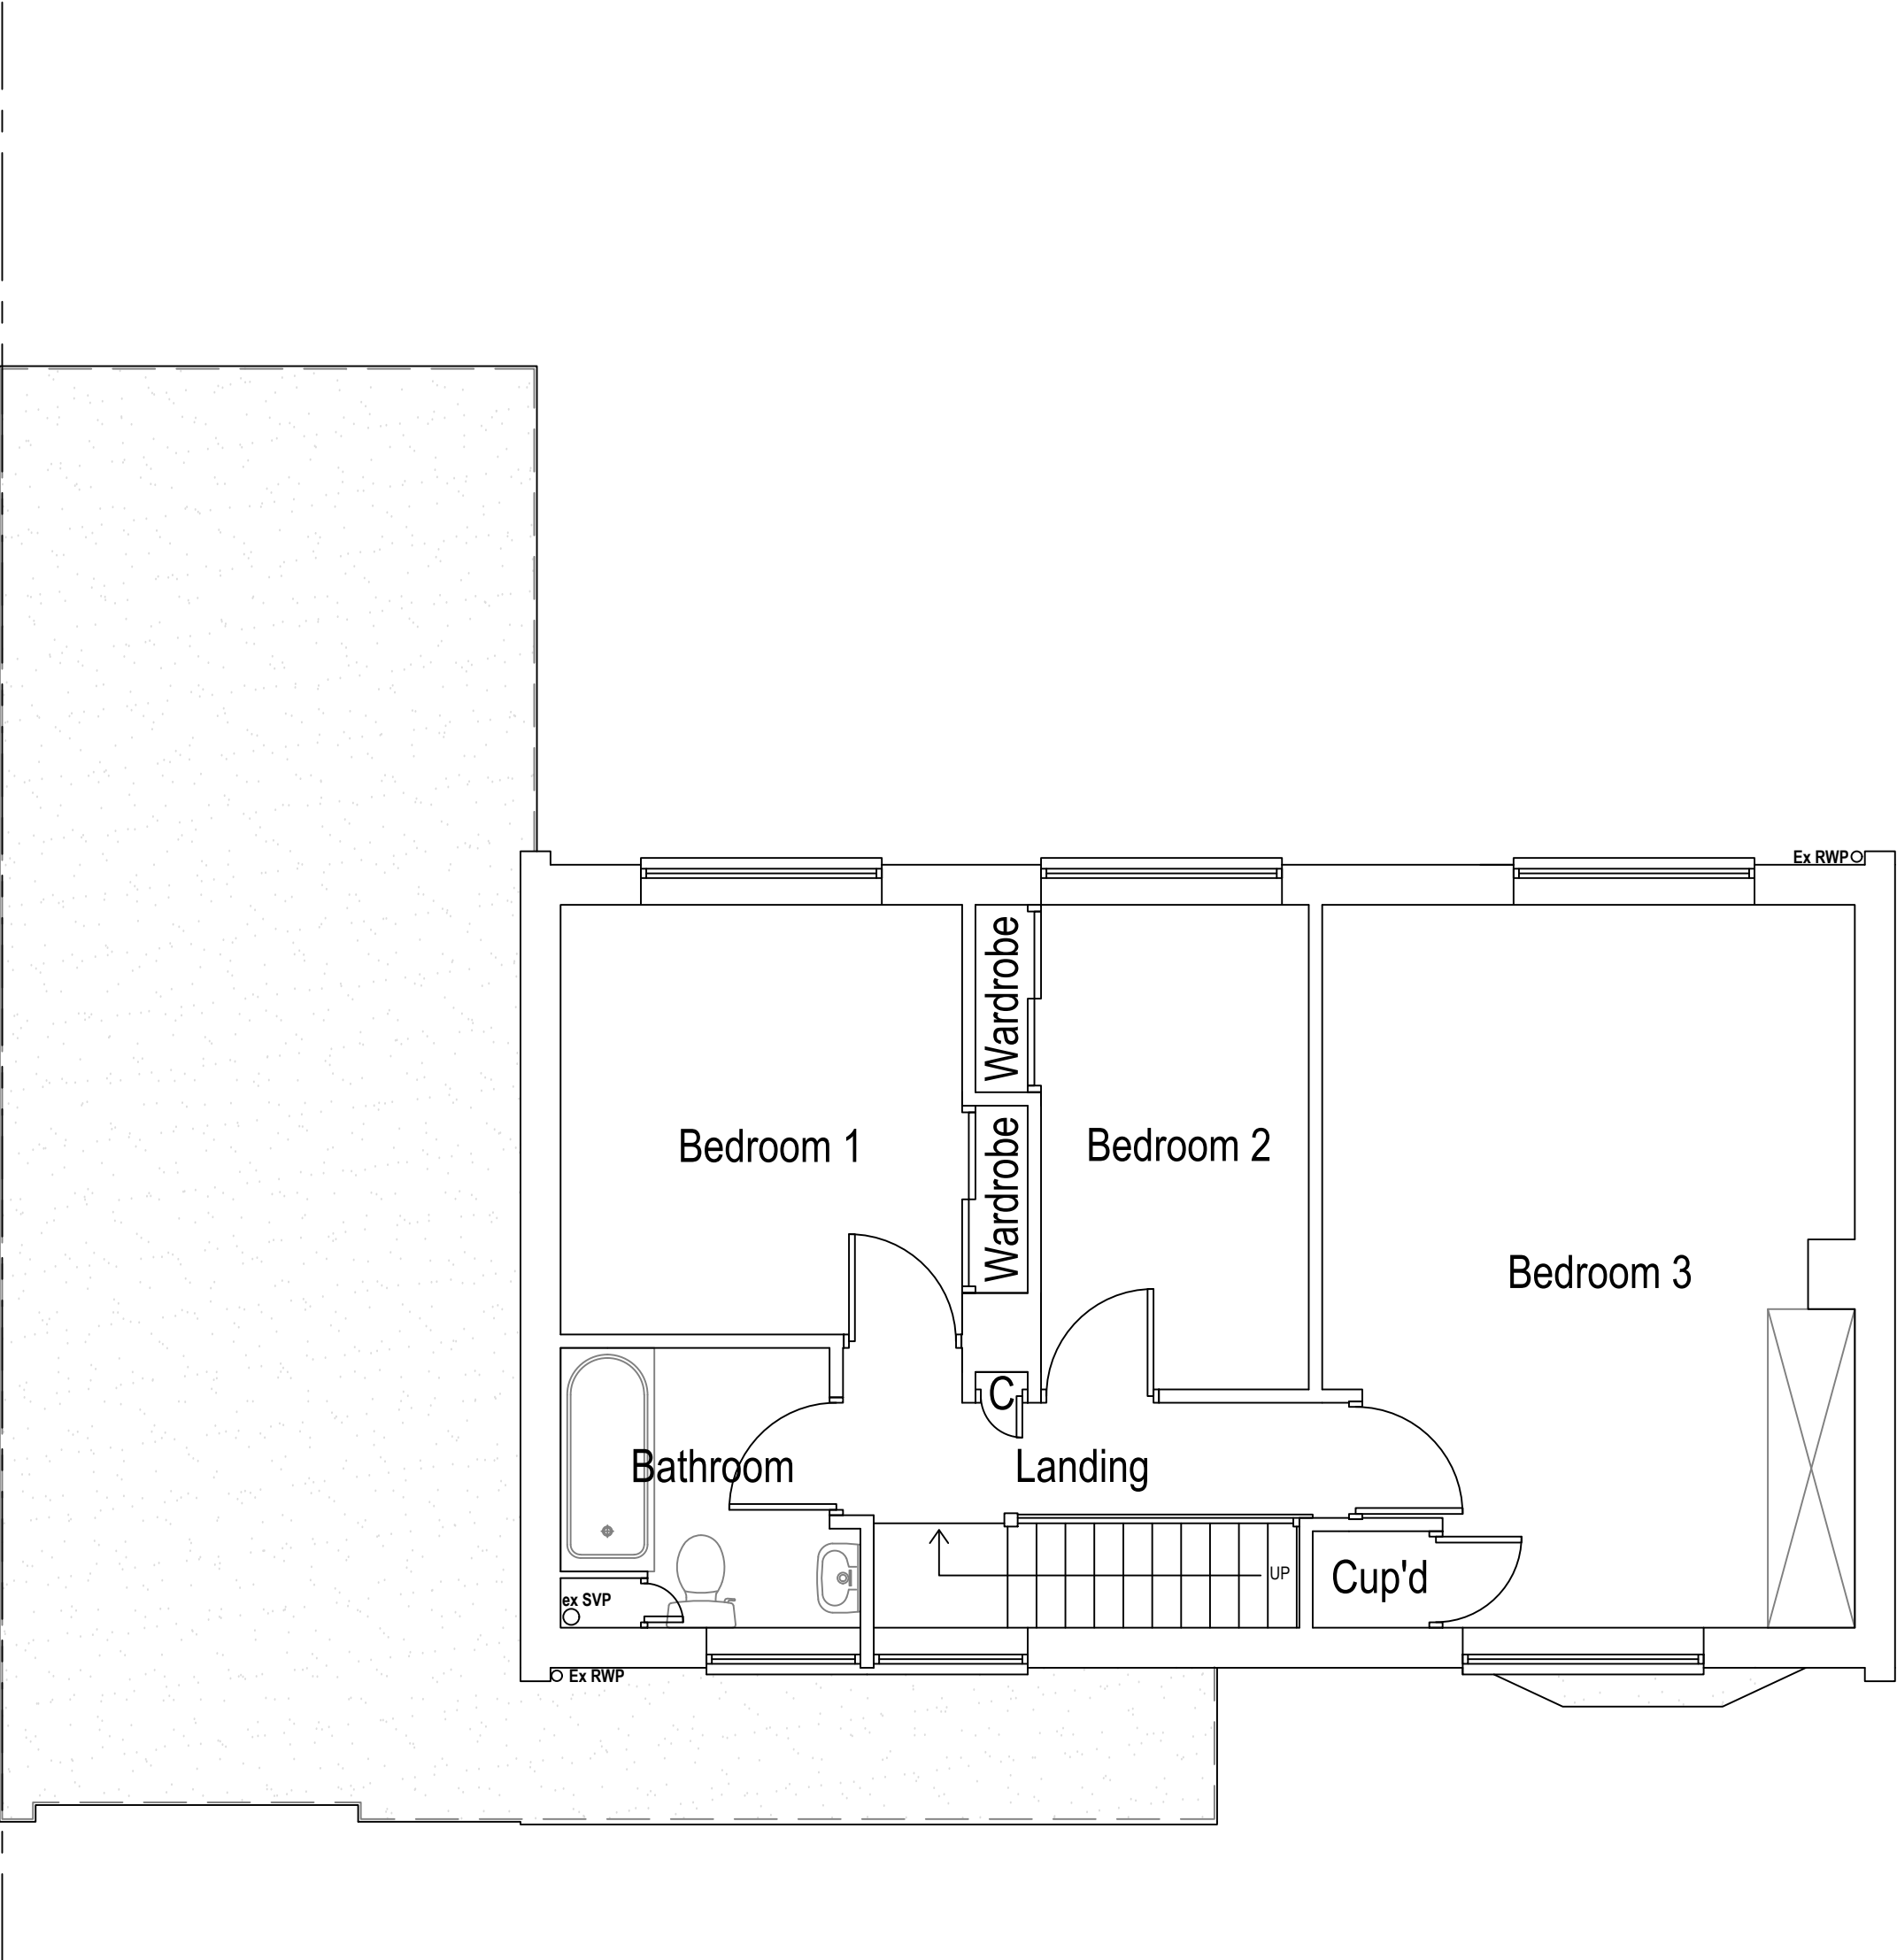

Existing First Floor Plan
Scale 1:50
Area ca. 52.22 m²

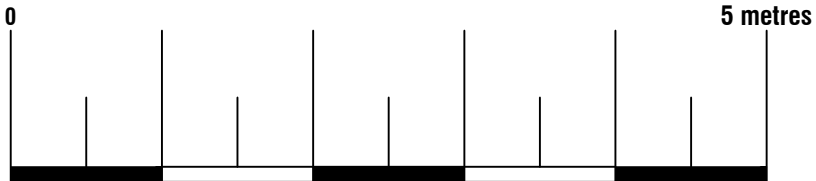



74 Cardiff Road, CF15 7QE • Enquiries@ArkiPlan.co.uk

Site	5 Russet Glade, Emmer Green, Reading RG4 8UJ	Date	02.03.2023
		Sheet	23-0398 D02 REV 0
		Job	New Extension
		Scale	As Shown@A1
Title Number	BK17005	Title	As Shown