


Collaborating with:

Job: 668
Drawing: 03-01
Revision:

Project:
45 Tilehurst Road
Reading, RG1 7TT
Drawing:
Existing First Floor Plan

Date:
Jan 22
Status:
Planning
Drawn By:
VK
Checked By:
EM

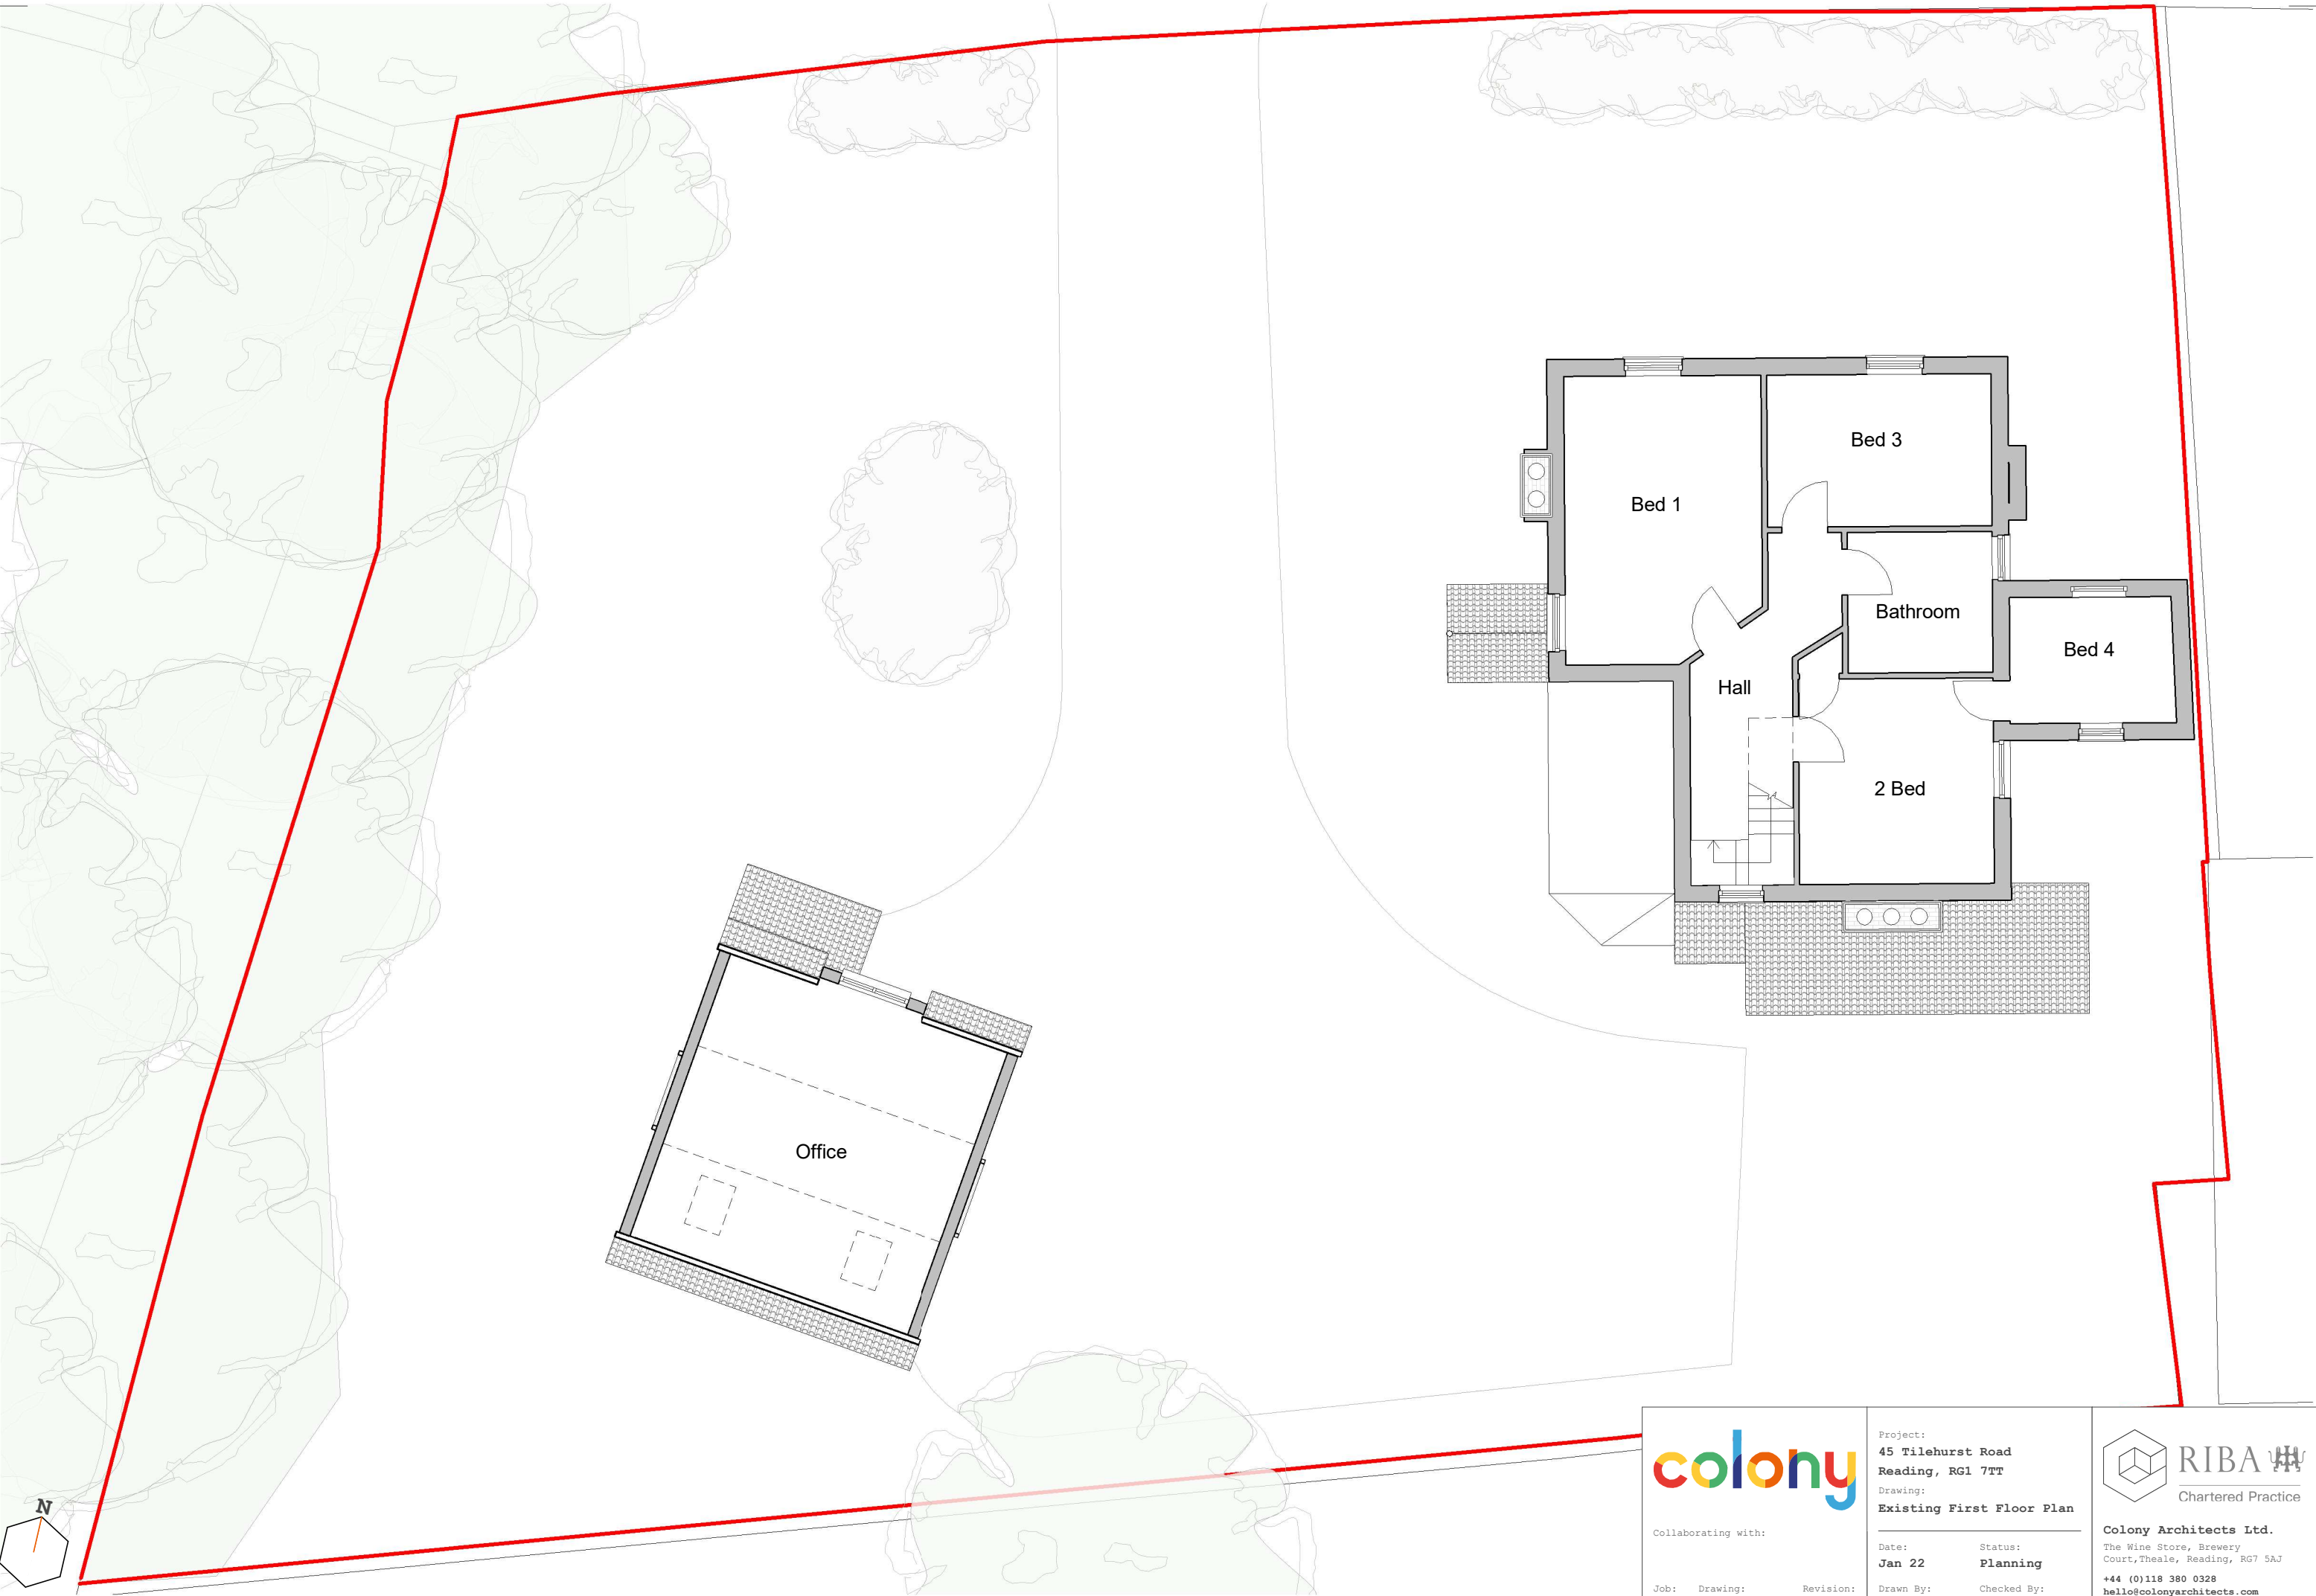

Colony Architects Ltd.
The Wine Store, Brewery
Court, Theale, Reading, RG7 5AJ
+44 (0)118 380 0328
hello@colonyarchitects.com
colonyarchitects.com