




bridge between existing
house and new extension

new courtyard

- outdoor shower
- outdoor storage
- new terrace
- new natural
swimming pond
- open roof veranda

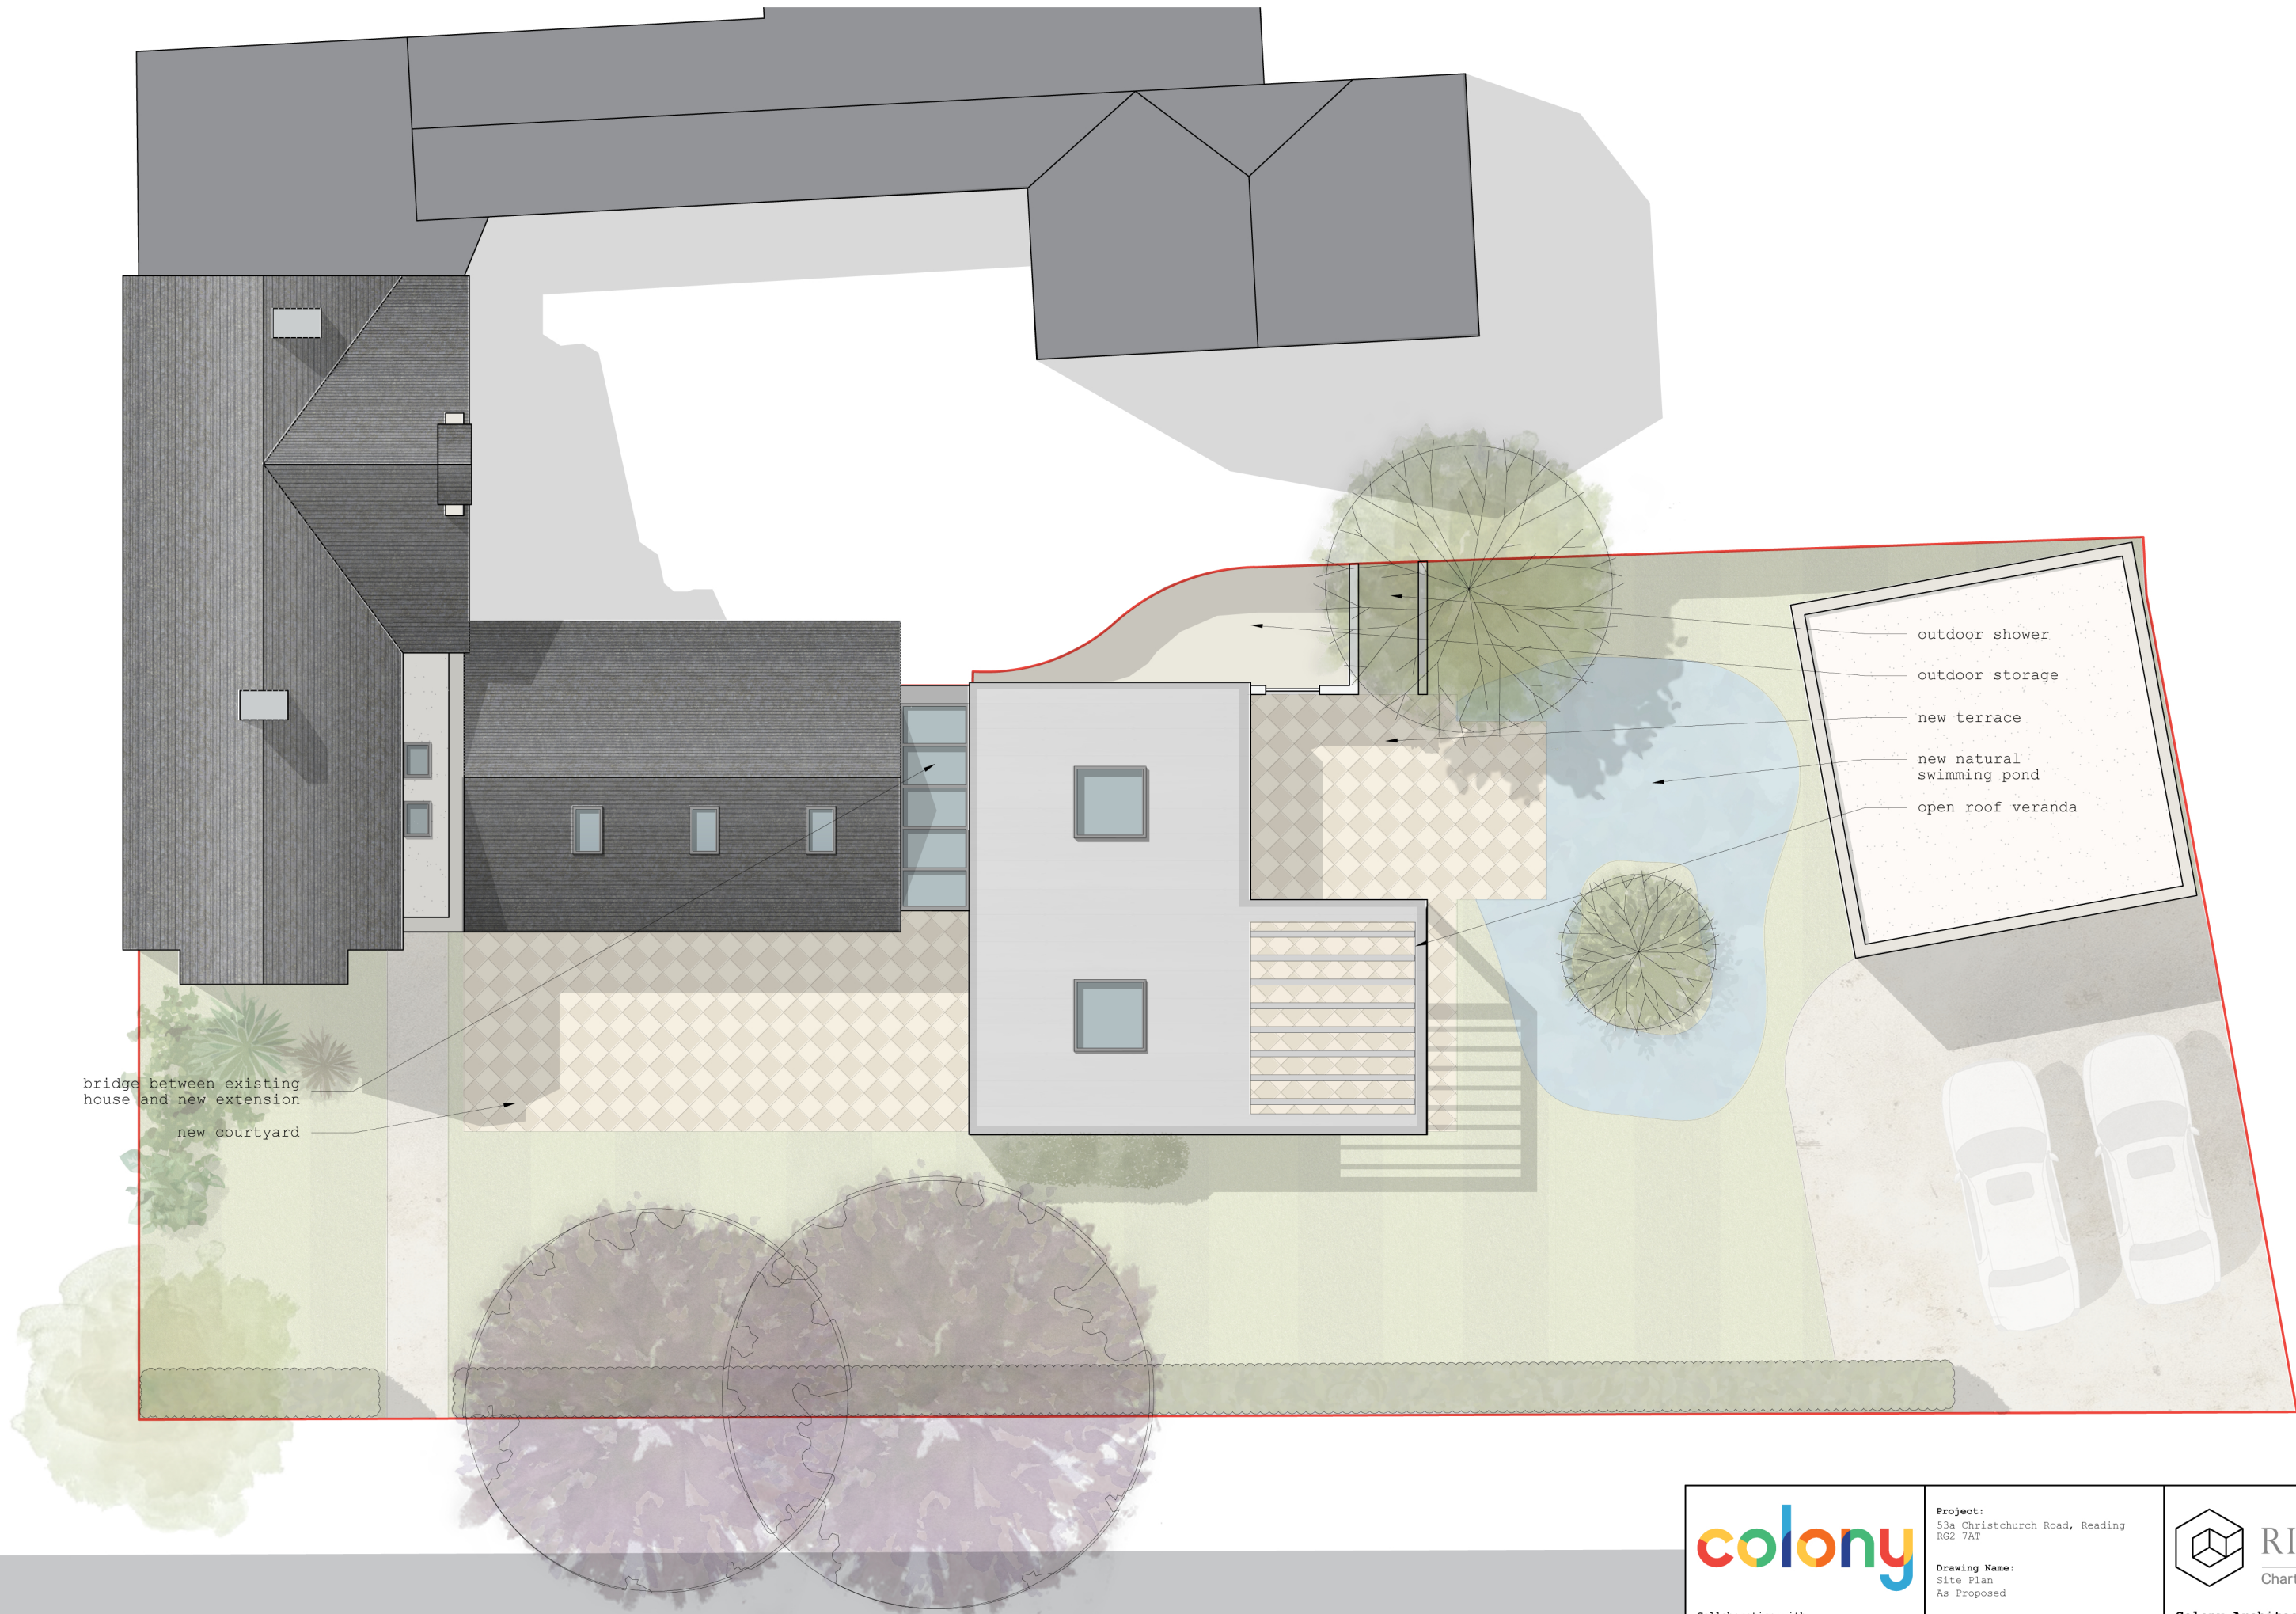

Collaborating with:
Peter Ormrod

Job: 784 Drawing: 03-11 Revision: B

Project:
53a Christchurch Road, Reading
RG2 7AT

Drawing Name:
Site Plan
As Proposed

Date: 02.2022 **Status:** planning

Drawn By: AK **Checked By:** EM



RIBA 
Chartered Practice

Colony Architects Ltd.
The Wine Store, Brewery Court,
Theale, Reading, RG7 5AJ
+44 (0)118 380 0328
hello@colonyarchitects.com
colonyarchitects.com