



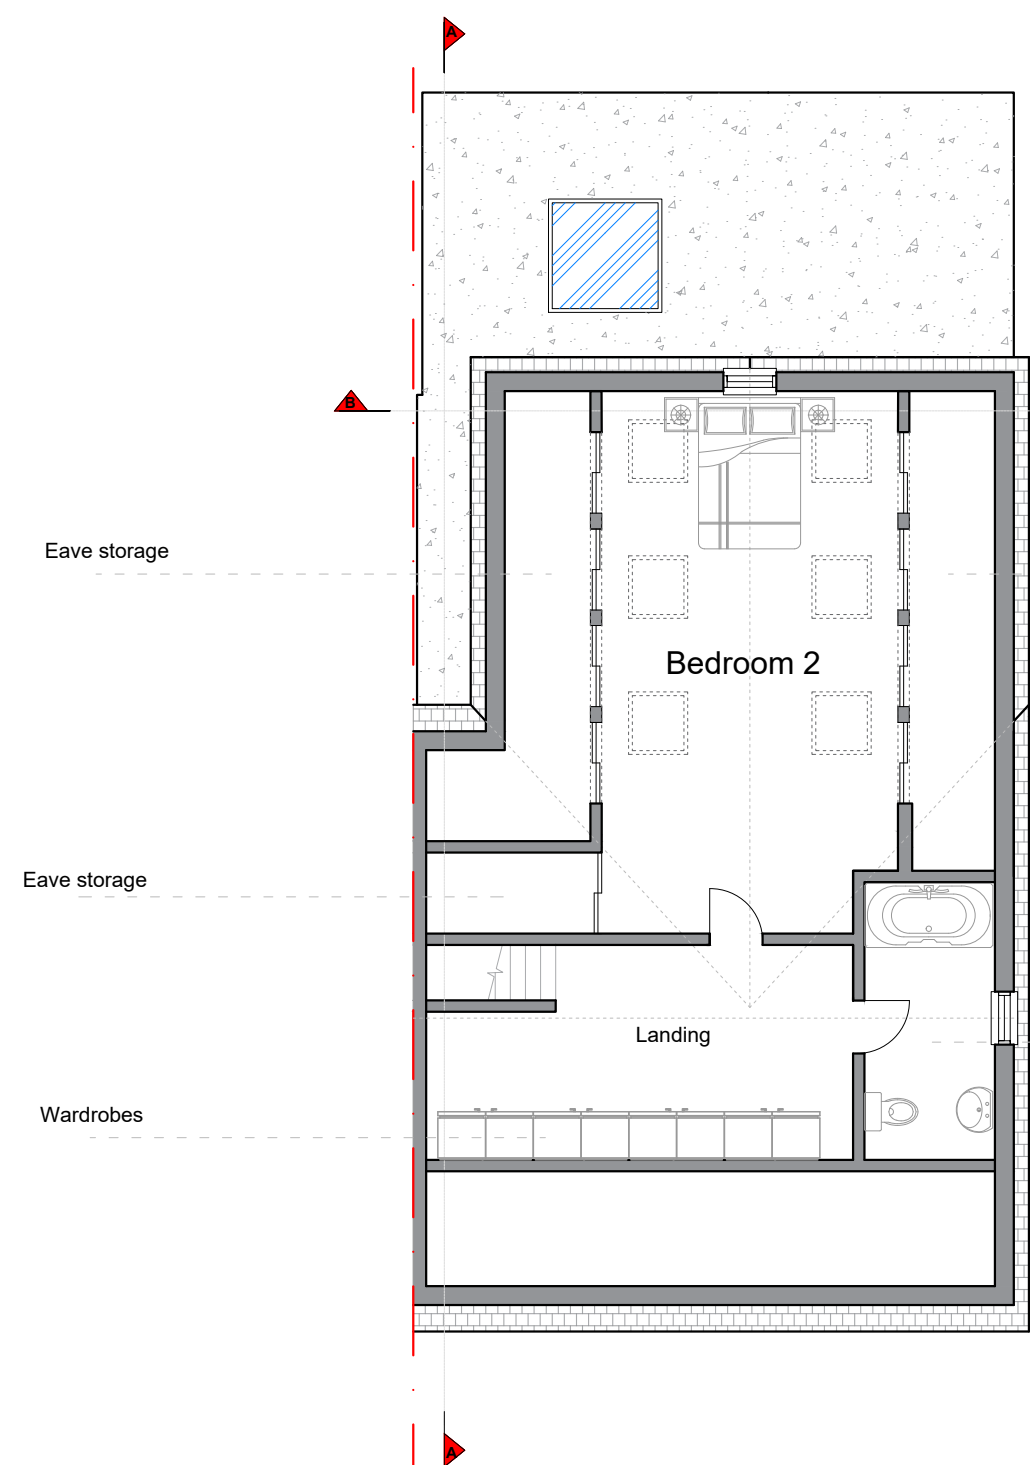

Proposed Loft Plan
Flat 3

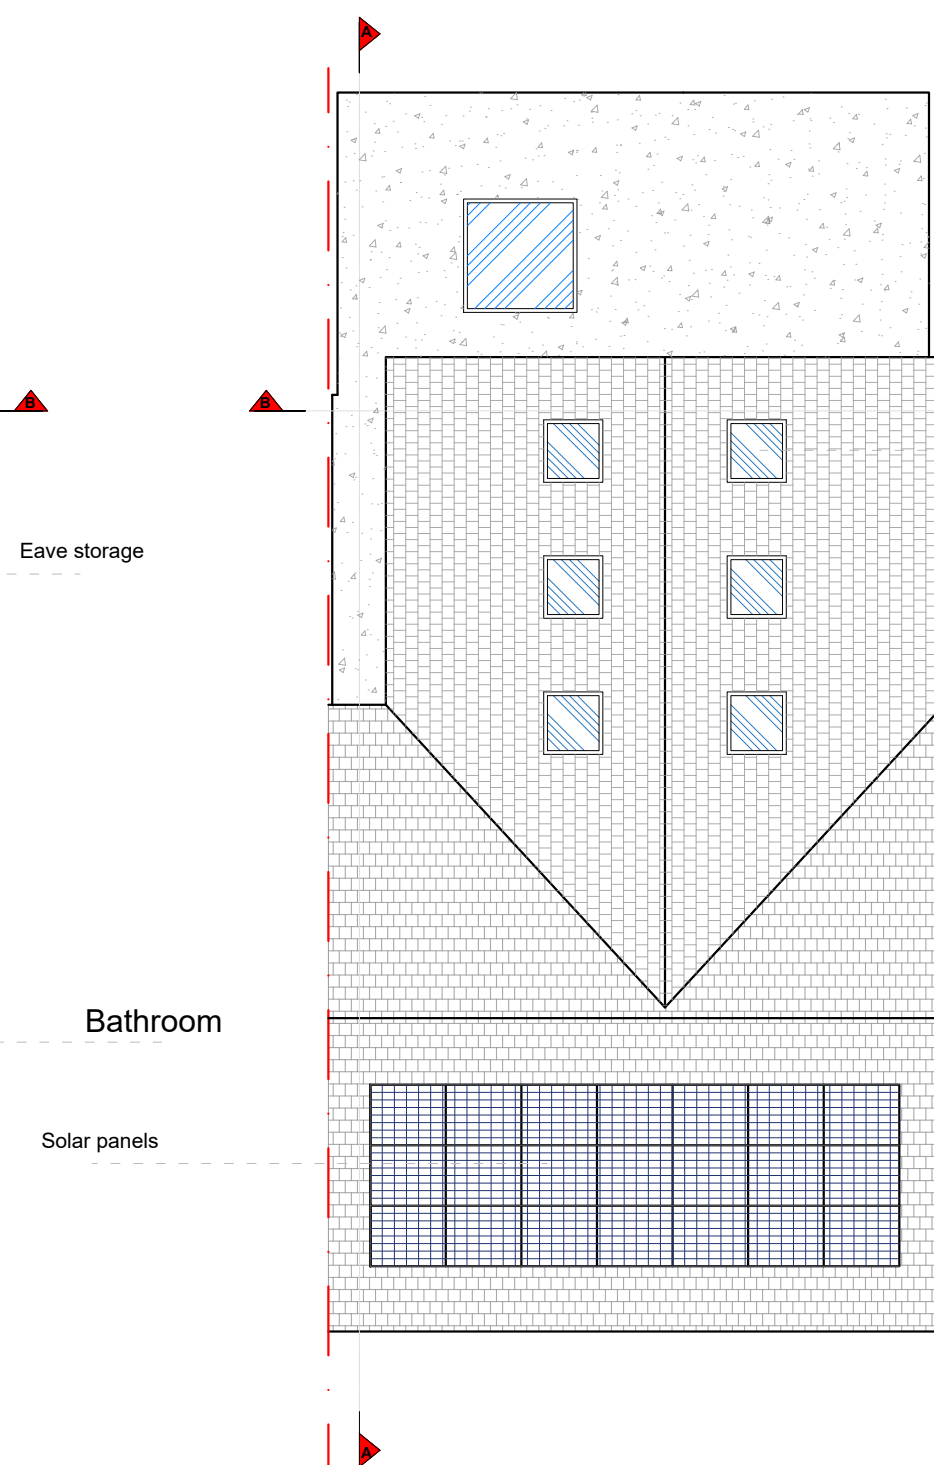

Proposed Roof Plan

Flat rooflights to match
existing fenestration
appearance

Notes

1. All materials to match existing unless otherwise noted.
2. Do not scale for the construction purposes. The contractor must verify all dimension on site prior to commencement of works.
3. This document is copyright of the originator and must be treated as confidential.

Project
2 Mason Street,
Reading
RG1 7PD

Drawing title
Proposed Floor Plan

Drawing no
05

Rev
C

Scale
1:100 @ A3

Date
Feb 2020



1 Right Plan
1rightplan@gmail.com
07955 449 285