




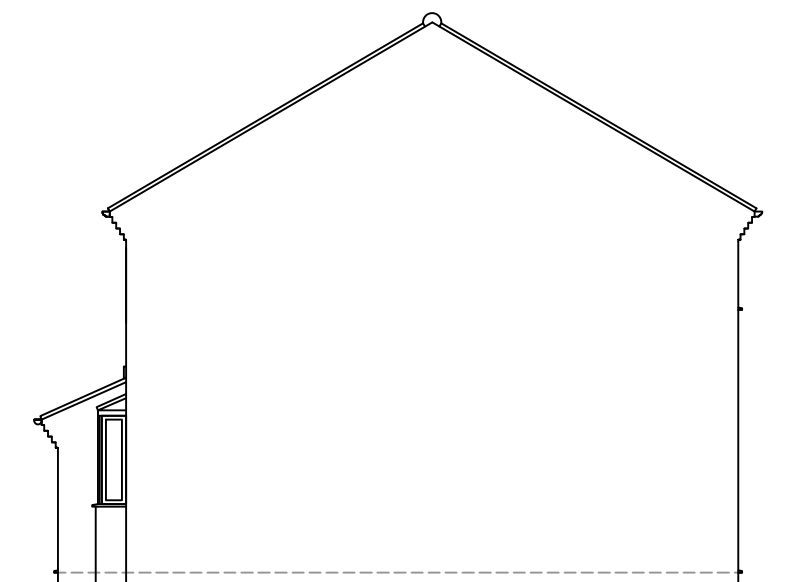

LEFT ELEVATION

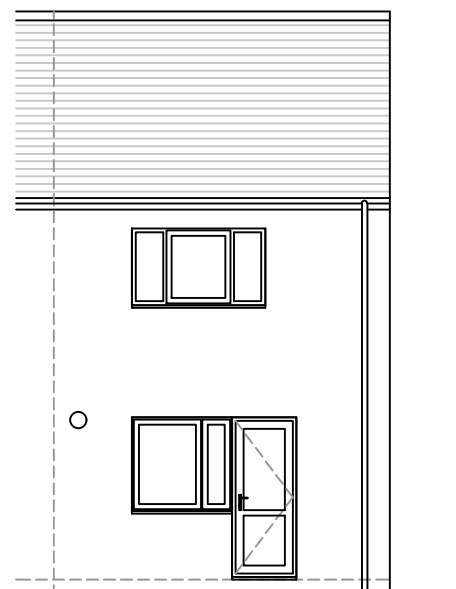


REAR ELEVATION

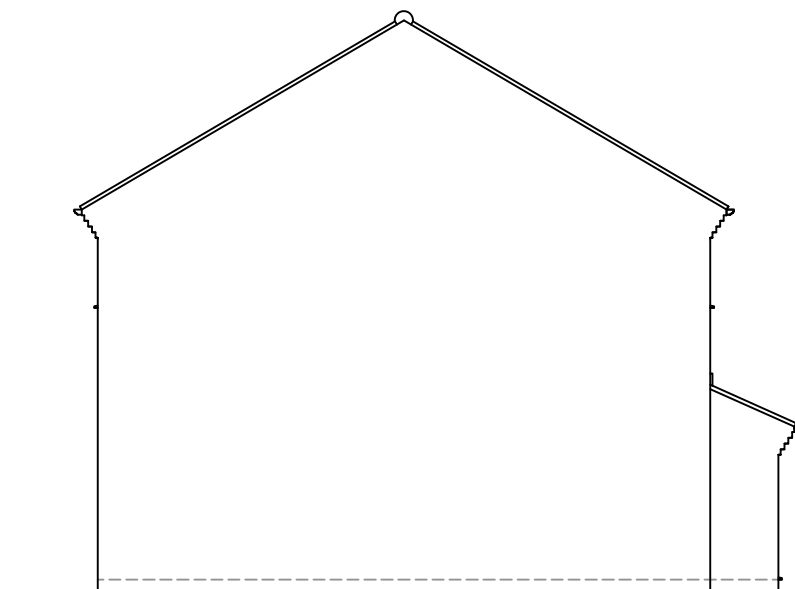


RIGHT ELEVATION

 = PVCu insulated solid panel.
(Plastered internally)

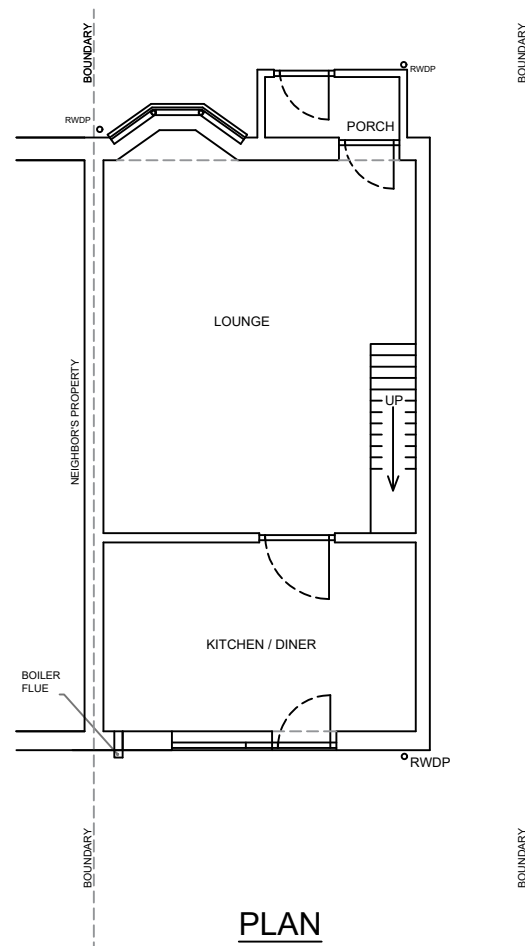

PLAN

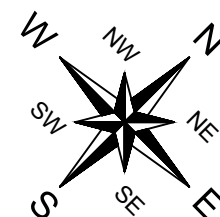

Notes:

Existing physical barrier to remain

These drawings are the property of Anglian Home Improvements and must not be used, distributed, loaned or copied without the express permission of Anglian Home Improvements.

All dimensions are in millimetres (mm) unless noted otherwise.

Do not use for base laying purposes

Produced on A3 paper

Rev.	Date	Description	Initials



Drawing title: Existing Plan and Elevations		
CONTRACT No. : 900-12751		Page 1 of 2
Proposed: PVCu Conservatory at: 1 STOUR CLOSE TILEHURST READING RG30 4DN		
Drawers initials: JAG	Scale : 1:100	Date: 17/07/2023

4 3 2 1 0 1:50 Scale Bar 1:100 0 1 2 3 4 5 6 7 8 9 10