






Front Elevation

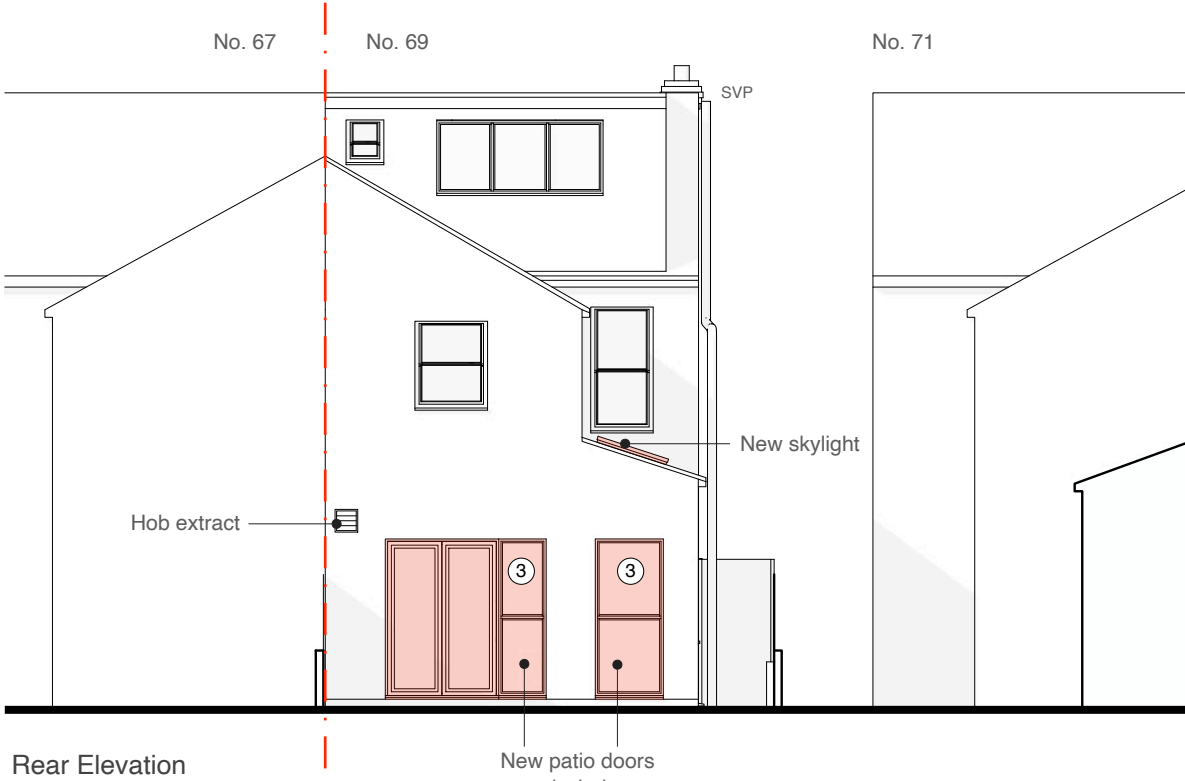

Rear Elevation

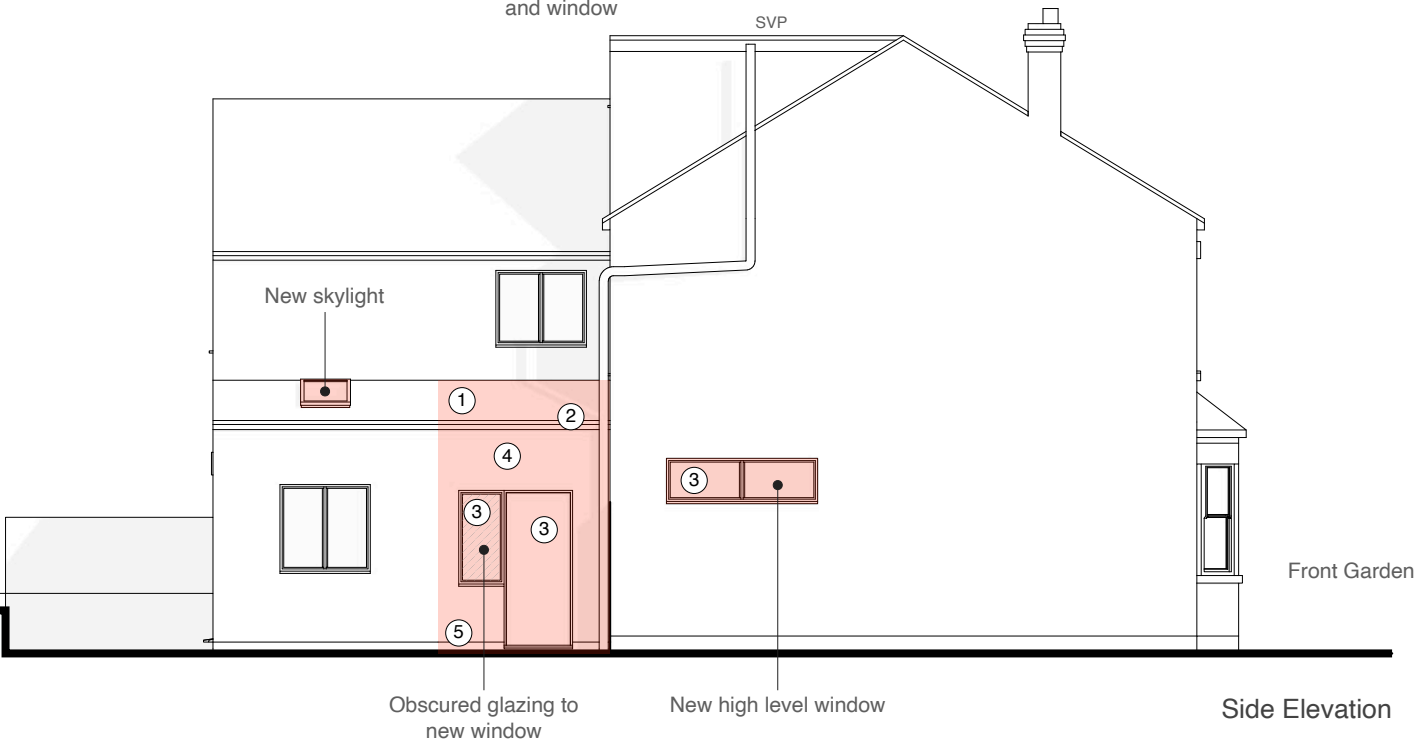


Side Elevation

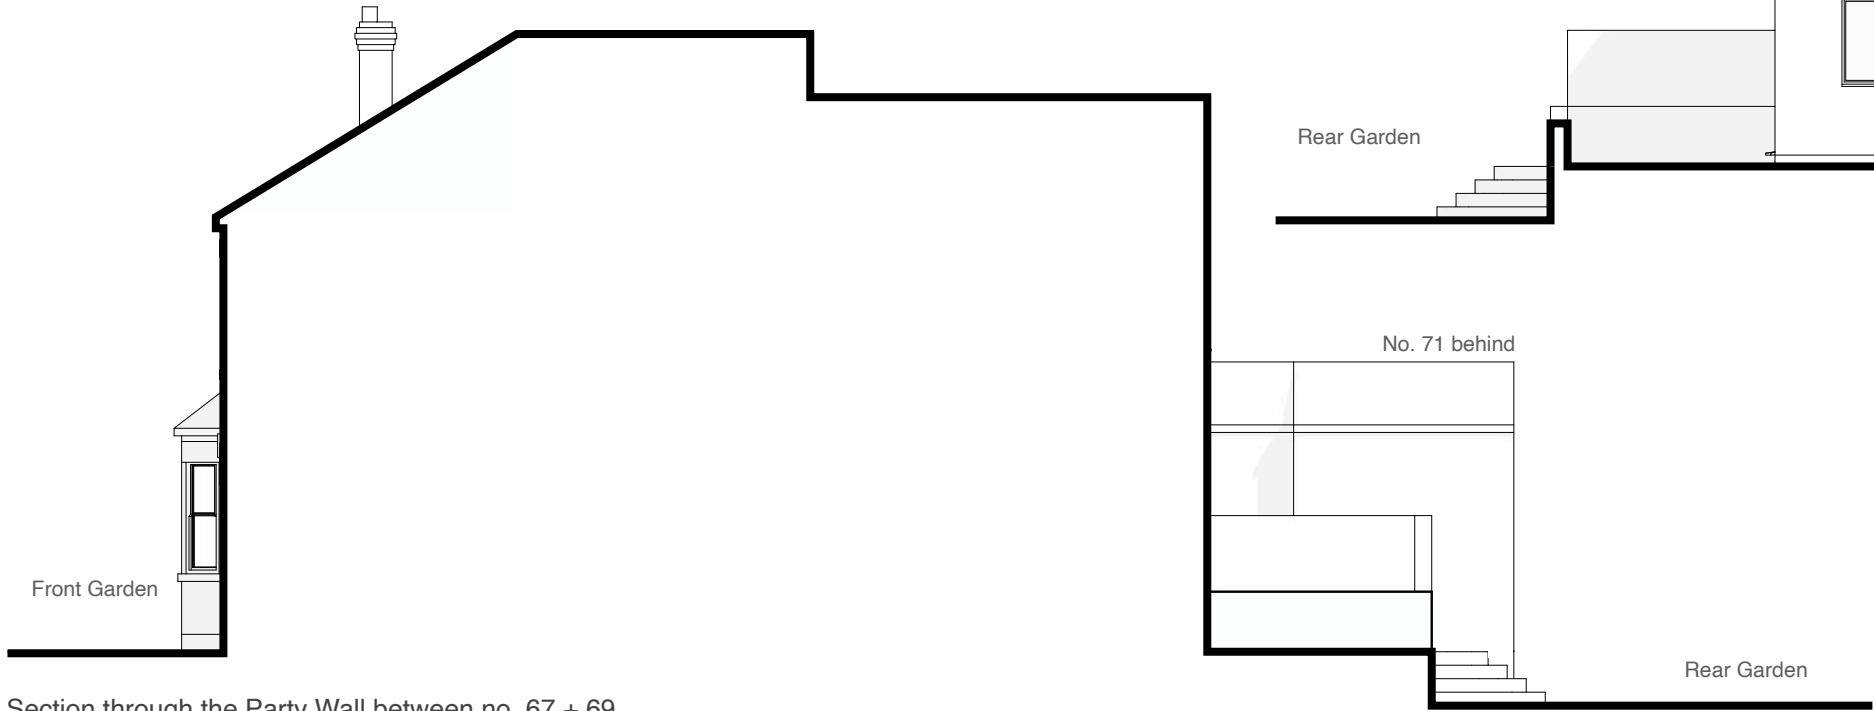

Section through the Party Wall between no. 67 + 69

- MATERIALS KEY:
- ① Tiles to match existing in material, colour and texture
 - ② Soffit and fascia to match existing
 - ③ Windows to match existing in colour and material
 - ④ Facing brickwork to match the existing property
 - ⑤ Dpc - Brickwork below dpc to be frost resisting engineering brick

 

Drawing Title	
Proposed Elevations	
Project	Client
69 Waverley Road, Reading, RG30 2QB	Helen Fasham Ben Fasham
Date	
March 2023	

Project no. / Stage /	Drawing no. / Revision
1097- PLA-	052_A
Revision notes:	Drawn by: LW
A - First Issue	
Copyright Whitfield.Design © 2023 - ARB Registered Architect Web: www.whitfield-design.co.uk Email: liam@whitfield-design.co.uk Phone: 07810794436	
NOTES: Print all drawings in full colour at A3 size. All measurements to be confirmed on site by the contractor prior to starting any building work. All structure indicative, see Structural Engineer's drawings for more information. Design to comply with the latest Building Regulations and Approved Documents.	

WHITFIELD:DESIGN