


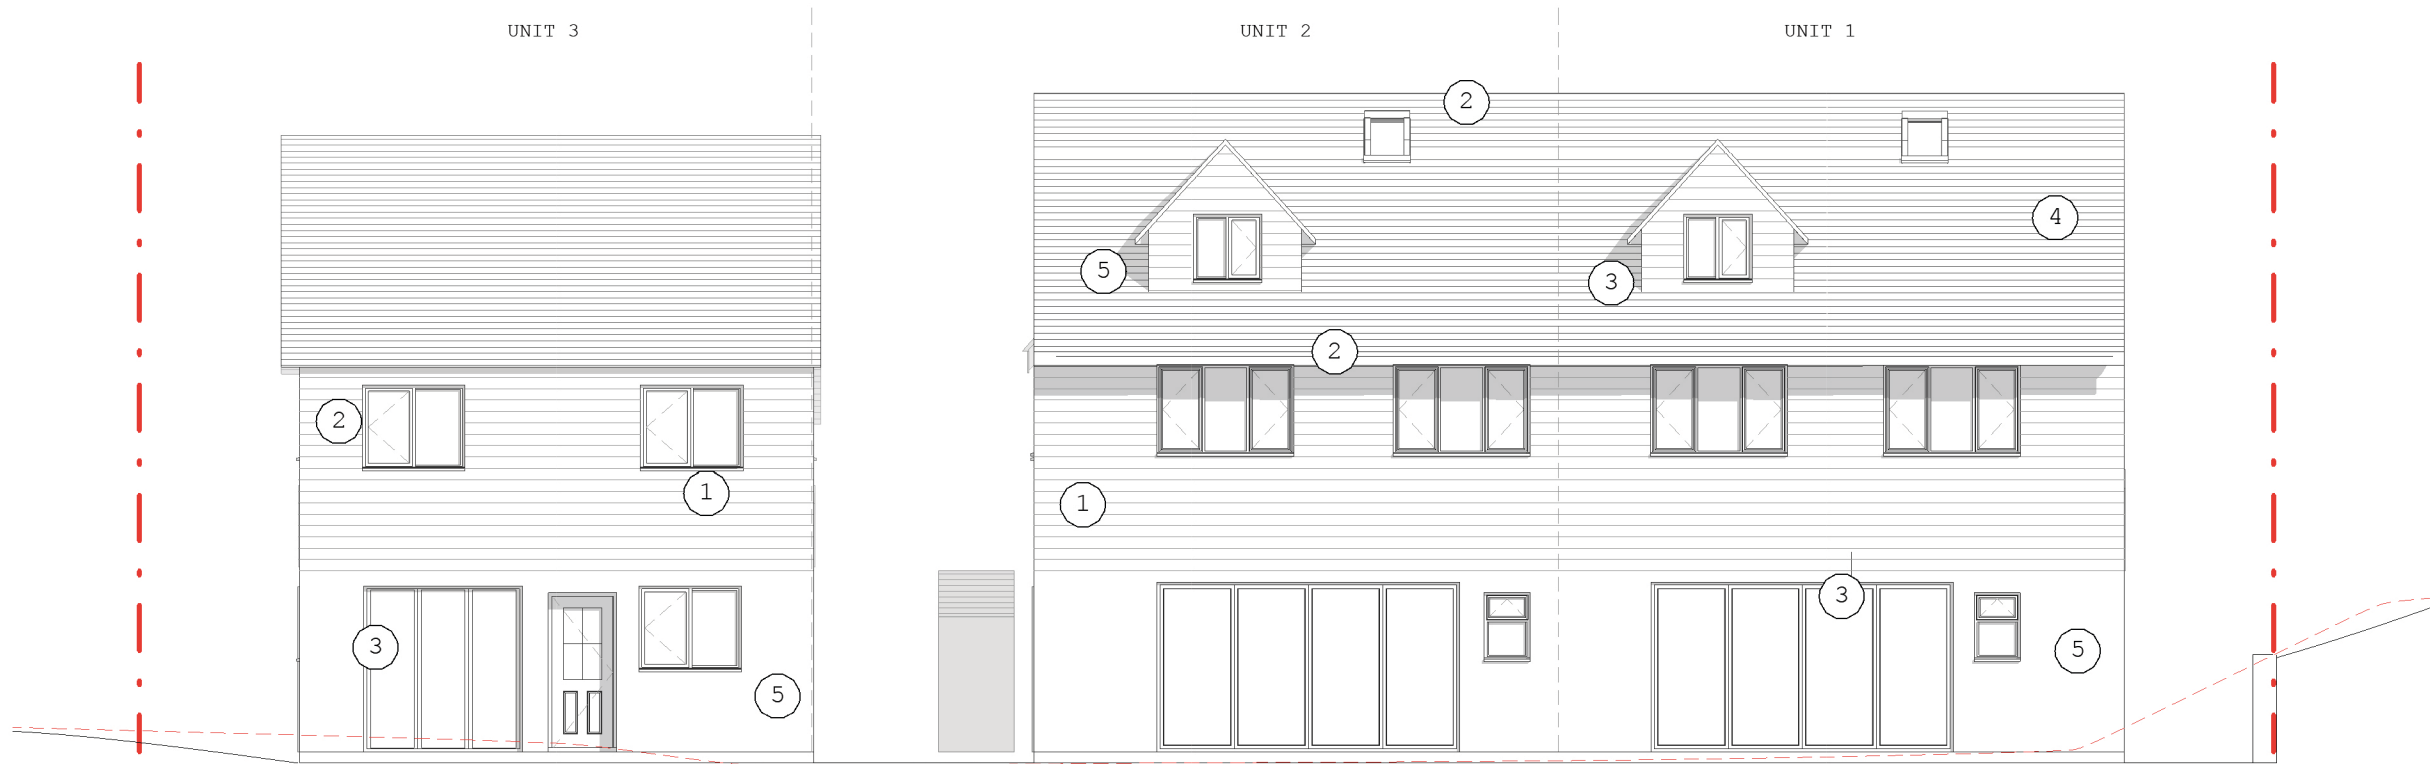

PROPOSED FRONT ELEVATION



PROPOSED REAR ELEVATION

- MATERIALS KEY
- 1 Light grey weatherboarding
 - 2 Asphalt grey fascia
 - 3 Mid-grey UPVC window frames
 - 4 Concrete tiles to match existing
 - 5 Red brick to match existing
 - OB Obscured glazing



Collaborating with:

Job: 791
Drawing: 05-10
Revision:

Project:
9a Circuit Lane
Reading, RG30 3HB

Drawing:
Proposed Front and rear
elevation

Date: Apr 23
Status: Project Status
Drawn By: HK
Checked By: EM



Colony Architects Ltd.
The Wine Store, Brewery
Court, Theale, Reading, RG7 5AJ
+44 (0)118 380 0328
hello@colonyarchitects.com
colonyarchitects.com

