



DEVELOPMENTS IN DESIGN LTD

WWW.DEVELOPMENTSINDSIGN.CO.UK
TEL.0118 9797484

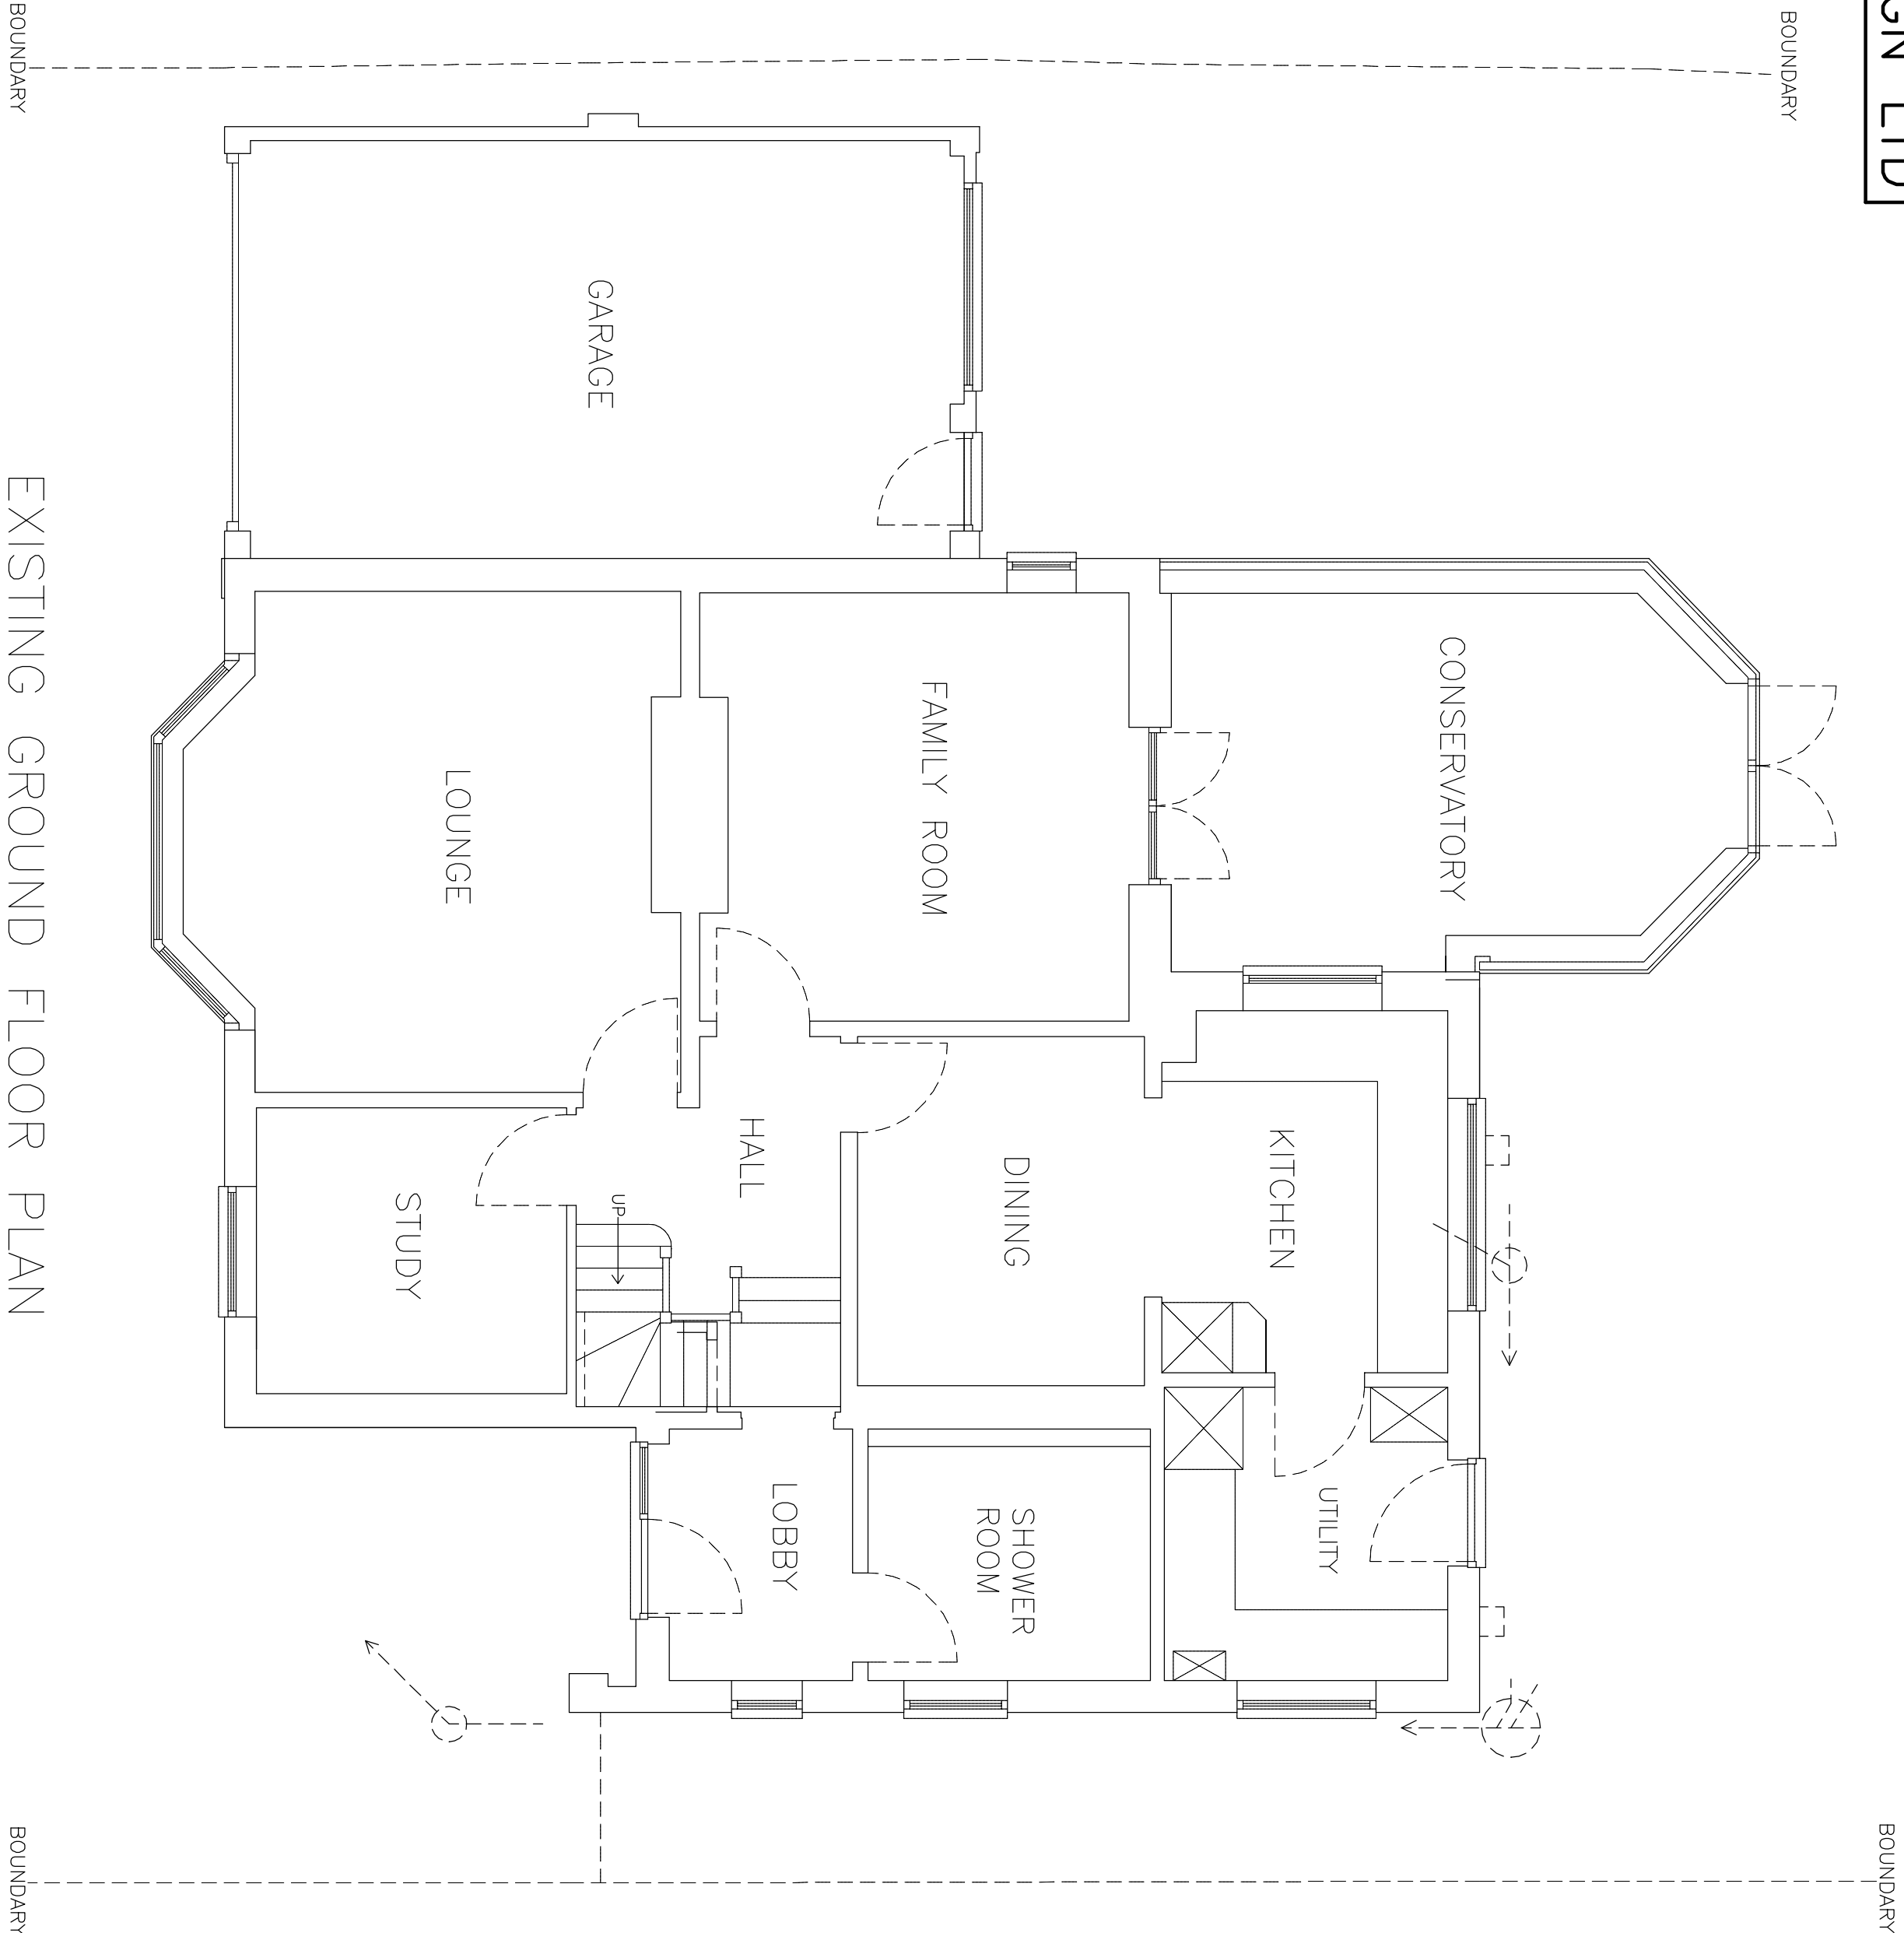

EXISTING GROUND FLOOR PLAN

PROPOSED HOUSE CONVERSION

 

DRAWING NO. PL.003
DATE 3.3.23
SCALE 1:50

MR AND MRS PUREWAL

147 UPPER WOODCOTE ROAD CAVERSHAM BERKS RG4 7JR