



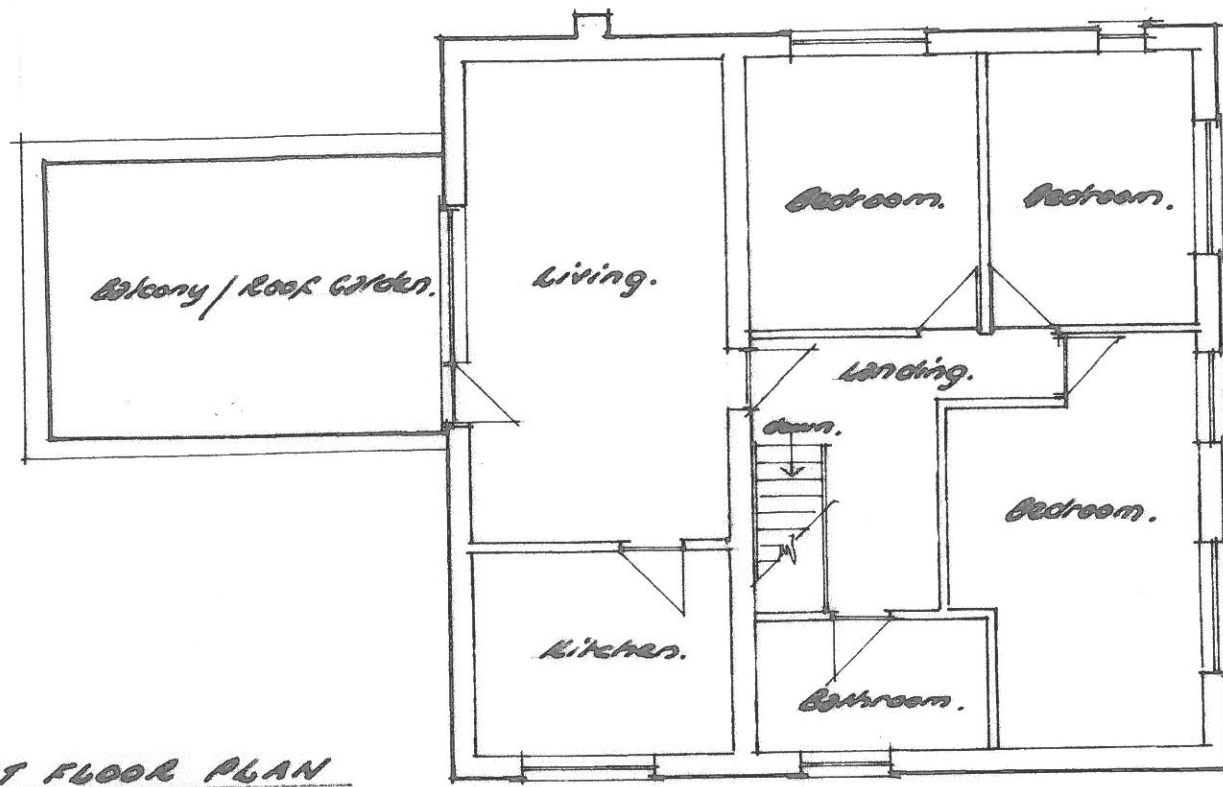

FIRST FLOOR PLAN
(As existing).

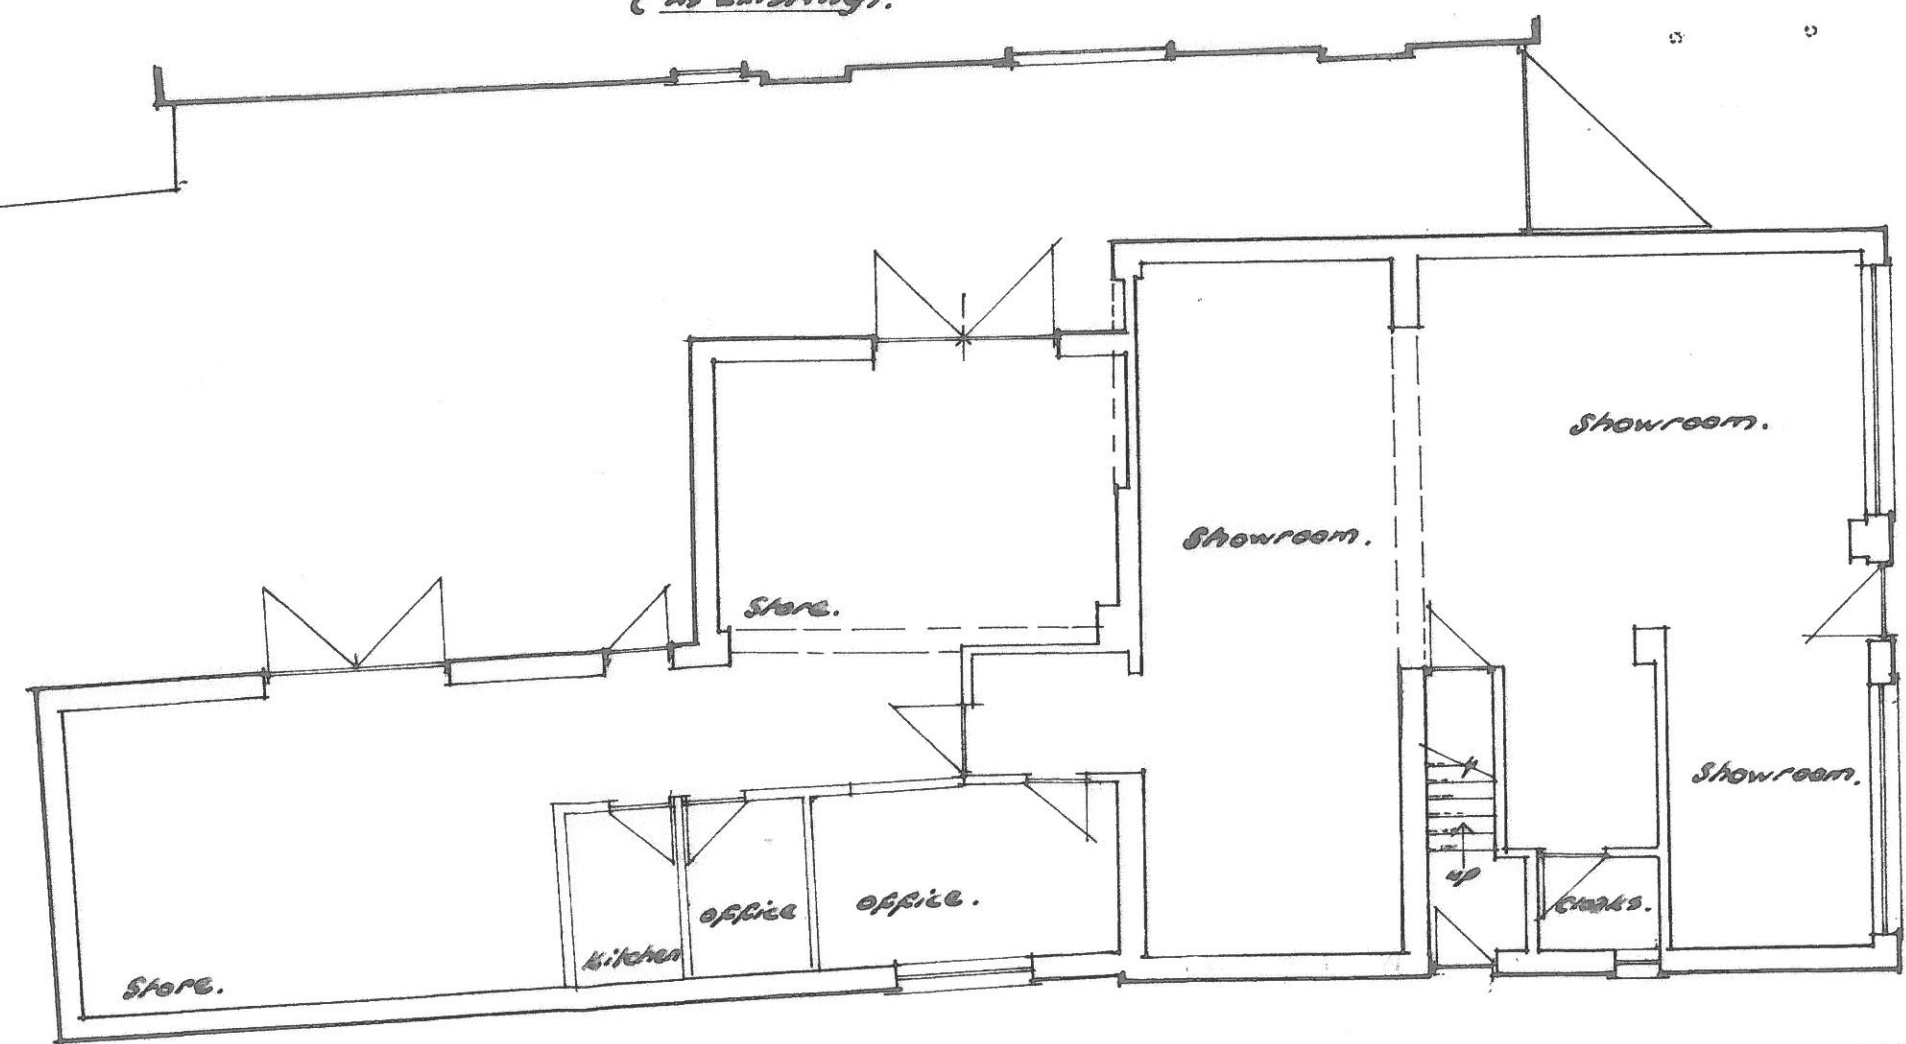

GROUND FLOOR PLAN (As existing)



AS EXISTING

Client S. F. B. CASEY
 Job 260, SHINFIELD ROAD, RG2 8HG
 Scale 1:100
 Drawing No. BC/11 Date Jan. 2020