



KEY

— To be demolished

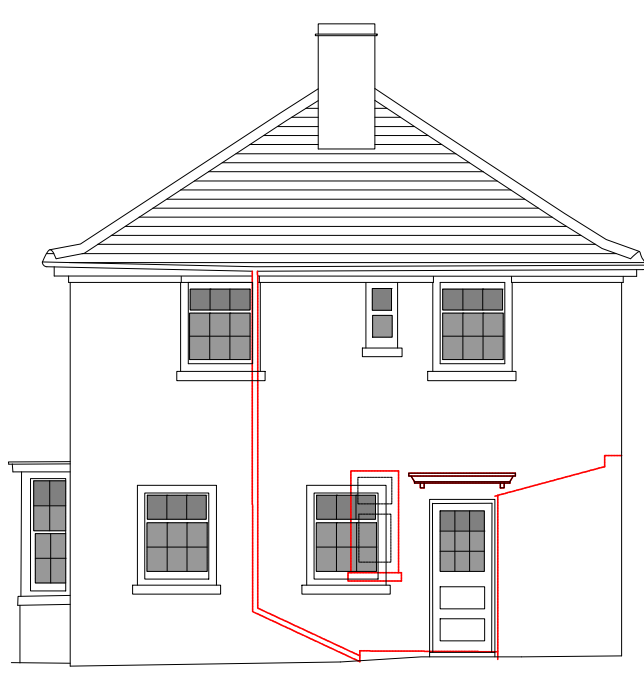

Front Elevation

 


Side Elevation




Rear Elevation


Bursars House

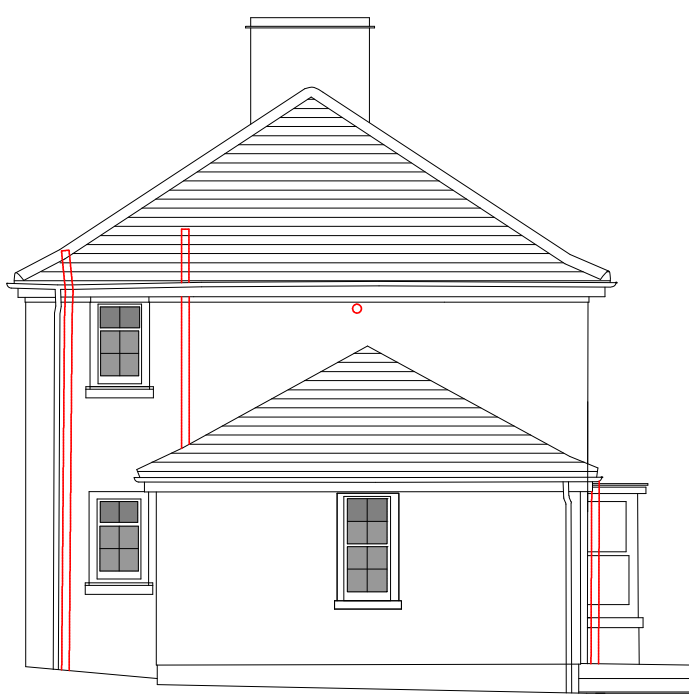

Side Elevation

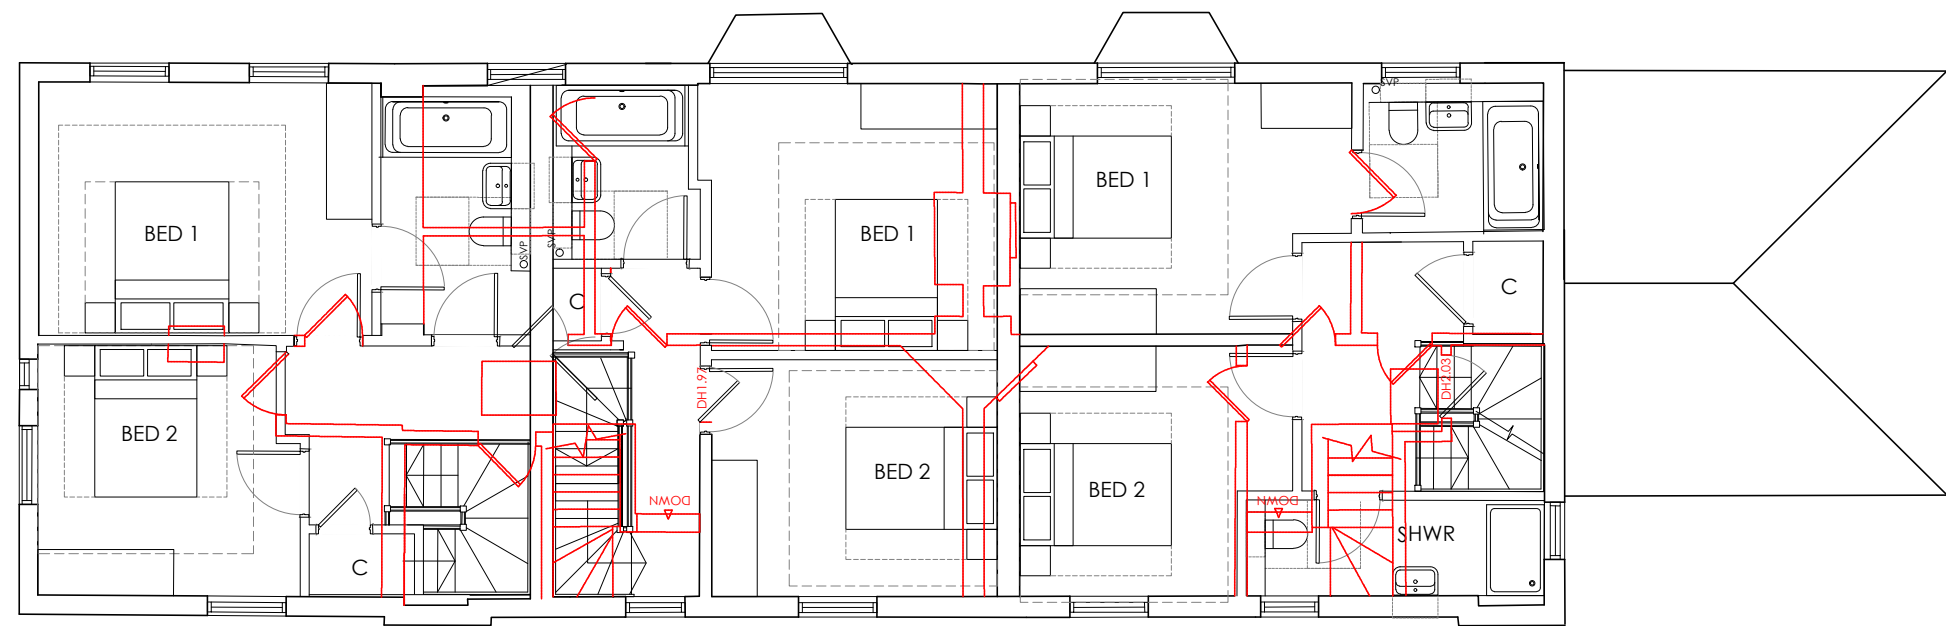

Proposed First Floor Plan

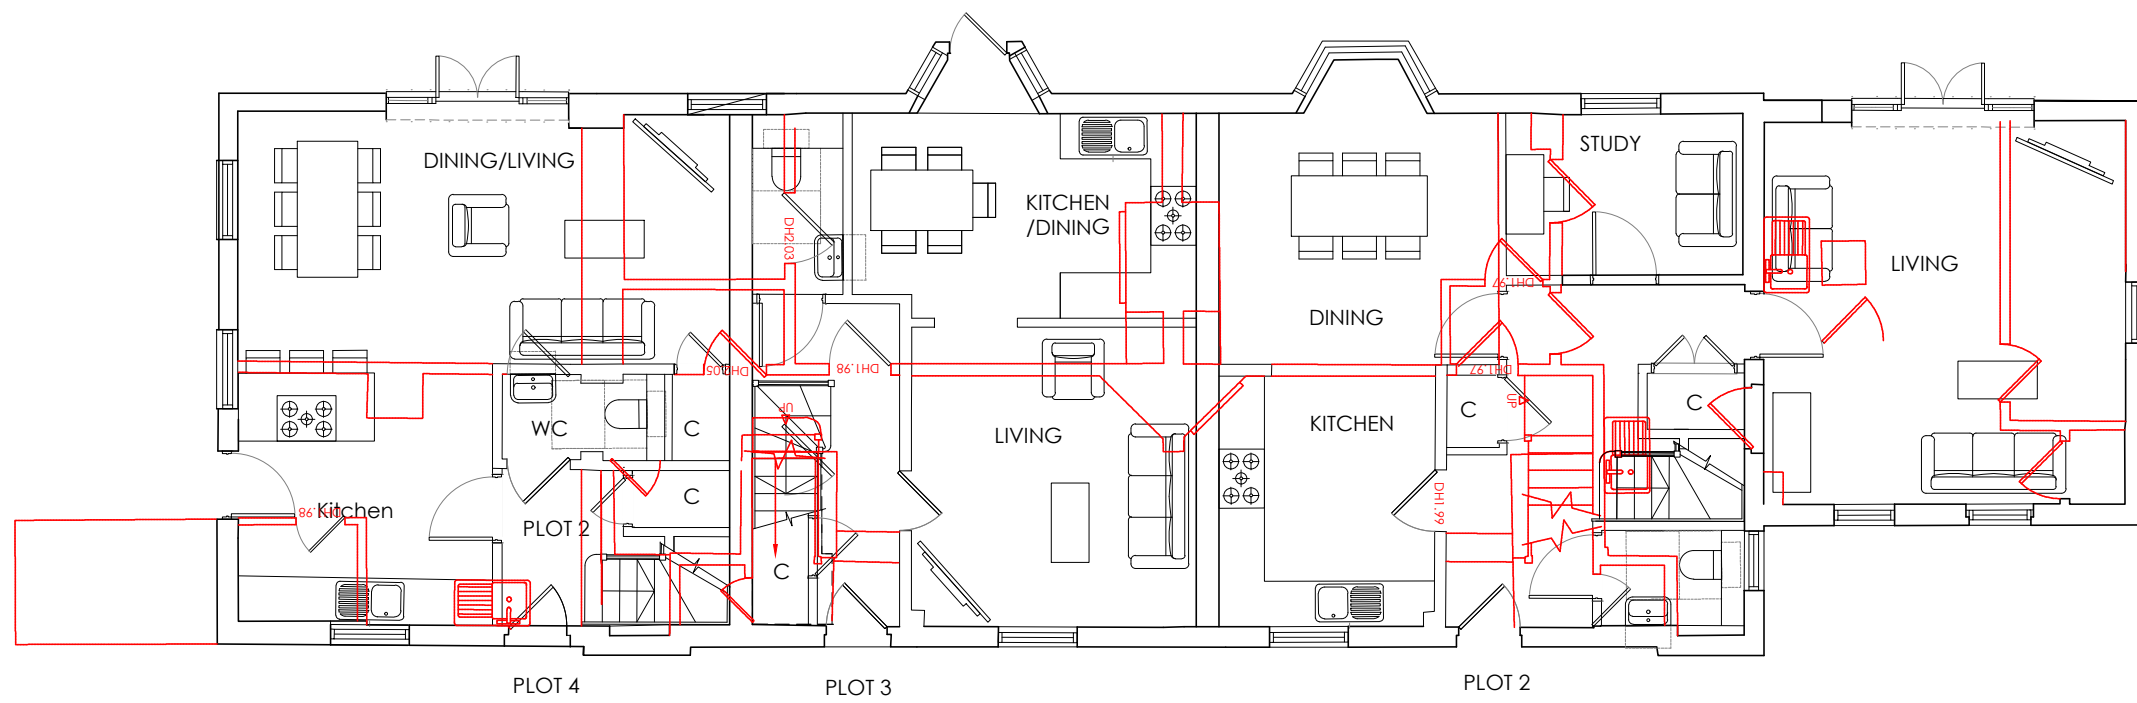

Proposed Ground Floor Plan

NOTES:
DIMENSIONS ARE NOT TO BE SCALED FROM THIS DRAWING
ALL DIMENSIONS ARE TO BE CHECKED AGAINST ACTUAL SITE
DIMENSIONS BEFORE ANY WORK IS FABRICATED
COPYRIGHT RESERVED
THIS DRAWING IS THE PROPERTY OF BHP HARWOOD
ARCHITECTS AND MAY NOT BE COPIED, REPRODUCED, LENT OR
DISCLOSED WITHOUT THEIR EXPRESS PERMISSION IN WRITING.

REVISIONS		
Rev.	Date	Description
A	16.06.23	Client comments

Client :
BEECHCROFT
DEVELOPMENTS

Job :
CAVERSHAM PARK


Drawing Title:
Proposed Bursars &
Gate house demolition
plans & elevations

Scale:
1:100 @ A1
Date: MAR 22 Drawn By CM Checked RN

Drawing No: 3251.P.158 Revision: A


PLANNING

The White Barn, Manor Farm, Manor Road
Wantage, Oxfordshire, OX12 8NE
T: 01235 765322 F: 01235 765373
The Mansion House, Hartham Park, Corsham,
Wiltshire, SN13 0RP
T: 01249 700489 F: 01249 470077
info@bhpharwood.co.uk - www.bhpharwood.co.uk

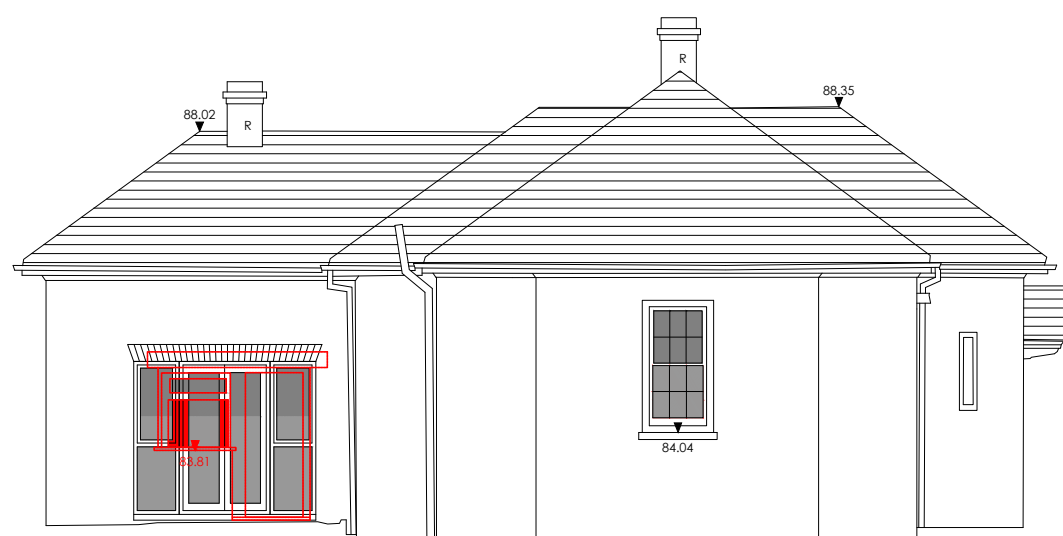


LHS ELEVATION

DATUM 81.00m

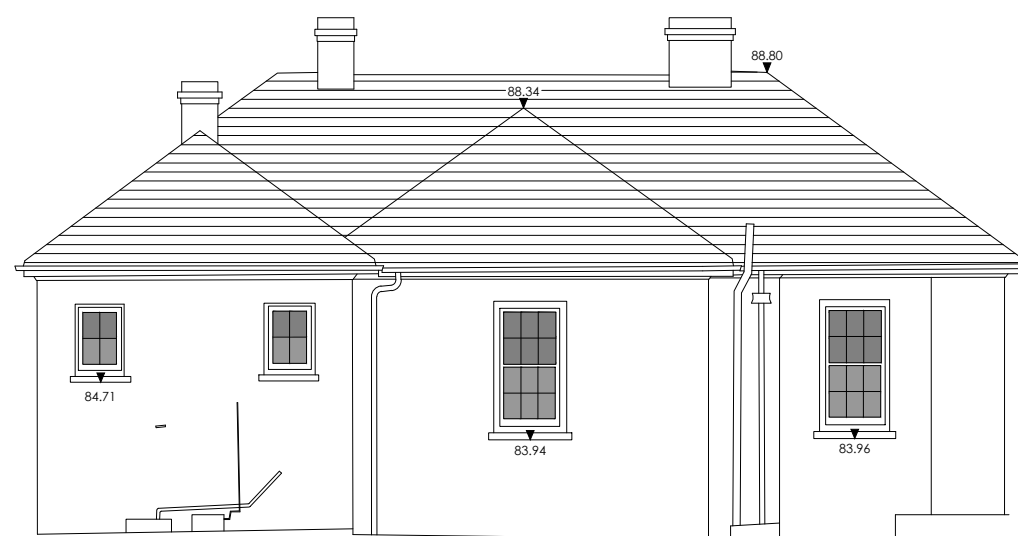


REAR ELEVATION

DATUM 81.00m

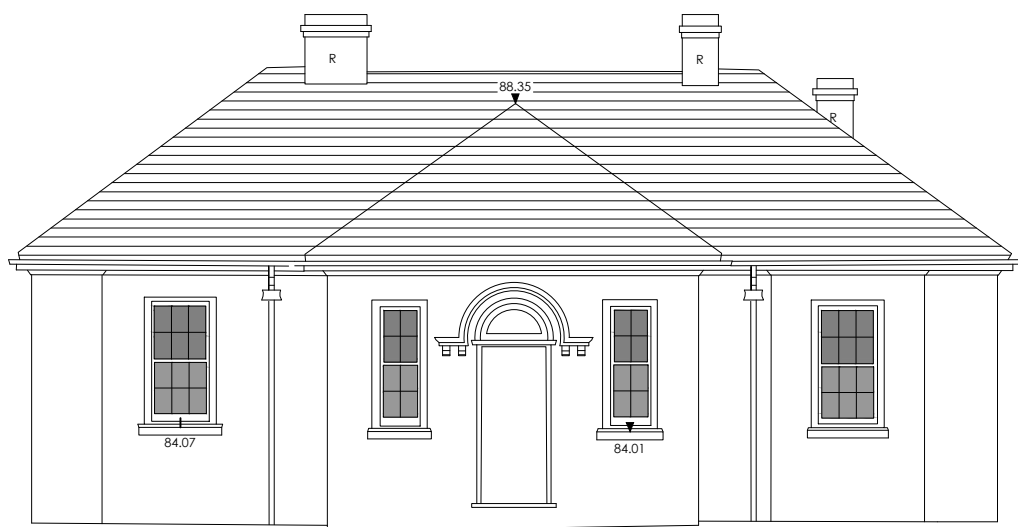


FRONT ELEVATION

DATUM 81.00m

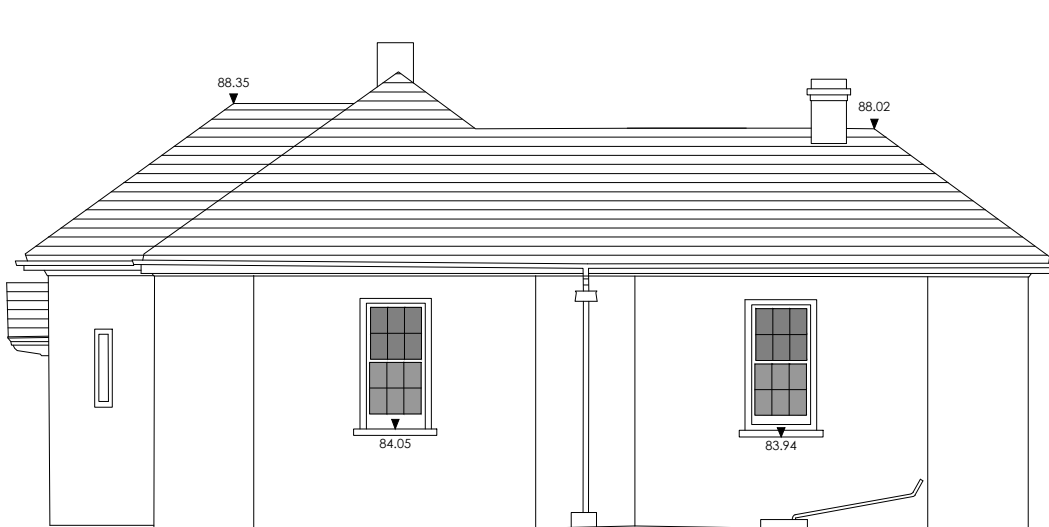

RHS ELEVATION

DATUM 81.00m

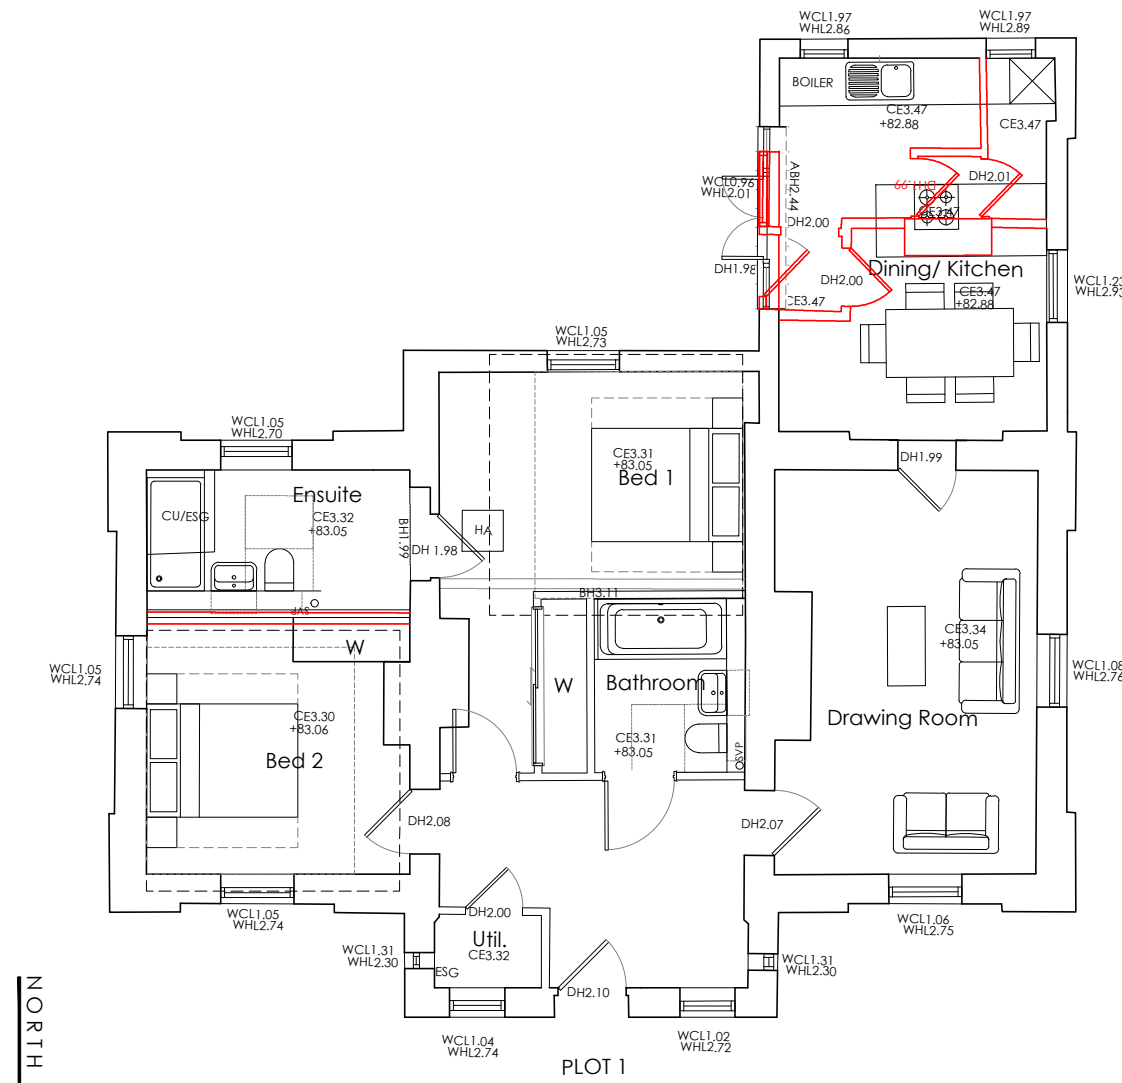

Ground Floor Plan

NORTH

Gate House