
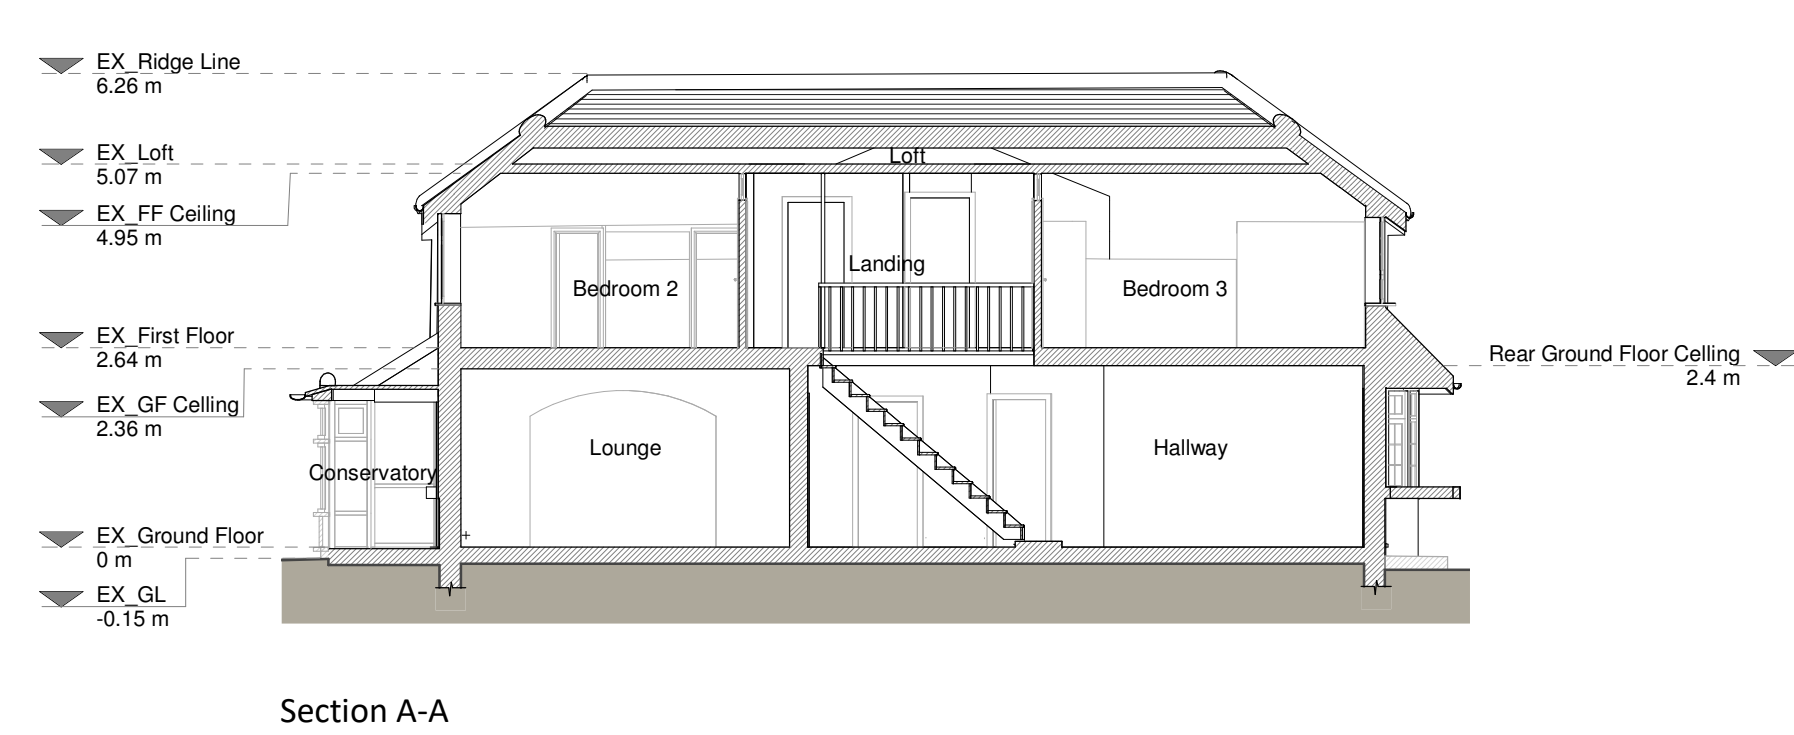
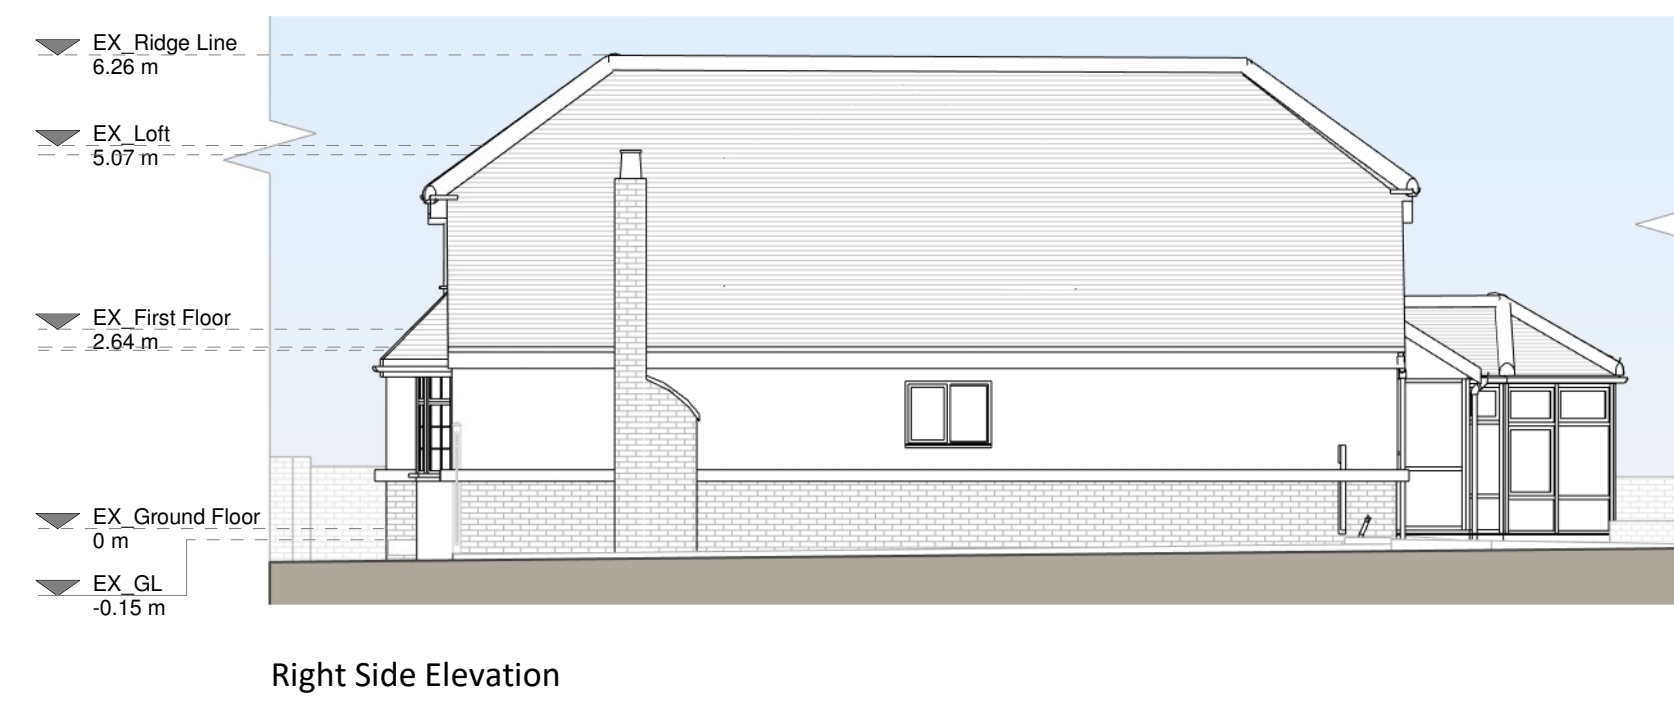
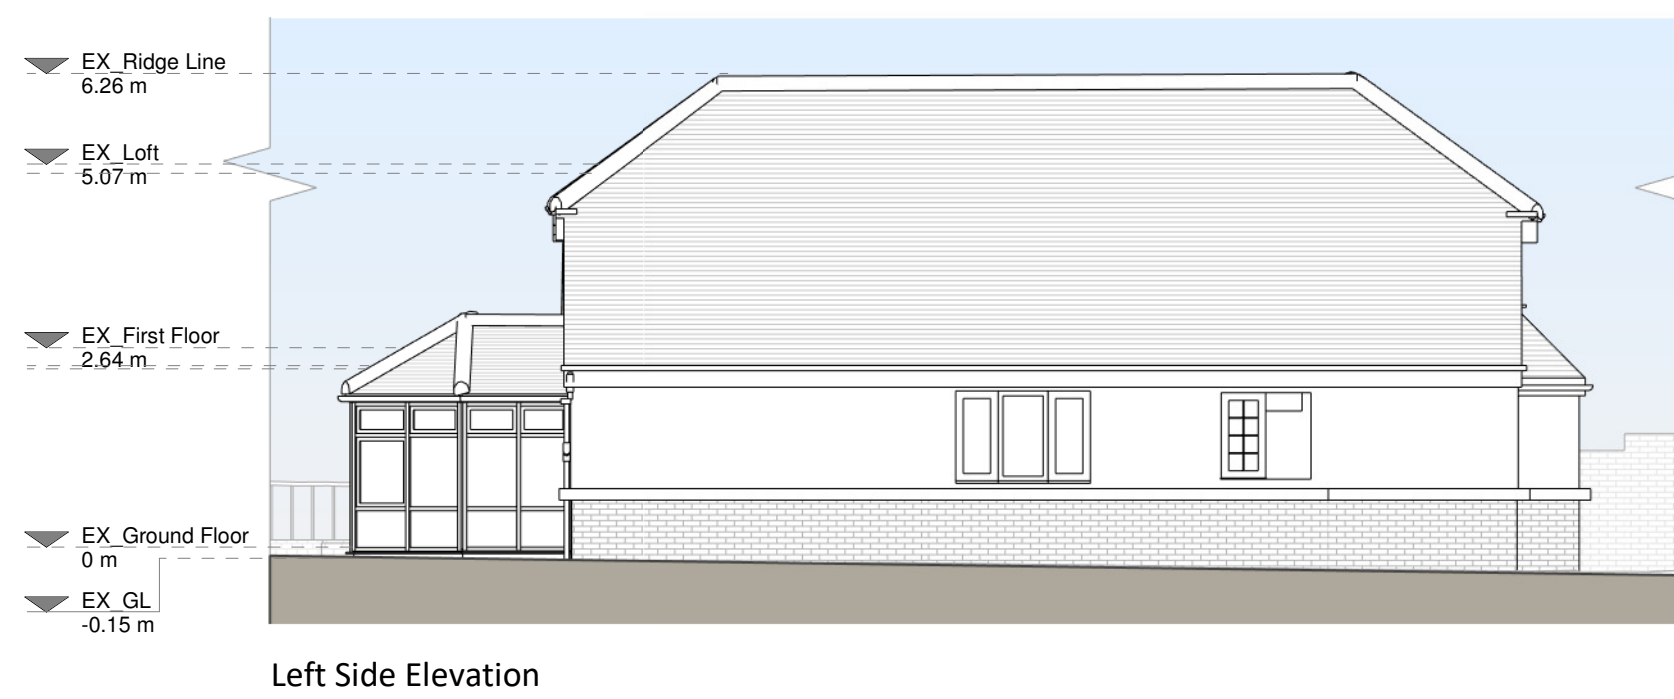
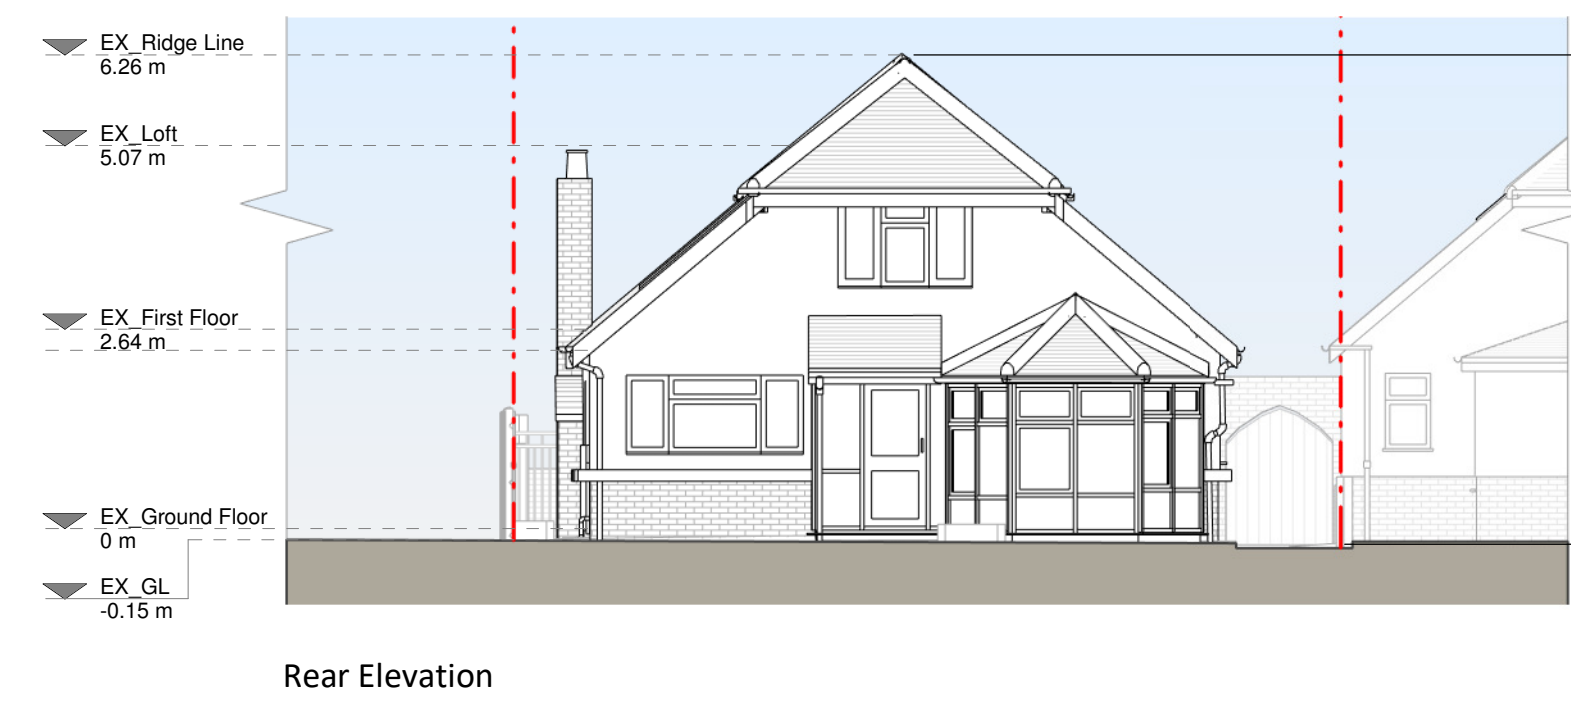
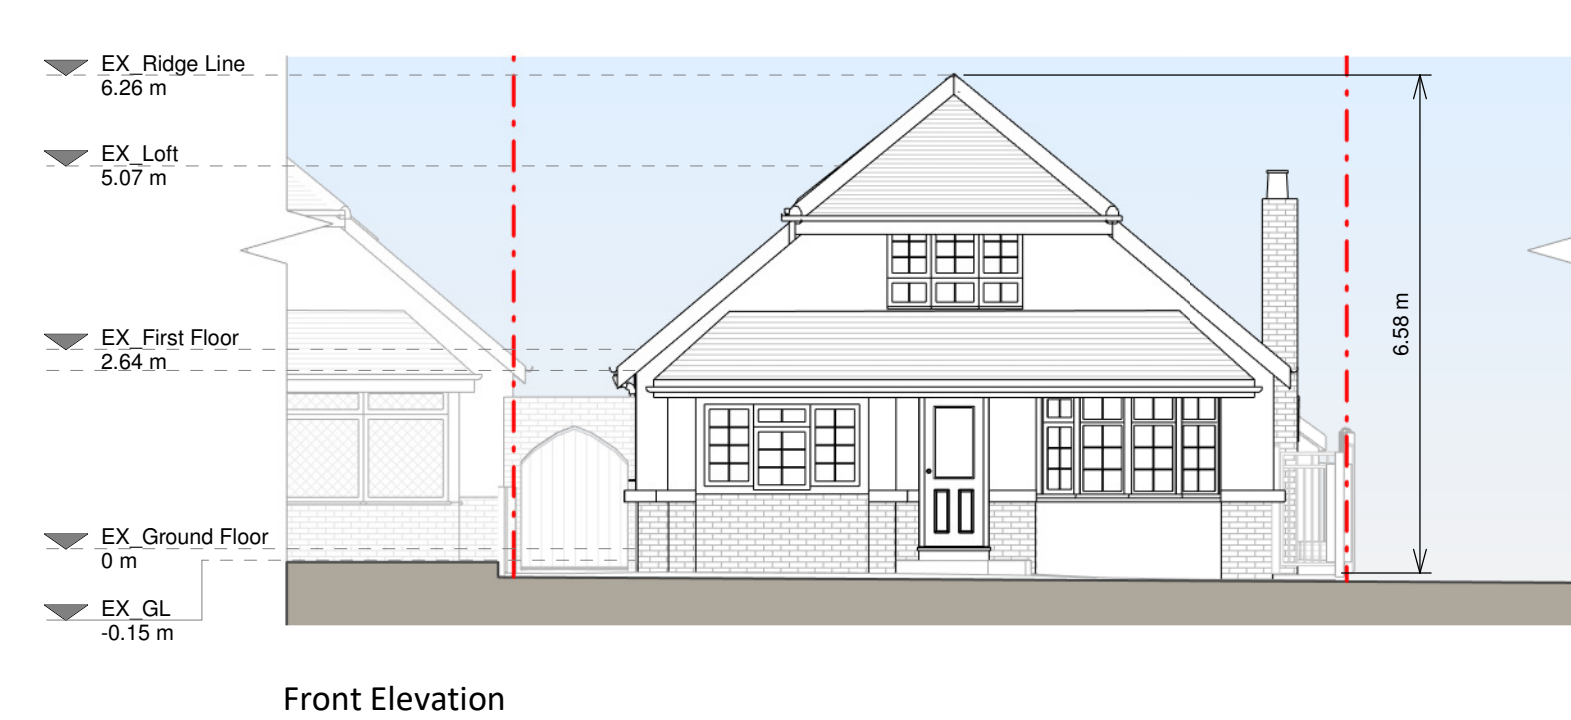


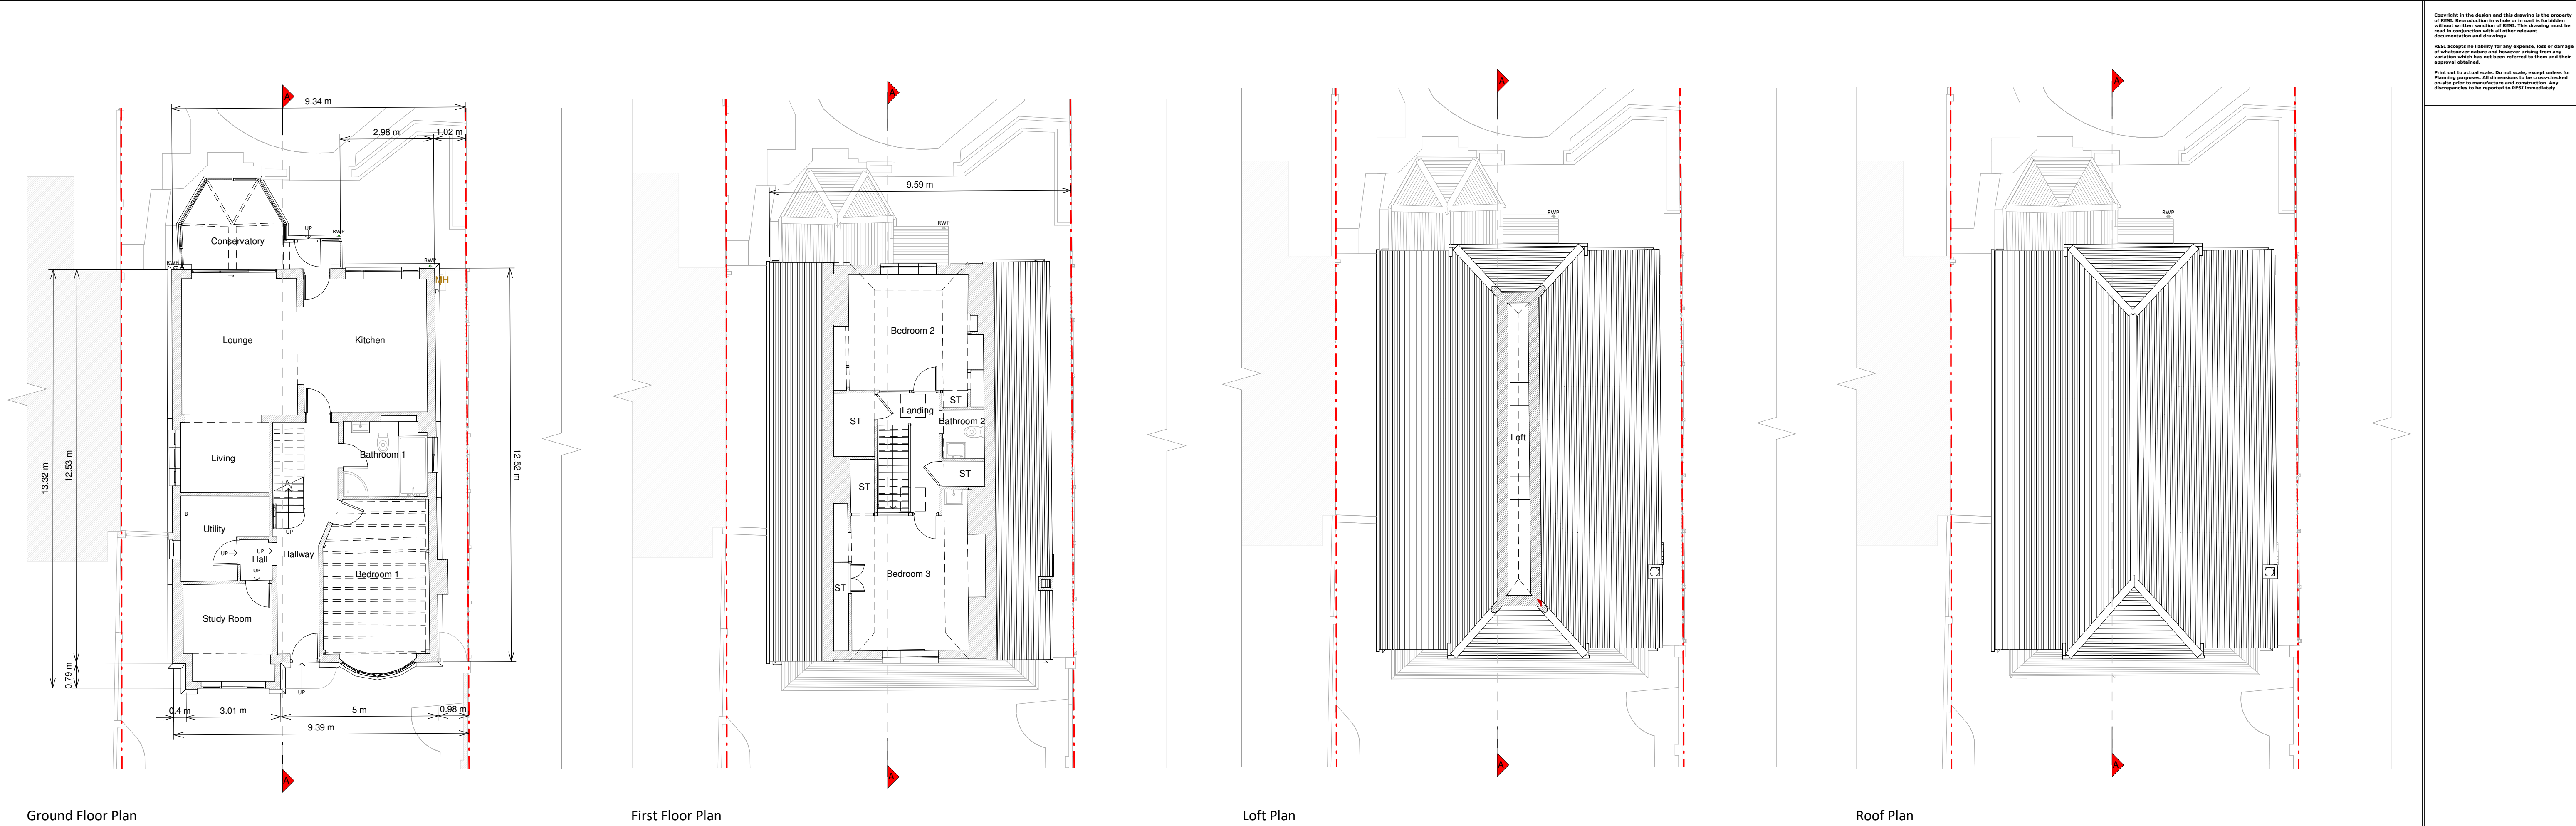

Existing Materials

Brickwork / Walls - Red bricks and white render walls

Pitched roof - Clay tiles

Flat roof -

Windows - White uPVC windows

Doors - White uPVC doors

Roofs / Gutters / Fascias - White uPVC downpipes, guttering and white painted timber fascias

KEY

Existing walls	Boundary line
Existing furniture	Level line
	1.5m head height
	1.8m head height

Revision

Rev	Notes	Date
A	Planning Issue	12/04/2023

RESI
Grow your home

Job Title

Proposed dormer to second Floor, floor plan redesign and all associated works at 146 Park Lane, RG31 4DU

Drawing Status

Planning Drawings

Client

Catalina Iancu

Drawing Title

Existing Drawings

Scale	1:100 @ A1	Drawn	VK
Date	Apr 2023	Checked	MF
Drawing No.	8176823-1100	Rev	A

