



ALL DIMENSIONS TO BE CHECKED ON SITE BEFORE ANY WORK COMMENCES
ANY DISCREPANCIES TO BE REPORTED TO THE SUPERVISING OFFICER




REAR ELEVATION A

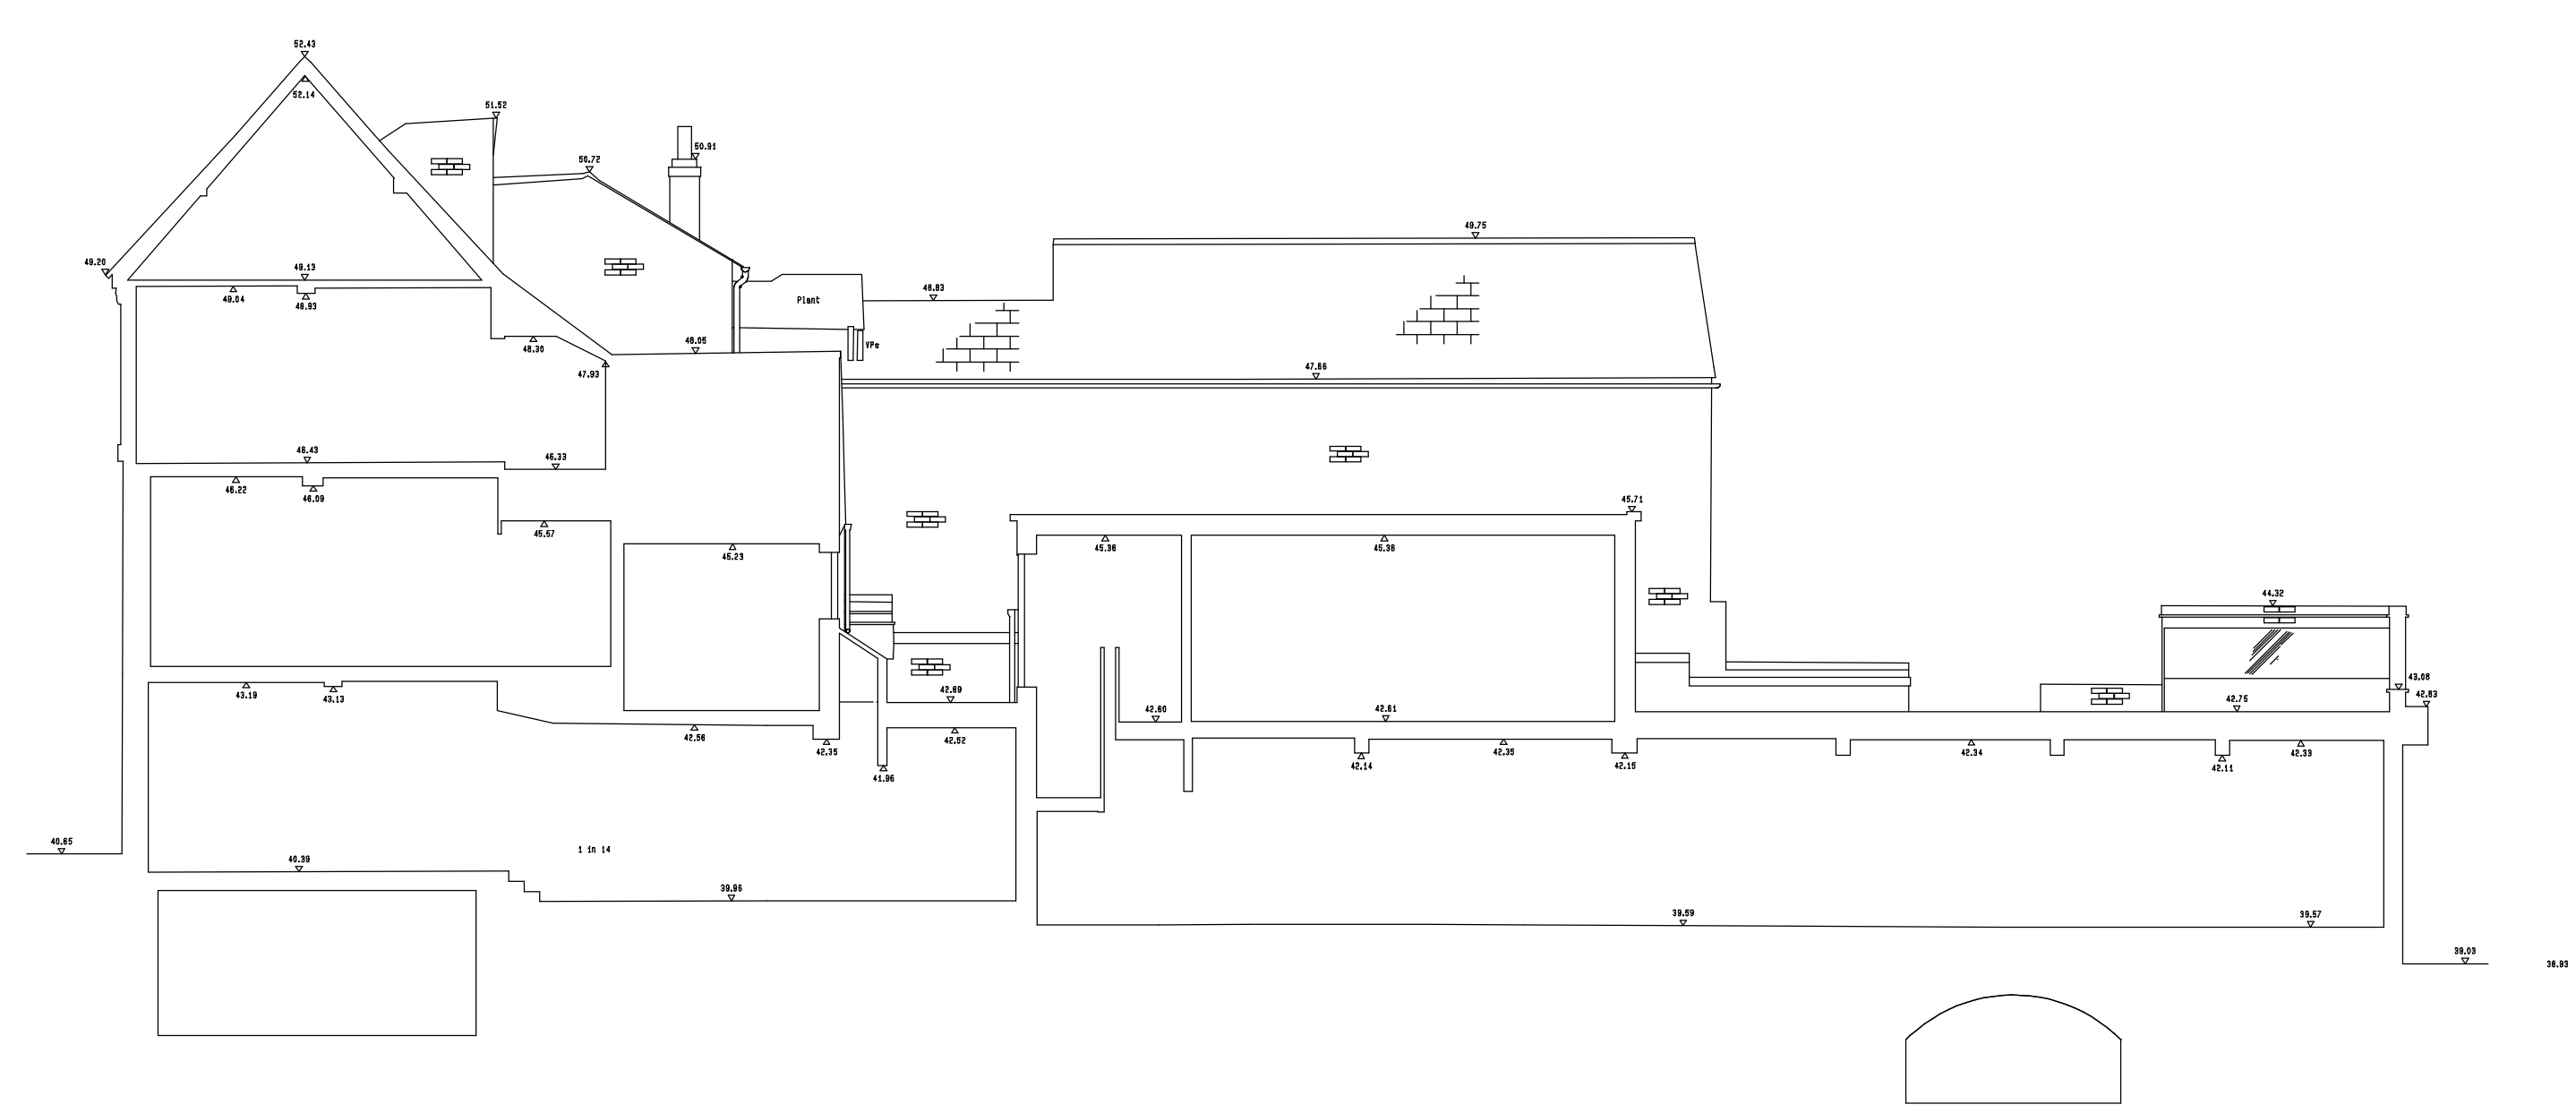


SECTION/ELEVATION B

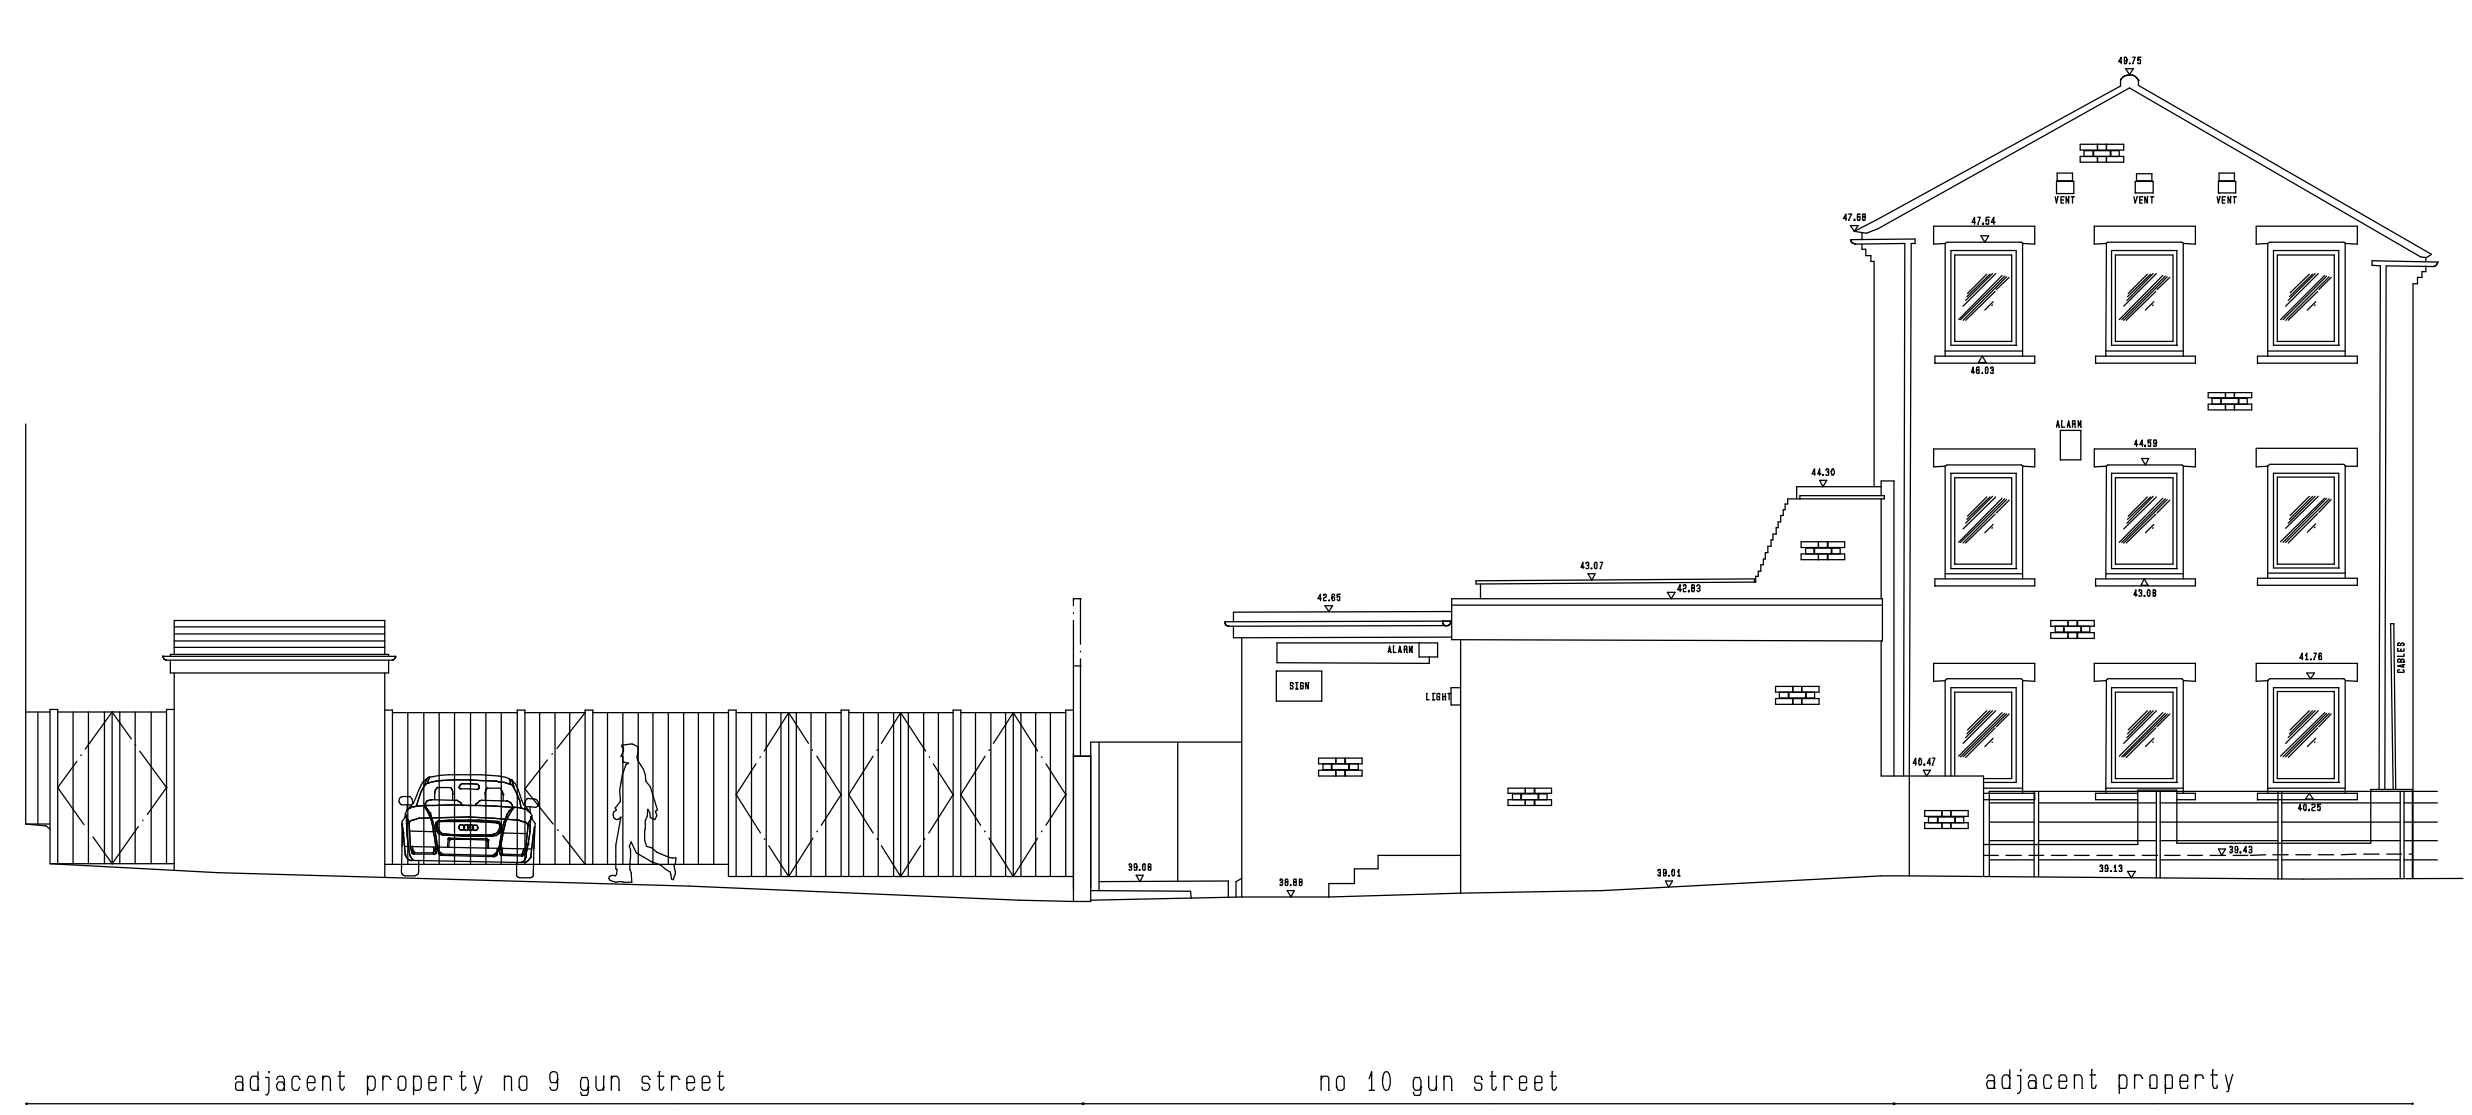


REAR ELEVATION C

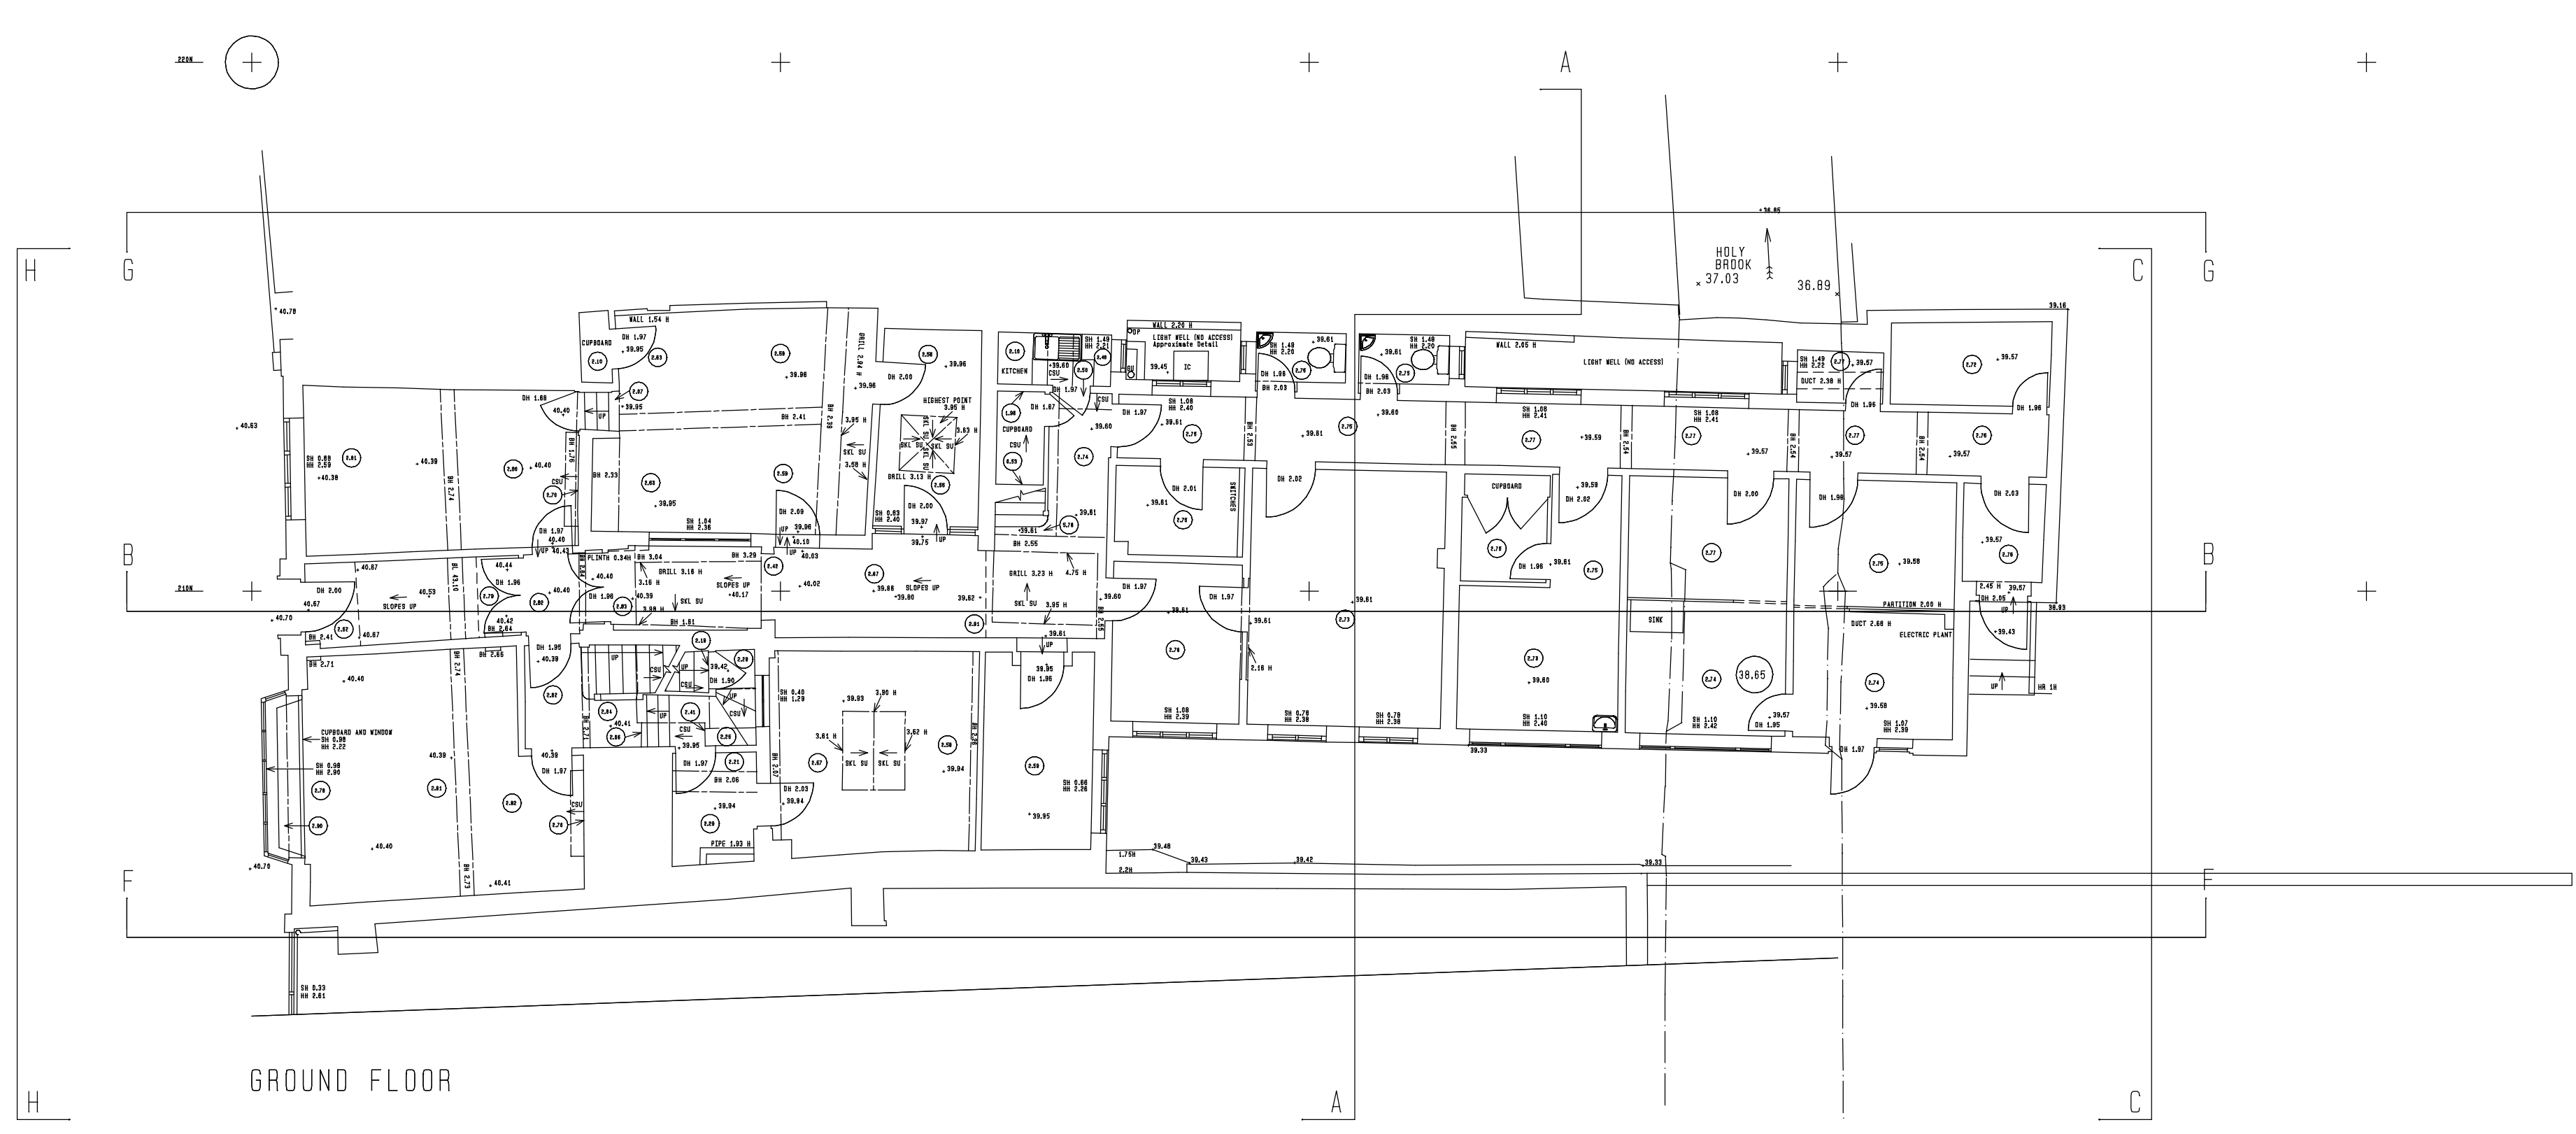


FRONT ELEVATION H

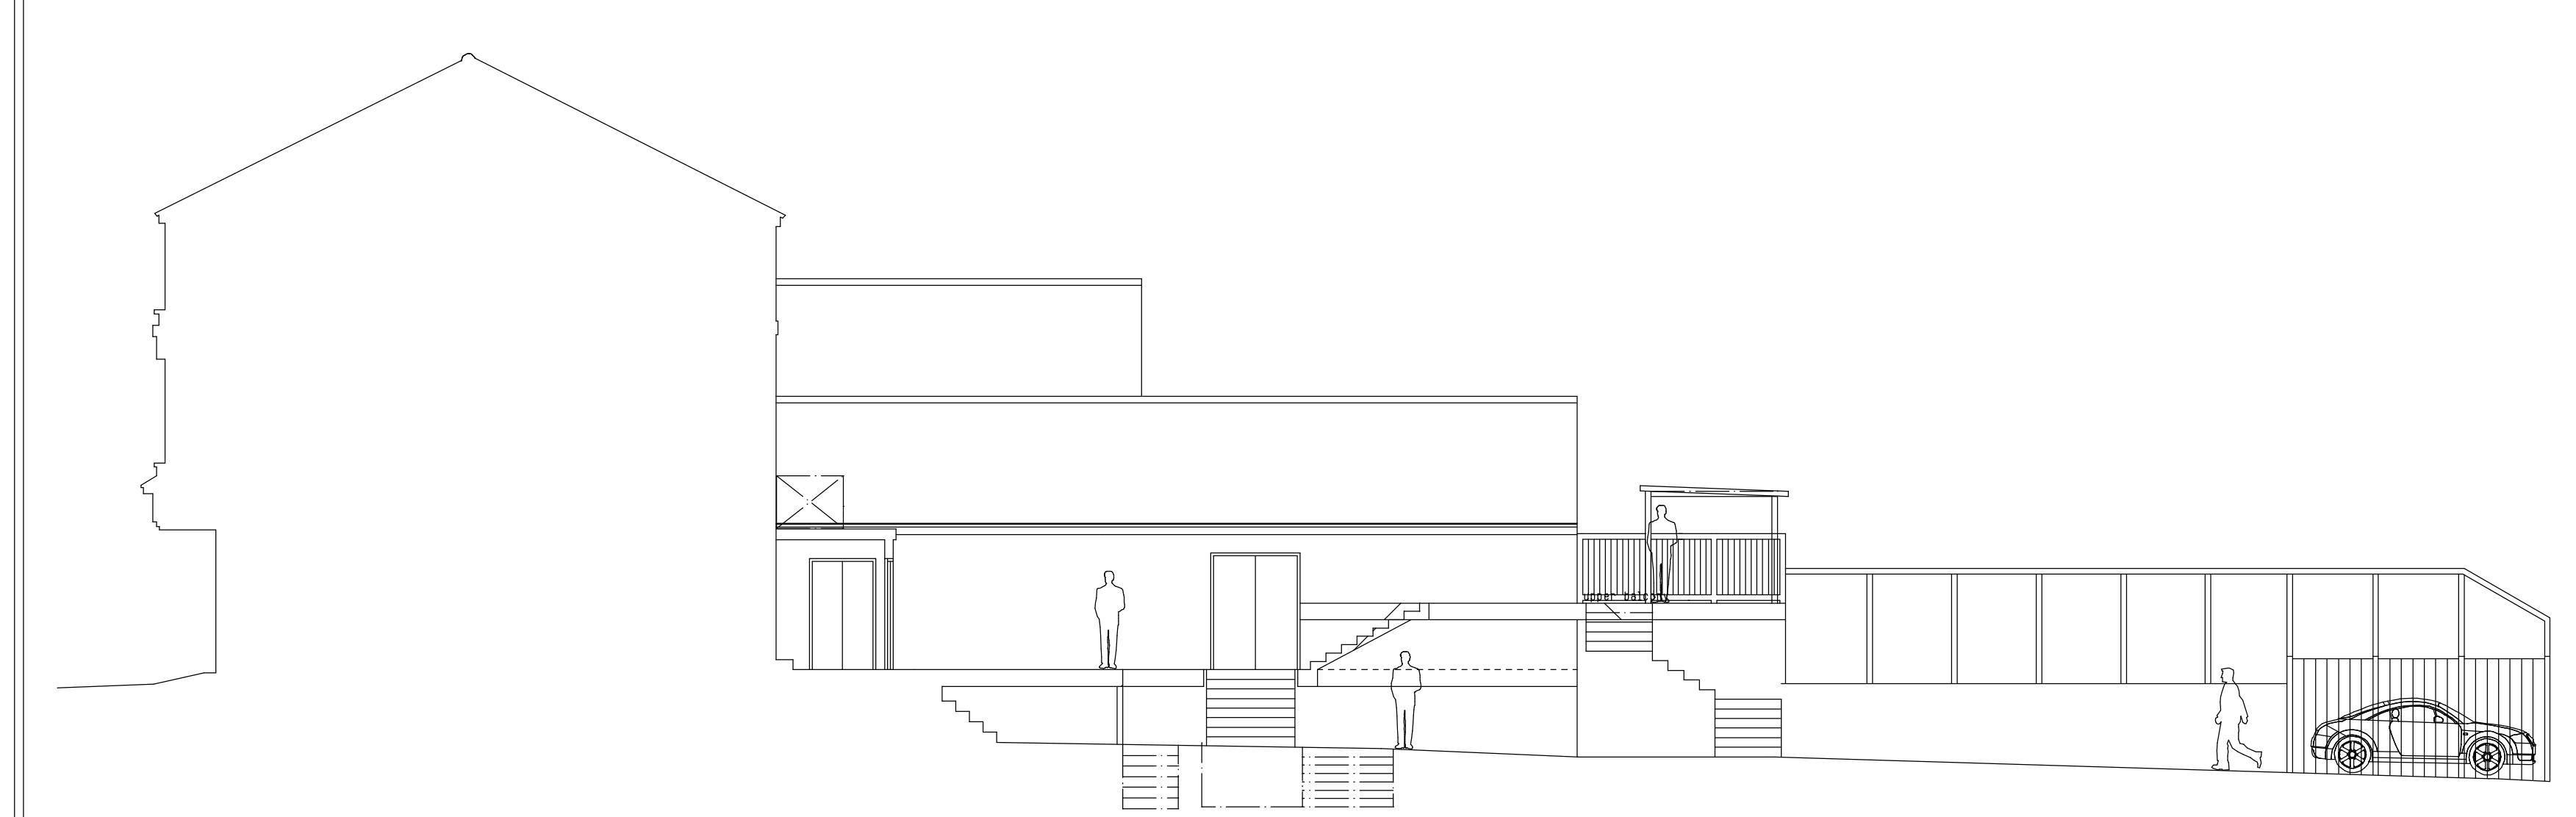

Elevation F

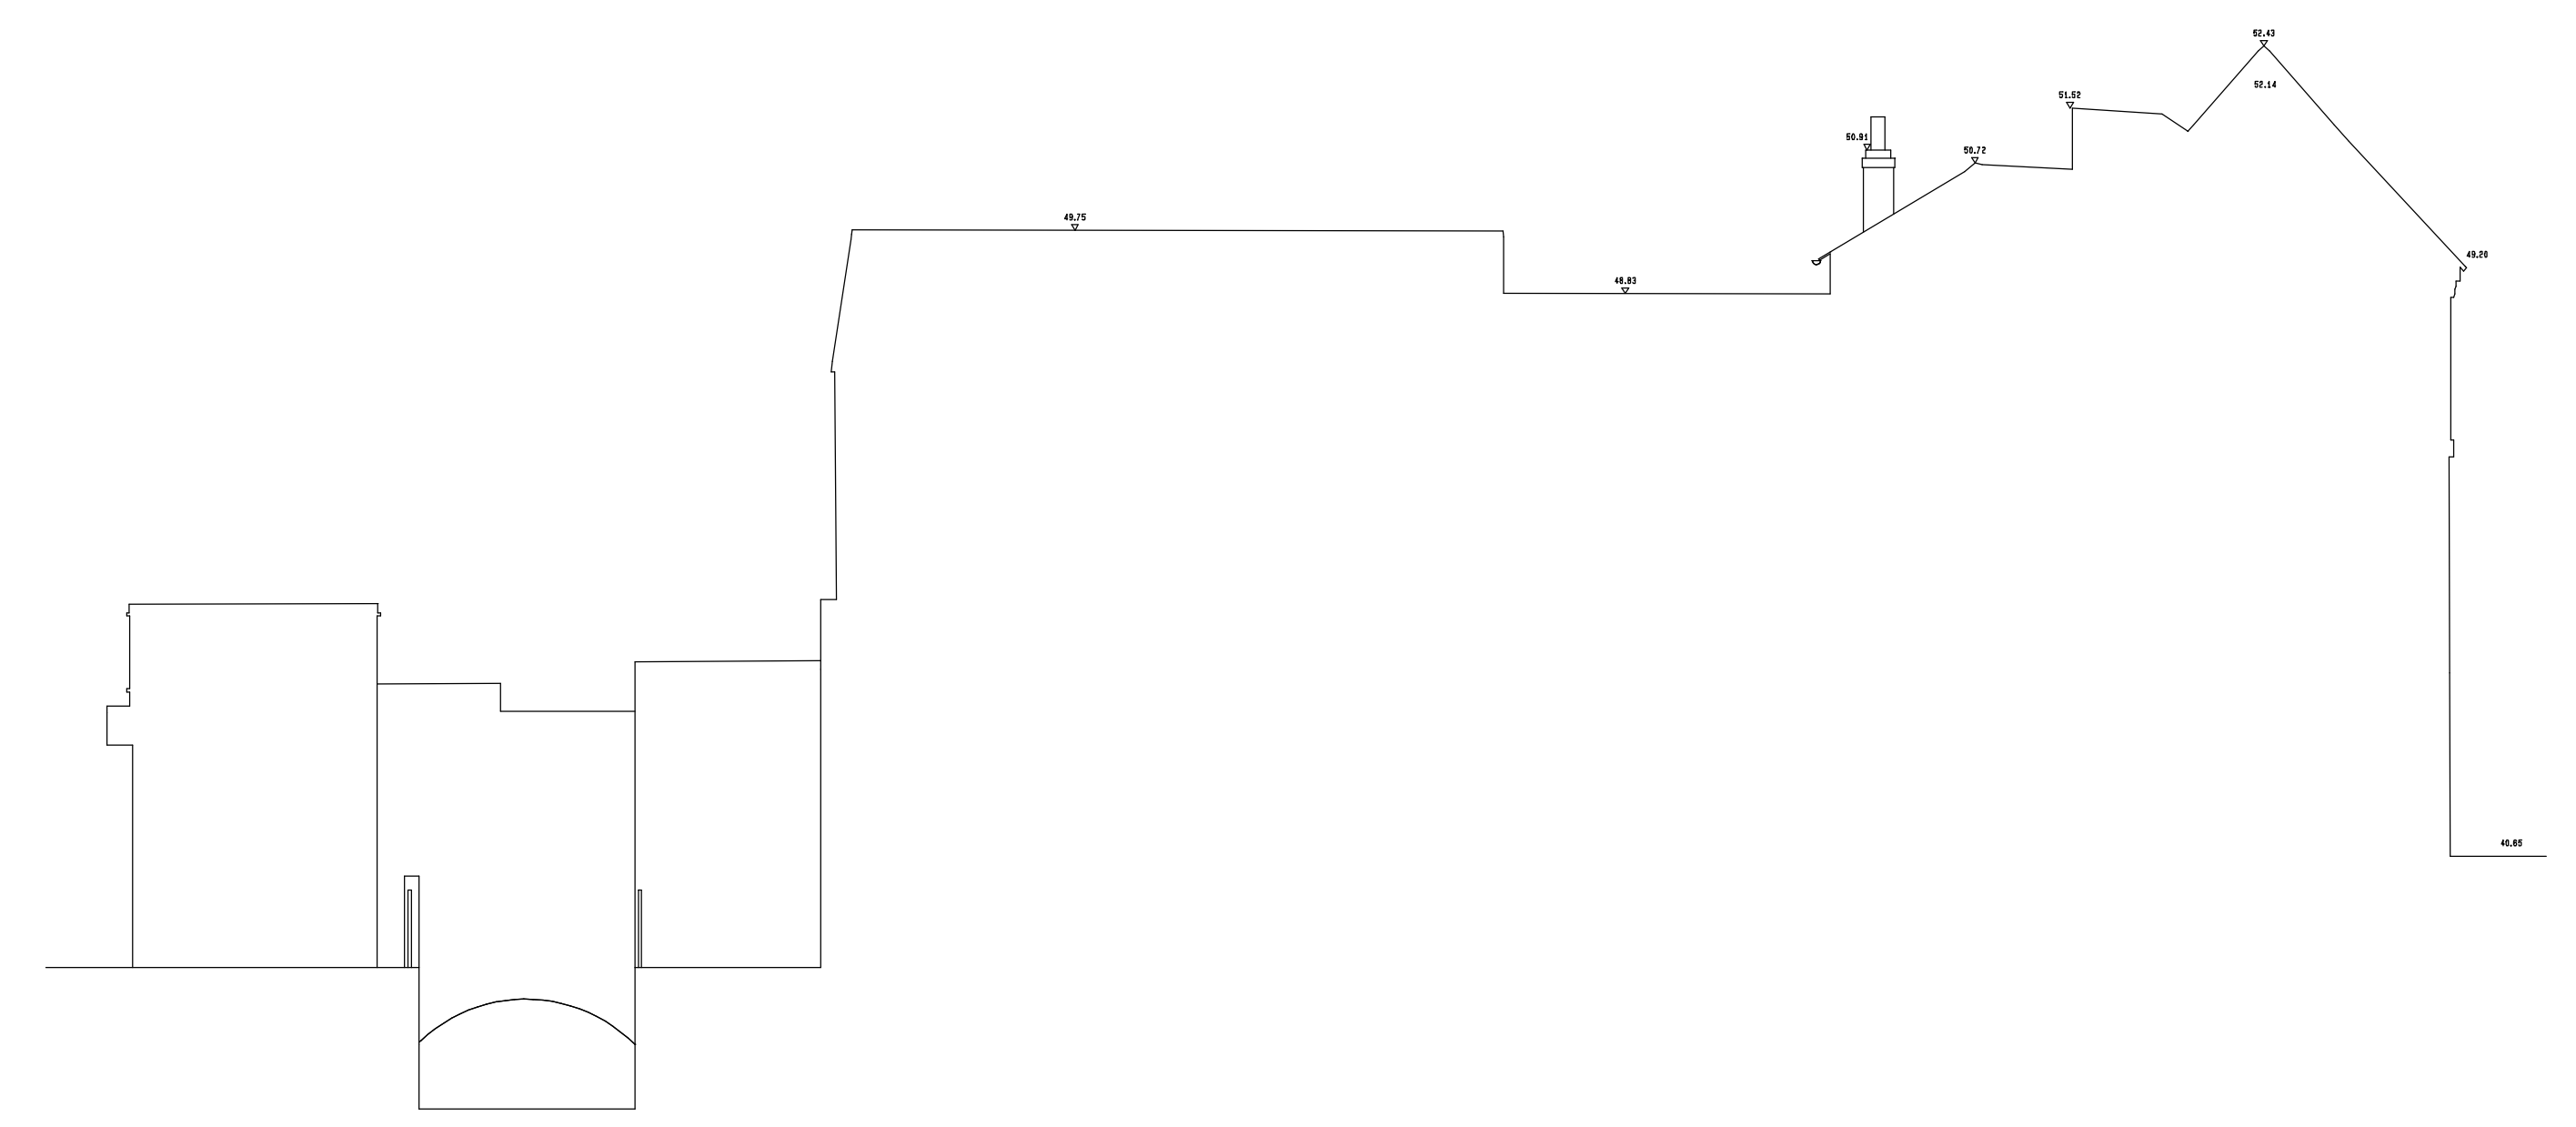

Elevation G

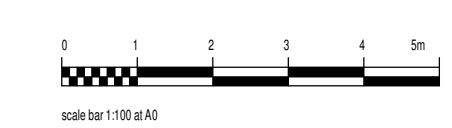

Issue	Revision	Date
alan brown design		
TEL: 07535 642589 E-MAIL: alanbrown@hotmail.com		
Project: NO 10 GUN STREET READING		
Title: EXISTING ELEVATIONS PRE DEMOLITION		
Client: NO10 GUN STREET		
Date	aug 2022	Scale 1:100 at A0
Drawing No.	203 - 1114	Rev. .

Drawn By