



© COPYRIGHT Mace Group
NOT TO BE REPRODUCED WITHOUT WRITTEN PERMISSION.
BECAUSE OF POSSIBLE SCALING ERRORS IN ELECTRONIC AND
HARDCOPY REPRODUCTION
DO NOT SCALE FOR CONSTRUCTION PURPOSES.
ALL DIMENSIONS TO BE CHECKED & VERIFIED
ON SITE PRIOR TO CONSTRUCTION.

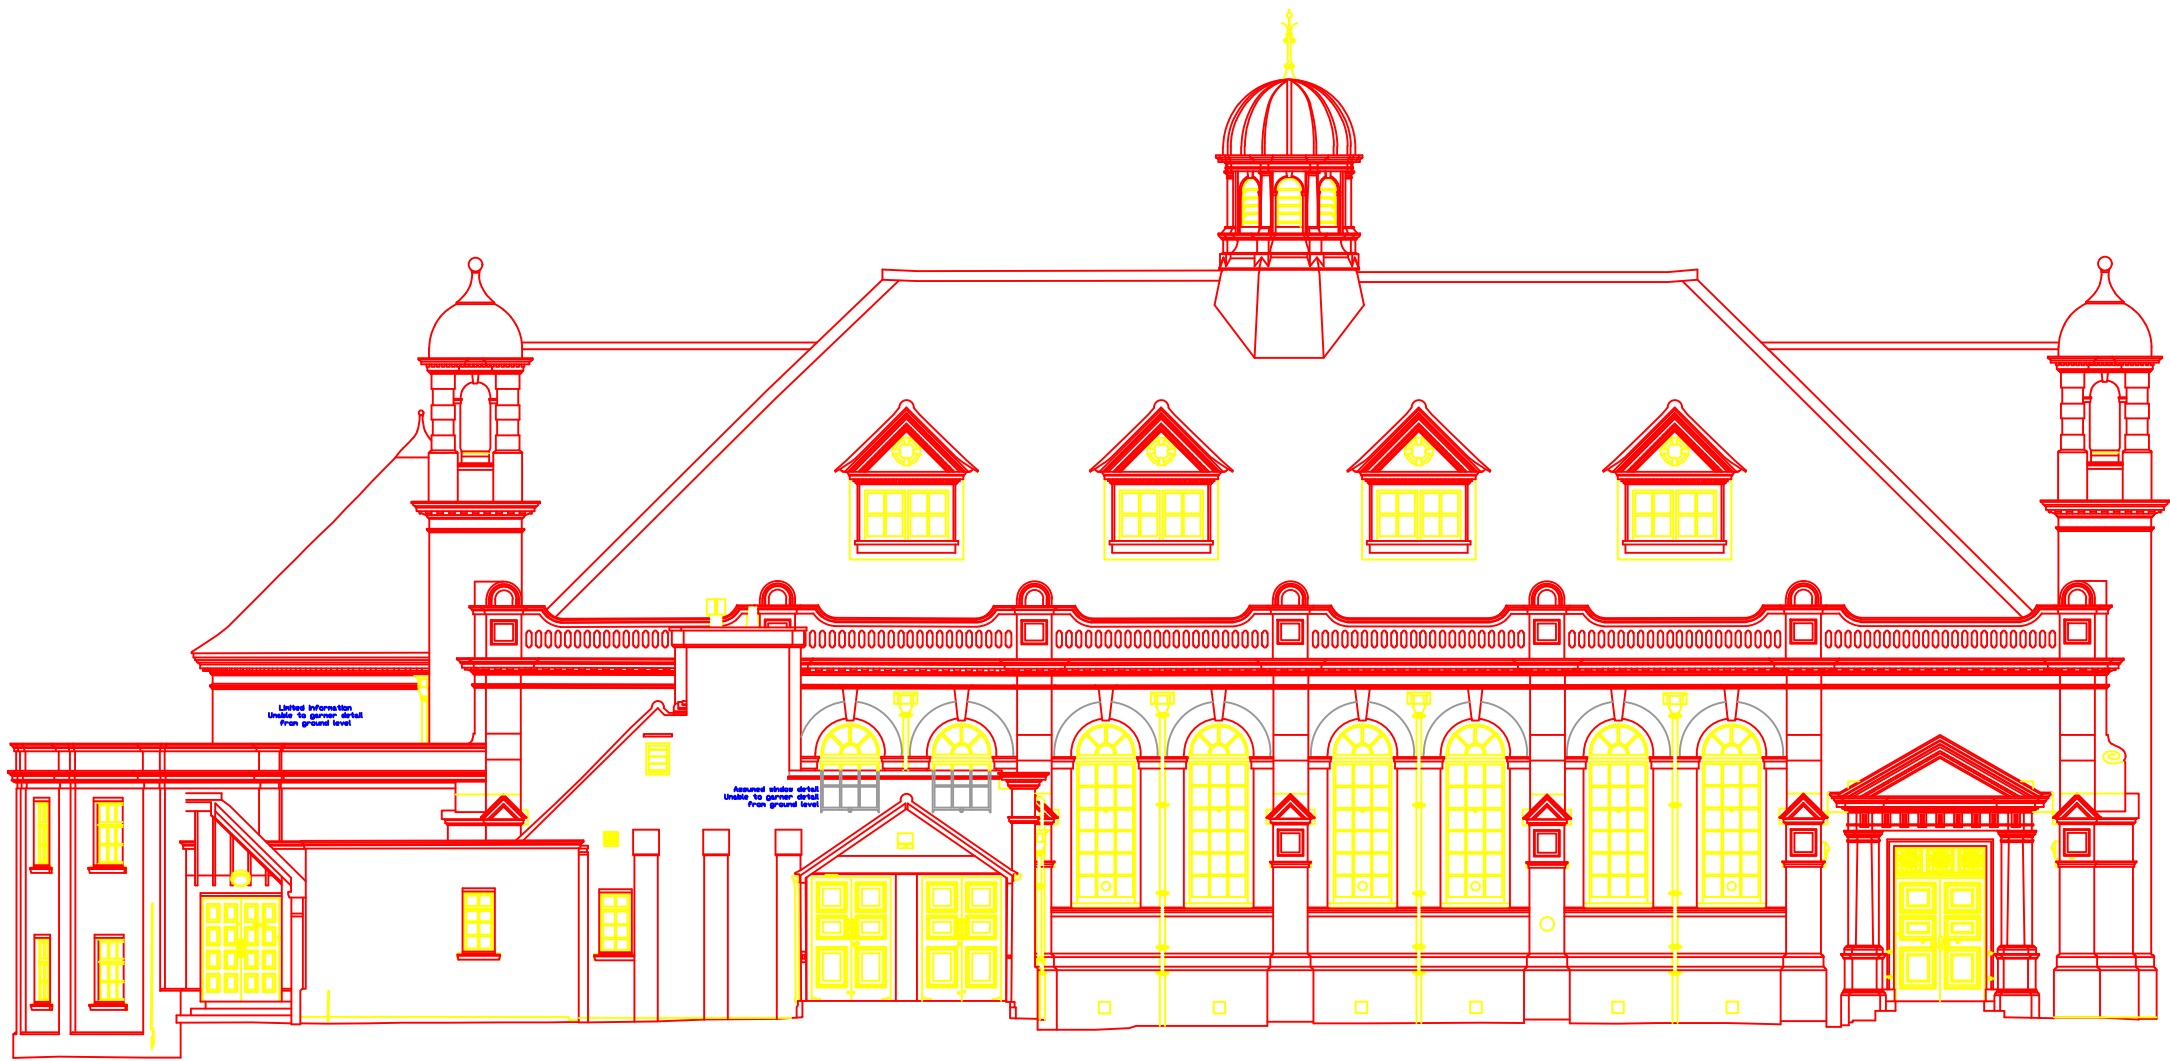

EAST ELEVATION

 

East Elevation
Scale 1:150 @ A3

Rev By Description Date CHKD

mace
Mace Group
Newminister House
27-29 Baldwin Street
Bristol
BS1 1LT
Telephone 01179 549 870
www.macegroup.com

PROJECT
The Great Hall, Reading University,
London Road Campus, Reading

DRAWING TITLE
Window Schedule Plan

STAGE	Tender	
DRAWN BY	CW	DATE 05.05.23
CHECKED	TD	SCALE 1:150@A3
PROJECT No.	SEQ. No.	REV.

2000007259 GHW05 -