



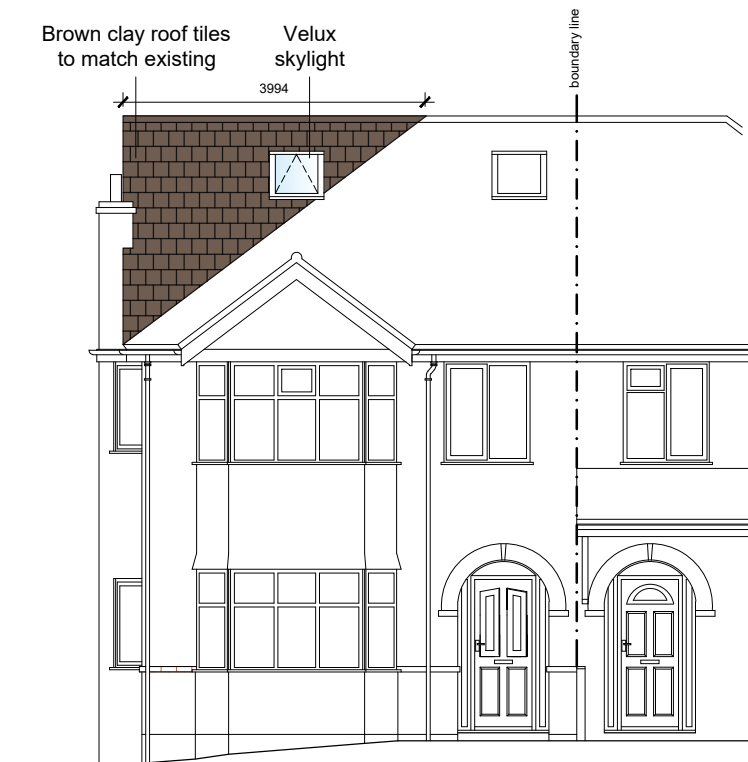

Proposed Front Elevation

Scale - 1:100@A3

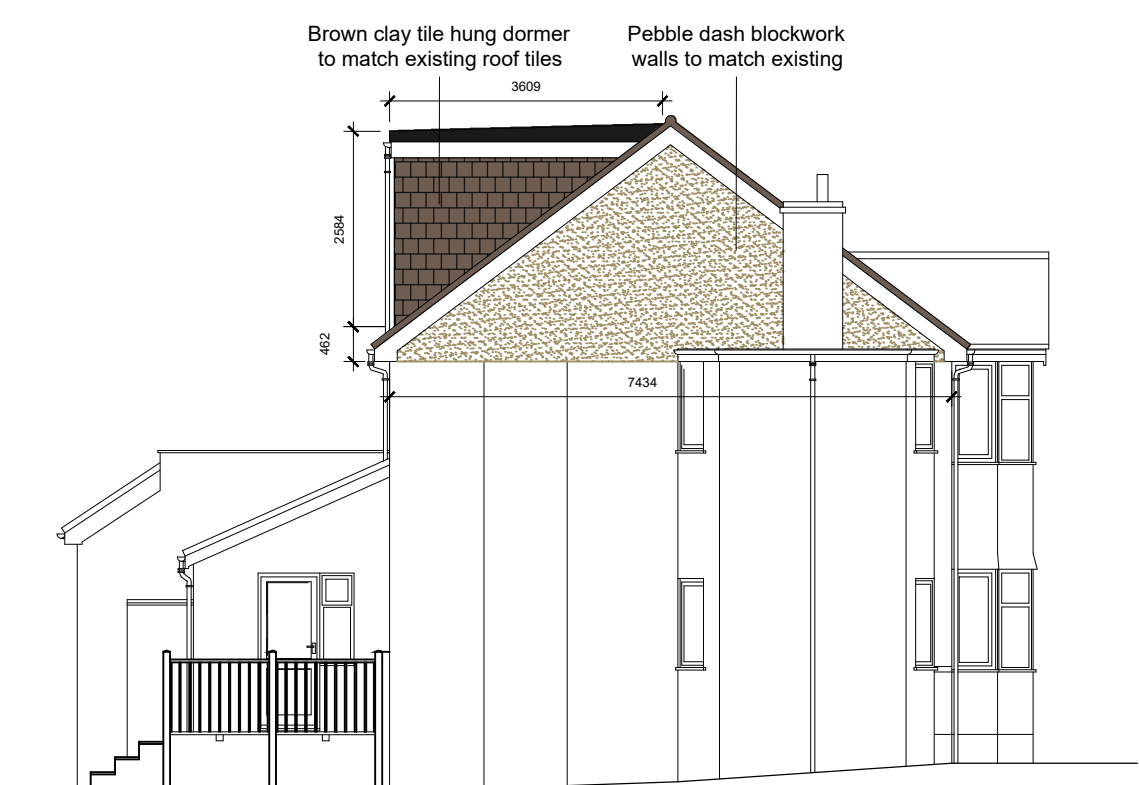


Proposed Side Elevation

Scale - 1:100@A3




Proposed Rear Elevation

Scale - 1:100@A3

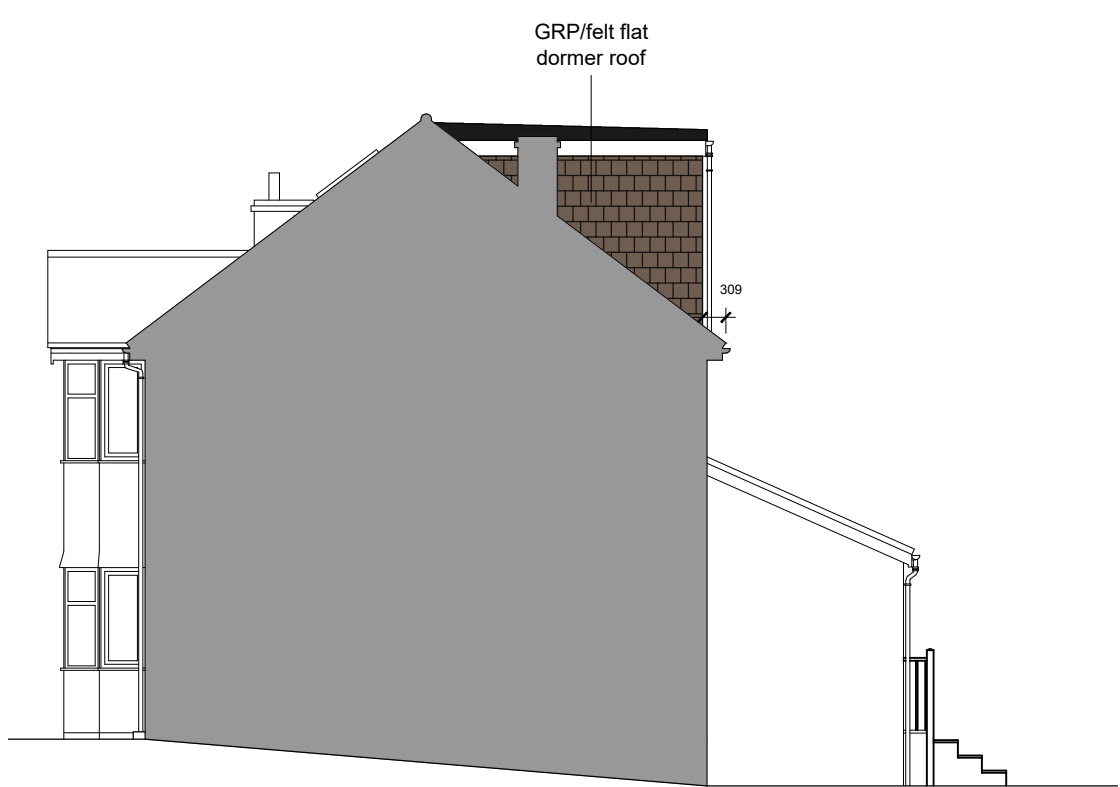

Proposed Side Elevation

Scale - 1:100@A3

 

Lawful Development

COPYRIGHT ©

DETAILS OF THIS DRAWING ARE THE COPYRIGHT OF ASPIRE ARCHITECTURAL SERVICES LTD AND MUST NOT BE REPRODUCED OR COPIED WITHOUT PRIOR WRITTEN CONSENT.

ANY ERRORS OR OMISSIONS ARE TO BE REPORTED TO THE ARCHITECT IMMEDIATELY.

ALL PROPOSED ROAD AND JUNCTION ALTERATIONS SUBJECT TO HIGHWAYS ENGINEERS DETAILED DESIGN.

REMOVAL OF ANY EXISTING TREE AND LANDSCAPED AREAS SUBJECT TO NEGOTIATIONS WITH LOCAL AUTHORITY PLANNING DEPT AND OTHER STATUTORY CONTROLS.

ALL DRAWINGS TO BE READ IN CONJUNCTION WITH STRUCTURAL ENGINEERS DRAWINGS AND ALL RELATED ARCHITECTS AND CONSULTANT DRAWINGS AND OTHER RELEVANT INFORMATION.

ANY CHANGES TO THE DRAWN DESIGN DURING CONSTRUCTION WORK SHOULD BE RECORDED AND REPORTED TO THE DESIGNER IMMEDIATELY.

ASPIRE ARCHITECTURAL SERVICES LTD WILL NOT TAKE RESPONSIBILITY FOR ANY VARIATION MADE BY OTHERS TO THE DESIGN AND CONSTRUCTION DETAIL CONTAINED WITHIN THIS DRAWING.

PERMITTED DEVELOPMENT

REAR DORMER
3.6d x 2.58h x 5.19w / 2 = 24.1m3

HIP TO GABLE VOLUME
3.99d x 3.25h x 7.43w / 6 = 16m3

ADDITIONAL VOLUME
24.1m3 + 16m3 = 40.1m3

Less than 50m3 increase in volume for a semi-detached property to qualify for permitted development

REV	DATE	VARIATION
		
WWW.ASPIRE-AS.CO.UK UNIT 3, FOXHILLS FARM BUSINESS CENTRE LONGCROSS ROAD CHERTSEY KT16 0DN TEL: 01932 988520		
Project 4 SHIRLEY AVENUE, READING, RG2 8TD		
Title PROPOSED ELEVATIONS		
Drawn By AG	Checked ASPIRE	Date MAR 23
Drawing Number 1744-215	Revision -	Scale 1:100@A3
Client -		