


0 1 2 3 4m
SCALE 1:50@A1

Please Note:
These plans must not be acted upon until the appropriate
Planning and Building Regulation approvals have been granted.
Should the works be undertaken prior to the above approvals
being in place, it is done so entirely at the clients own risk.



PROPOSED FRONT ELEVATION (NORTH)

SCALE: 1:50@A1

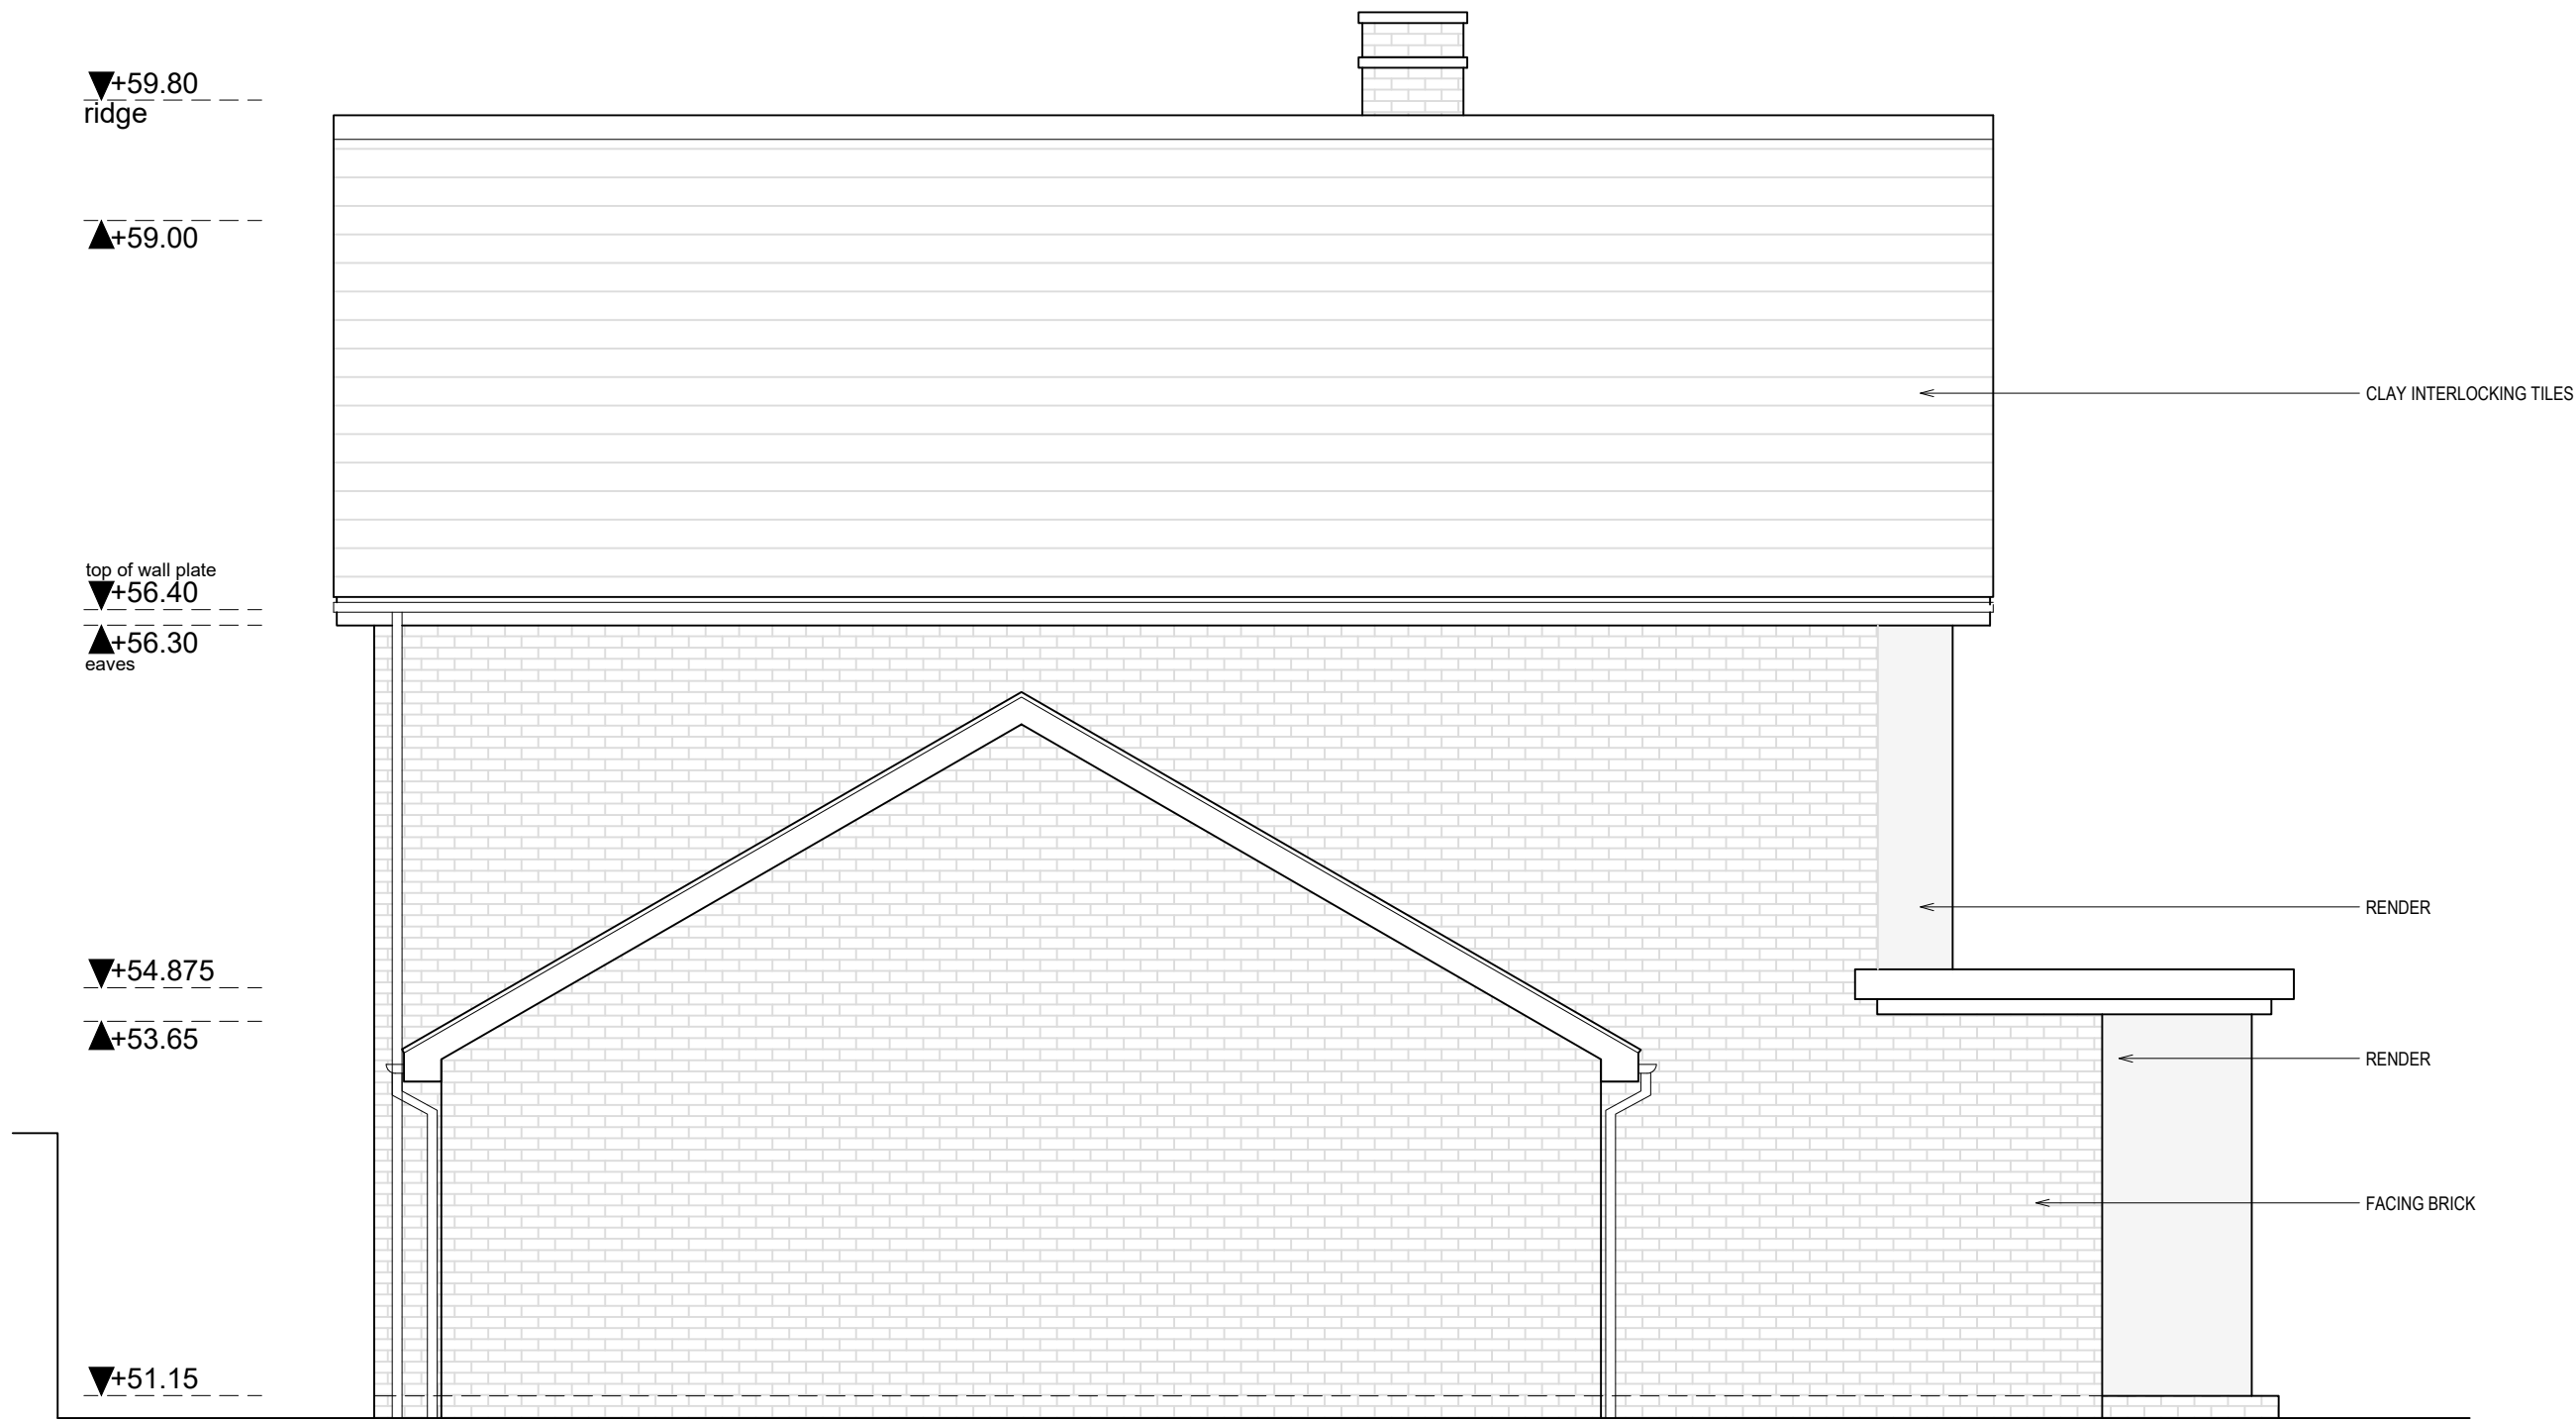

PROPOSED SIDE ELEVATION (EAST)

SCALE: 1:50@A1



PROPOSED SIDE ELEVATION (WEST)

SCALE: 1:50@A1



PROPOSED REAR ELEVATION (SOUTH)

SCALE: 1:50@A1

GENERAL NOTES:

Check and verify all dimensions prior to commencement of work.
This drawing should be read in conjunction with all other contract documents including those by other consultants.

The survey information shown this drawing is based on a survey prepared by a third party and CDS Ltd accepts no responsibility for the accuracy or completeness of the survey. Any discrepancies to be reported to CDS Ltd immediately.

This drawing is copyright of and shall remain the property of: Creative Design and Structure Ltd

KEY:

- SITE BOUNDARY LINE
- OTHER LAND OWNED BY APPLICANT
- EXISTING FOOTPRINT
- DEMOLISHED WALLS

Status PLANNING

Project
Land adjacent to 25 Tredegar Road
Reading
RG4 8QE

Drawing Title
PROPOSED ELEVATIONS

CREATIVE DESIGN & STRUCTURE LTD

Henson House, Newtown Rd, Henley-on-Thames, RG9 1HG
T: 01491 411922 W: www.creative-design-structure.co.uk

Drawn E.D
Date MAR 2023
Drawing No. 04523-11

Scale 1:50@A1; 1:100@A3
Rev.