


NOTES:
DIMENSIONS ARE NOT TO BE SCALED FROM THIS DRAWING
ALL DIMENSIONS ARE TO BE CHECKED AGAINST ACTUAL SITE
DIMENSIONS WHERE ANY VARIATION IS INDICATED

COPYRIGHT RESERVED
THIS DRAWING IS THE PROPERTY OF BHP HARWOOD
ARCHITECTS AND MAY NOT BE COPIED, REPRODUCED, LENT OR
DISCLOSED WITHOUT THEIR EXPRESS PERMISSION IN
WRITING.

REVISIONS

Rev.	Date	Description
A	29.11.22	Updated
B	16.12.22	PH015 B6 & B7 rev
C	06.06.23	Updated
D	07.06.23	Updated

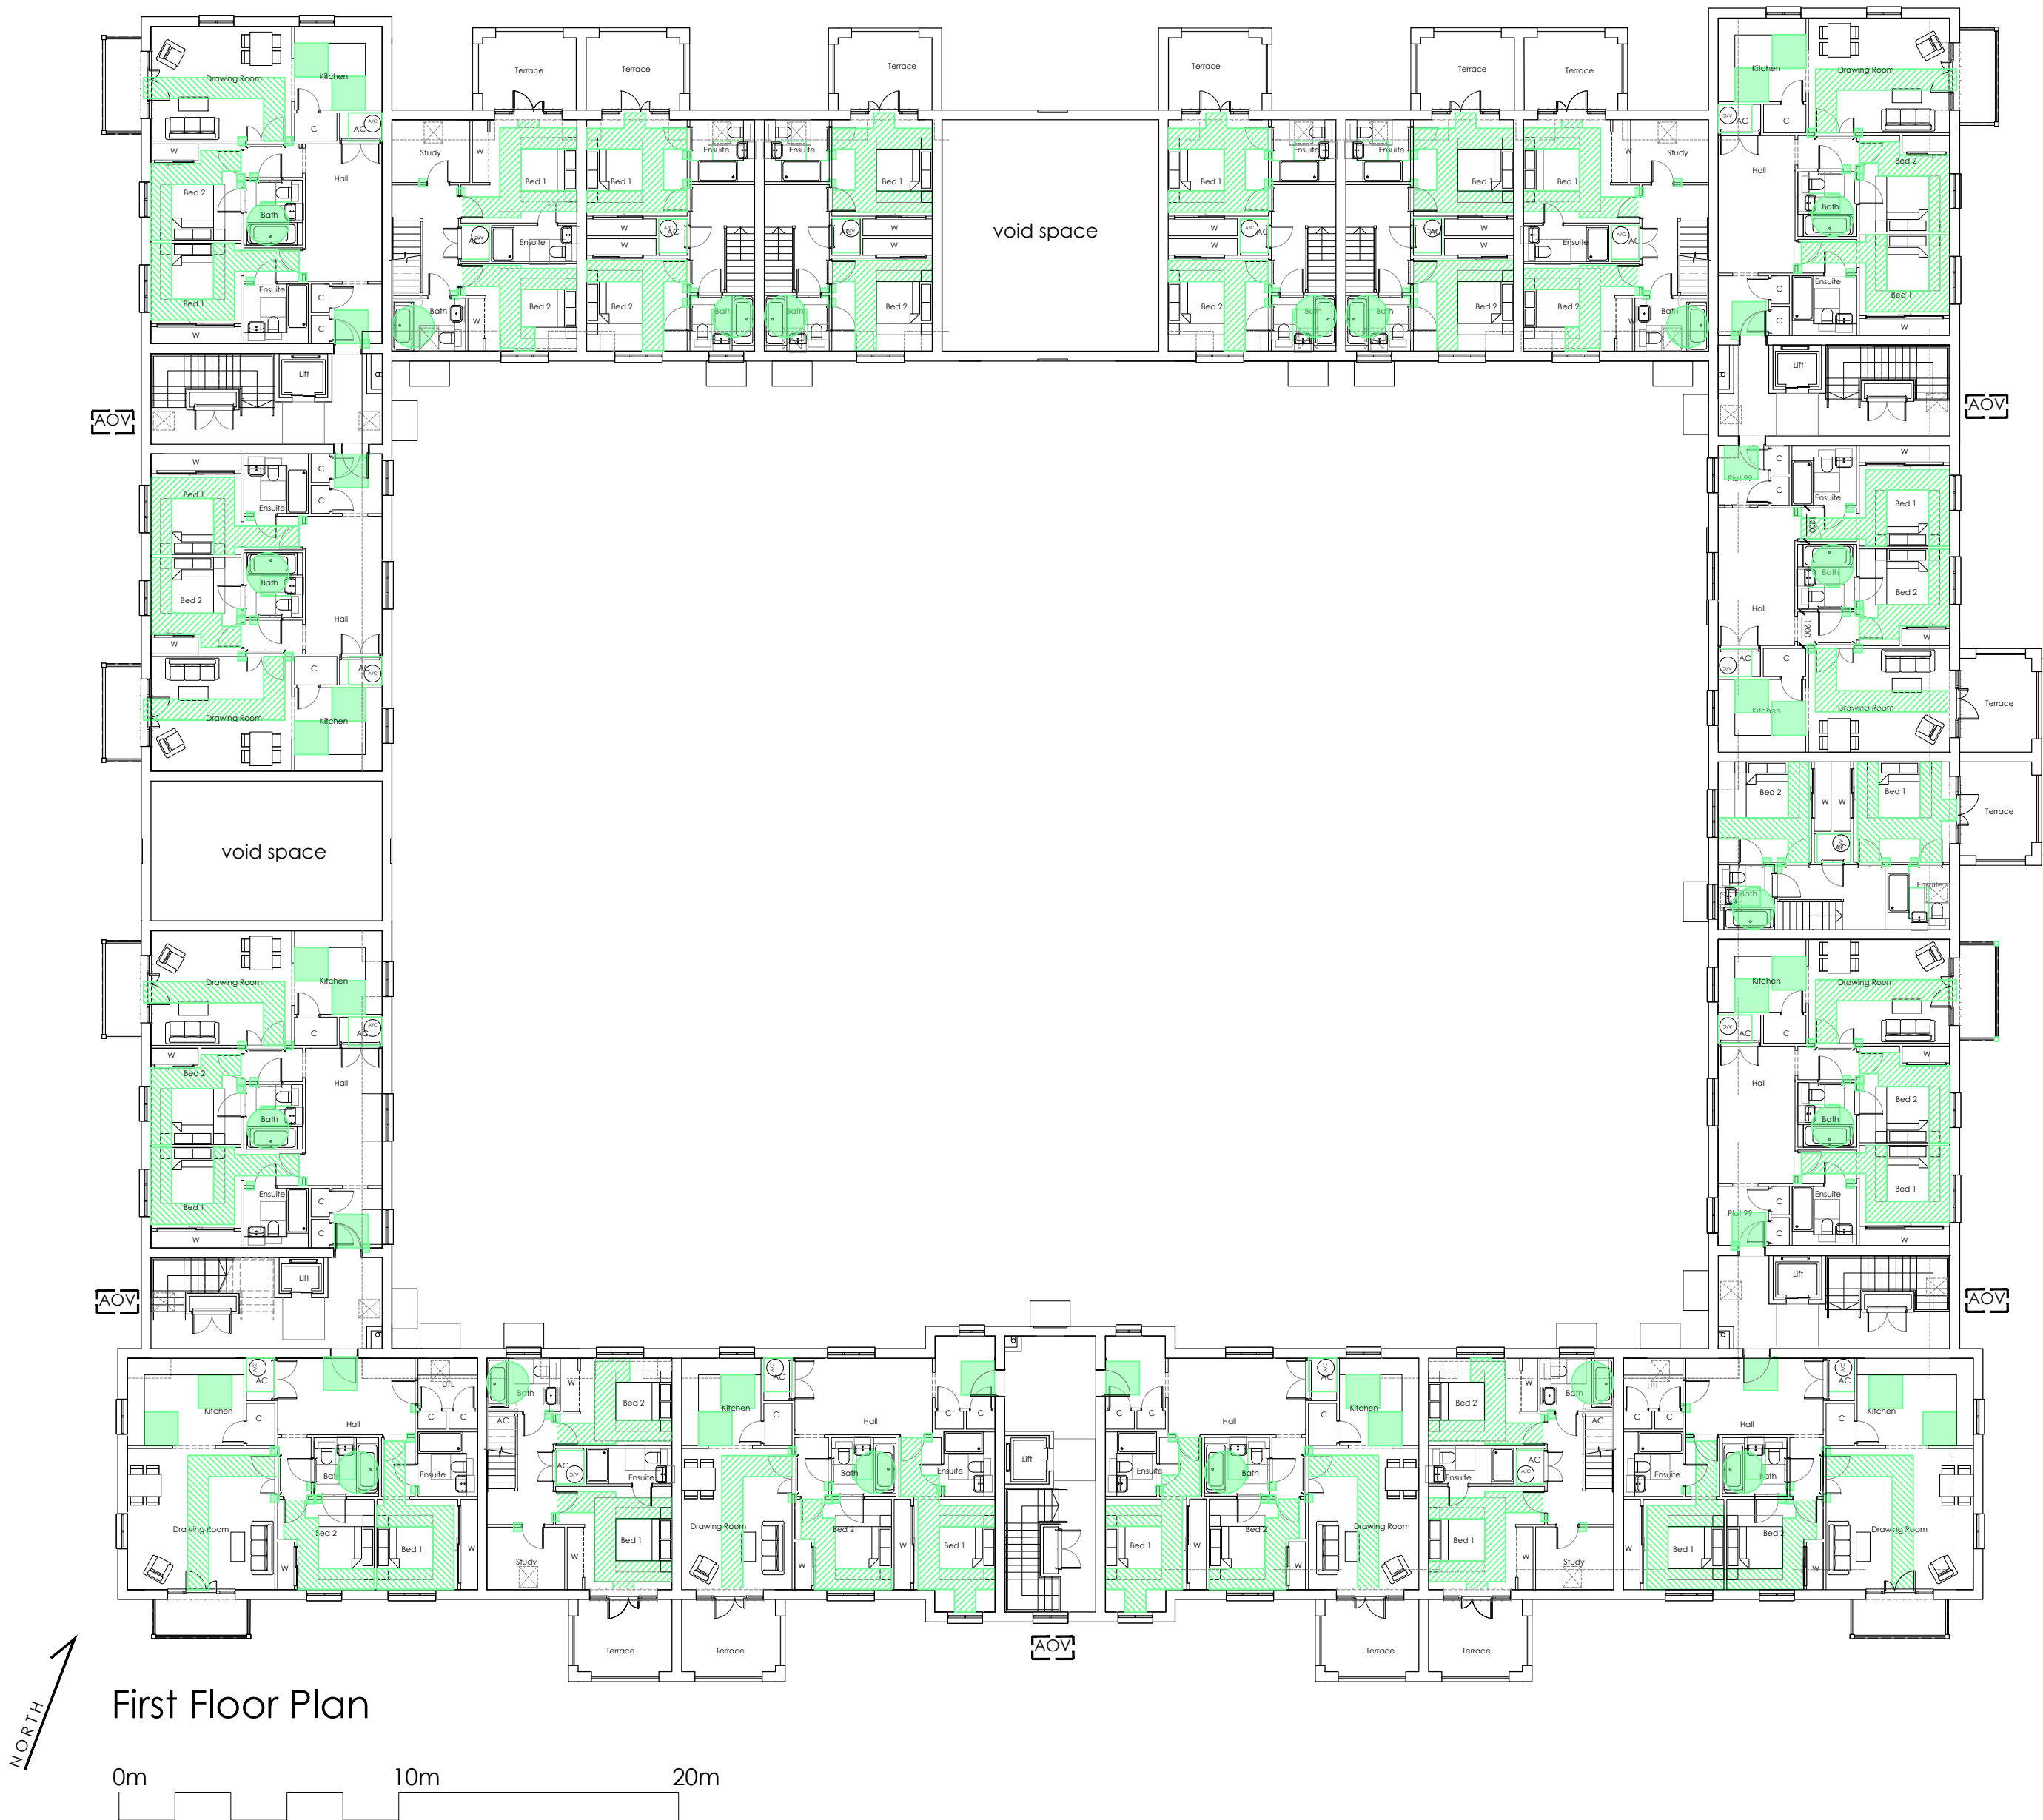

Client:
Beechcroft Developments Ltd

Project Name:
Caversham Park

Drawing Title:
LTE-
Southern Courtyard
First Floor Plan

Drawing No: 3251.P.214
Revision: D

Scale: 1:200 @ A1

Date: 21/10/22

Drawn By: CM
Checked:

Status:

PLANNING

BHPH
architects

Box House Estate
Bath Road, Box, Bath,
SN2 8AA
T: 01225 959880
E: info@bhparchitects.com

Boston House Business Centre
Grove Business Park,
Downview Road, Okehampton,
T: 01285 765222
W: www.bhparchitects.com