




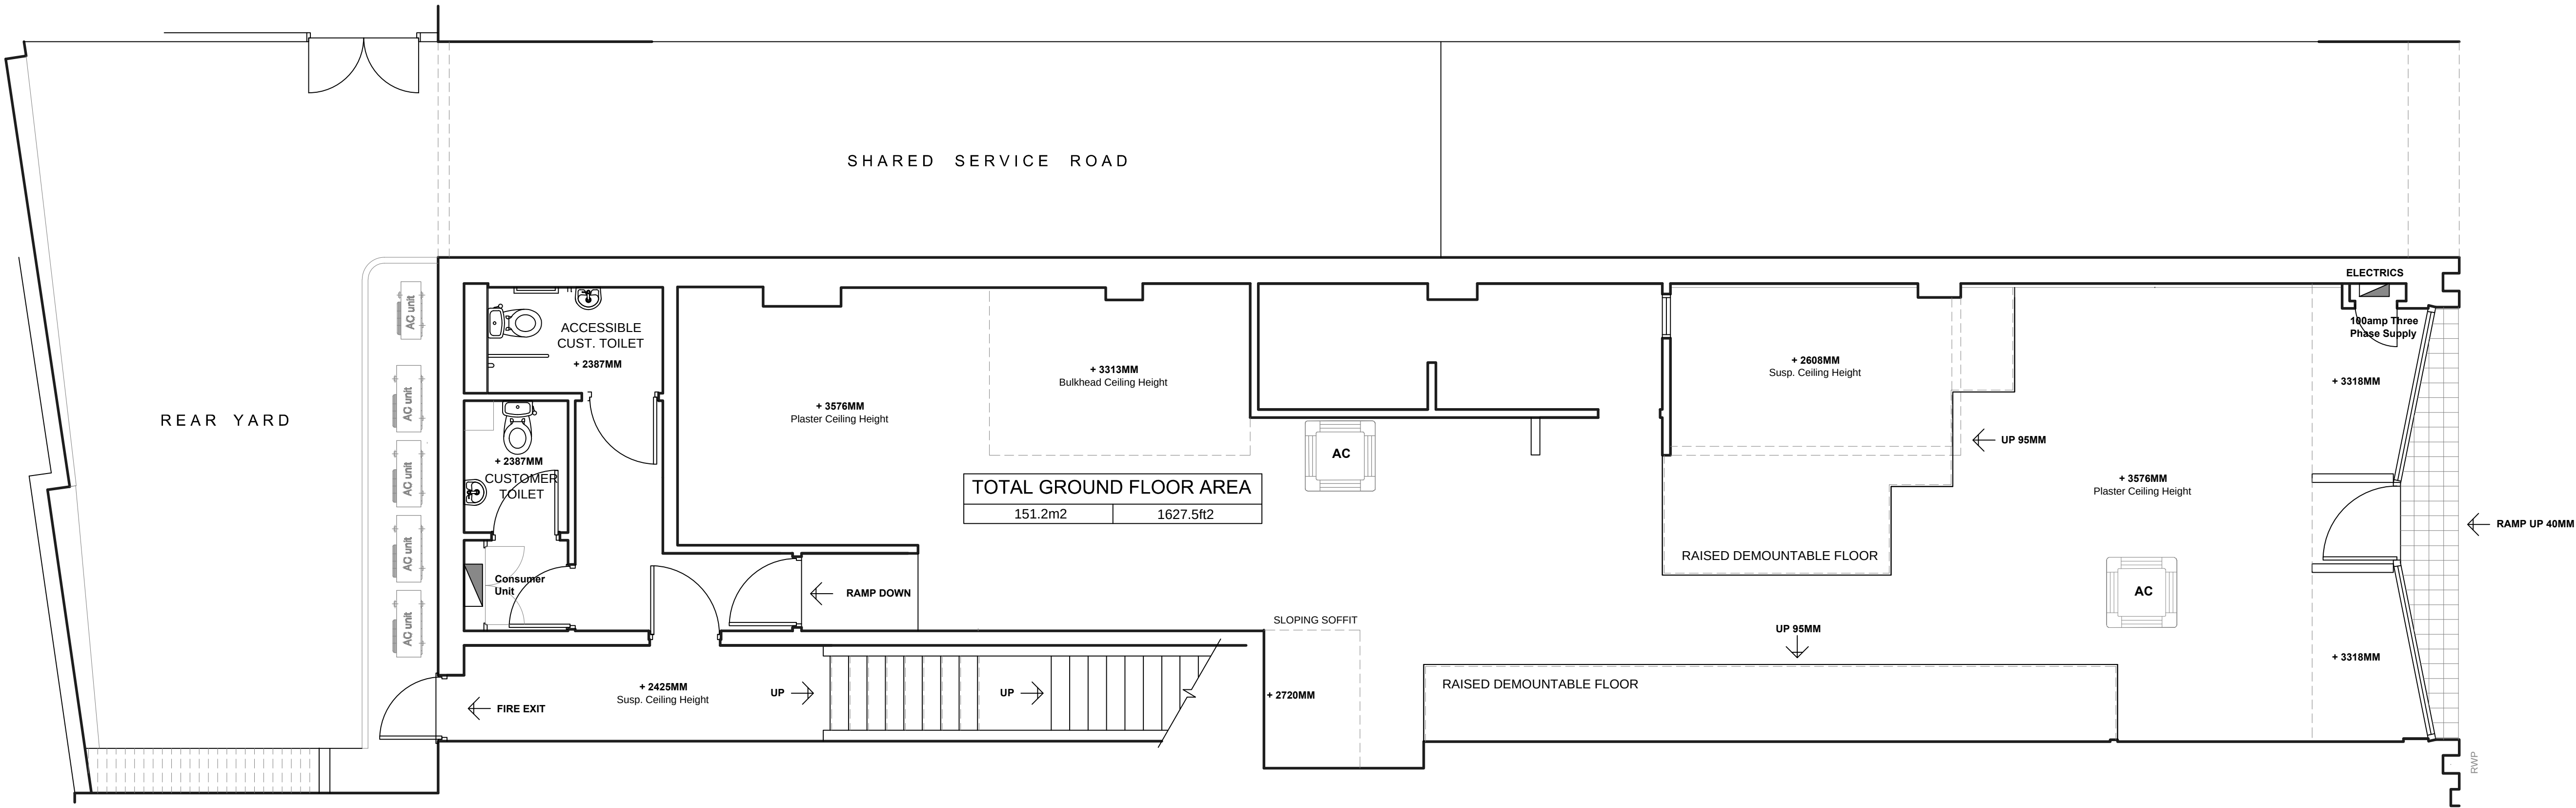


Existing Ground Floor Plan 1:50

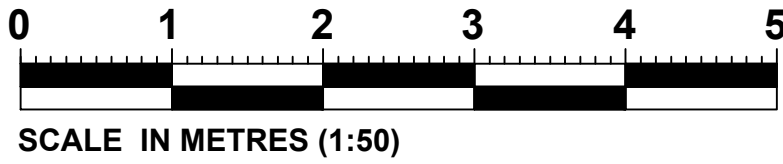

Existing Front Elevation 1:50

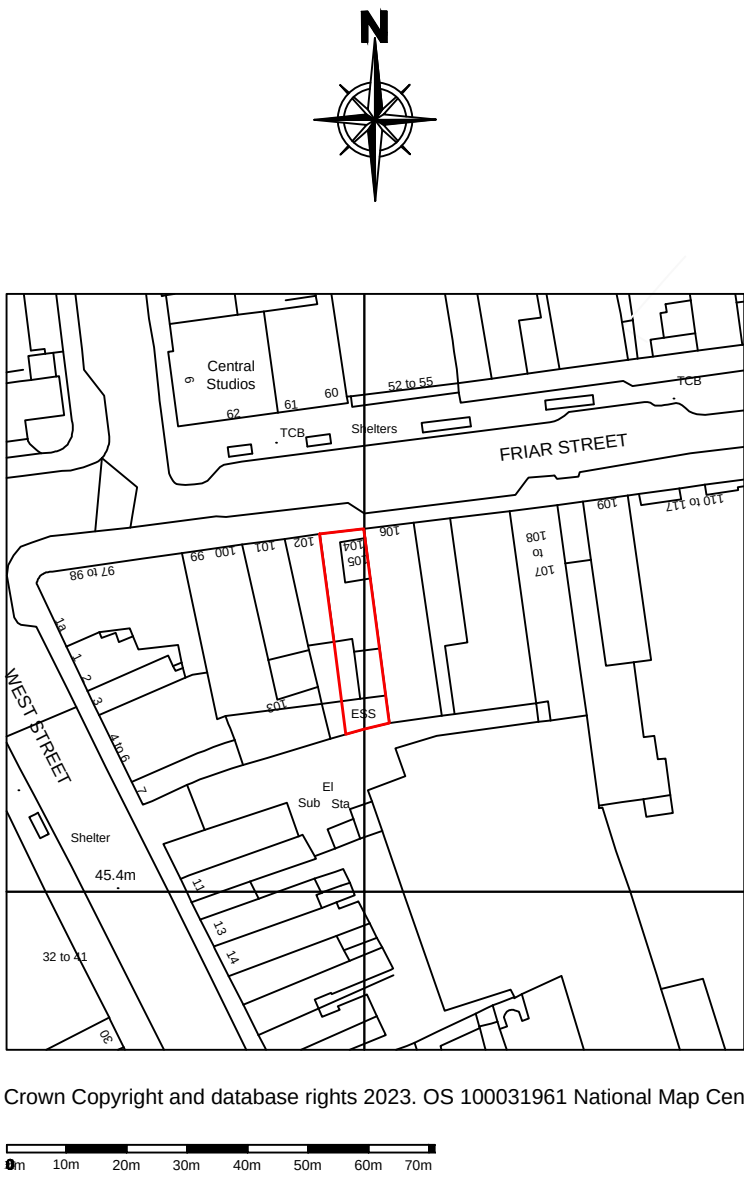

Location Plan 1:1250

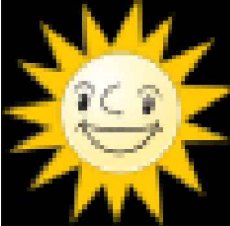B	22-06-2023	Red line amended.
A	21-06-2023	Location plan amended to reflect lease plan.
Rev	Date	Description
 MERKUR SLOTS		
Address 104 - 105 FRIAR STREET READING RG1 1EP		
Title EXISTING GROUND FLOOR PLAN AND FRONT ELEVATION		
Drawn	Date	Scale
JAM	11/06/2023	1:50 @ A1
Total Ground Floor	124.7M2	
Drawing Number	FRS/RED/01	Revision B
McKeowns Plans for Construction 301 Alvechurch Road, Birmingham, B31 4UB Tel: 0121 433 4745		
SURVEY		