


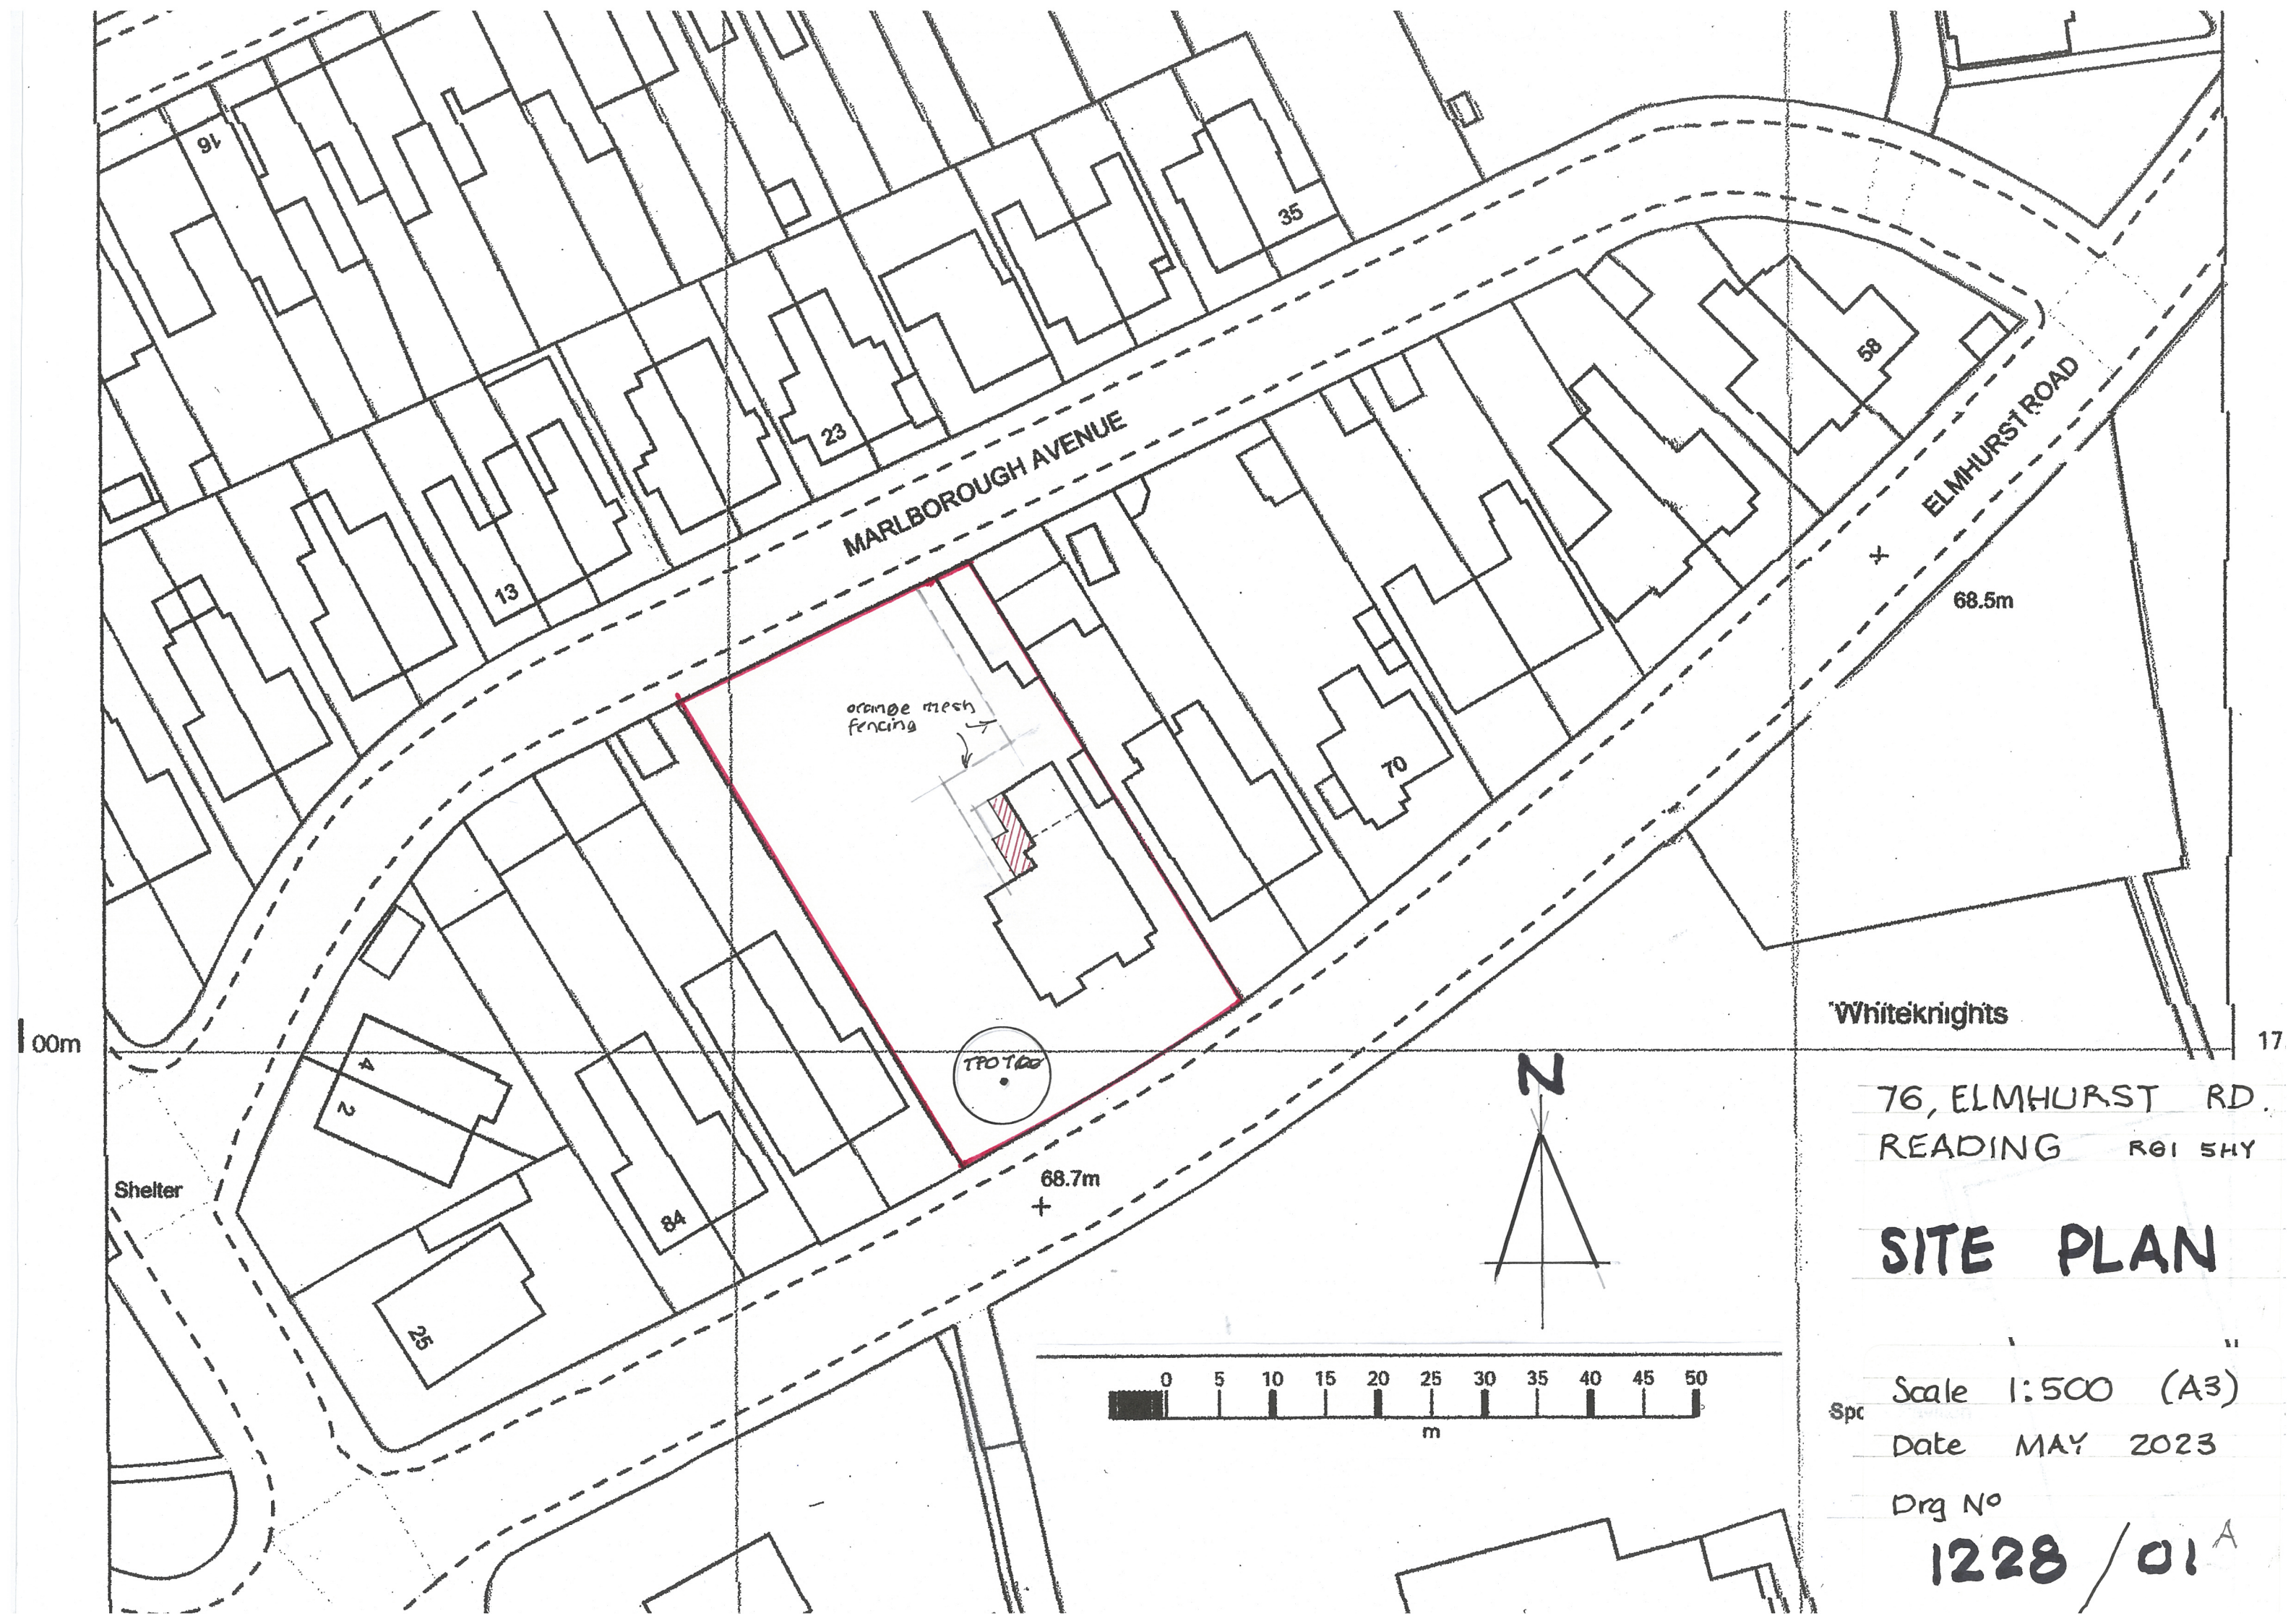

Whiteknights

76, ELMHURST RD.
READING RG1 5HY

SITE PLAN

Scale 1:500 (A3)

Date MAY 2023

Dwg No

1228 / 01 A