

0 0.5 1 2 3 4 5 6 7 8 9 10
1:100
Elevations




FRONT (WEST) ELEVATION




SIDE (SOUTH) ELEVATION




REAR (EAST) ELEVATION

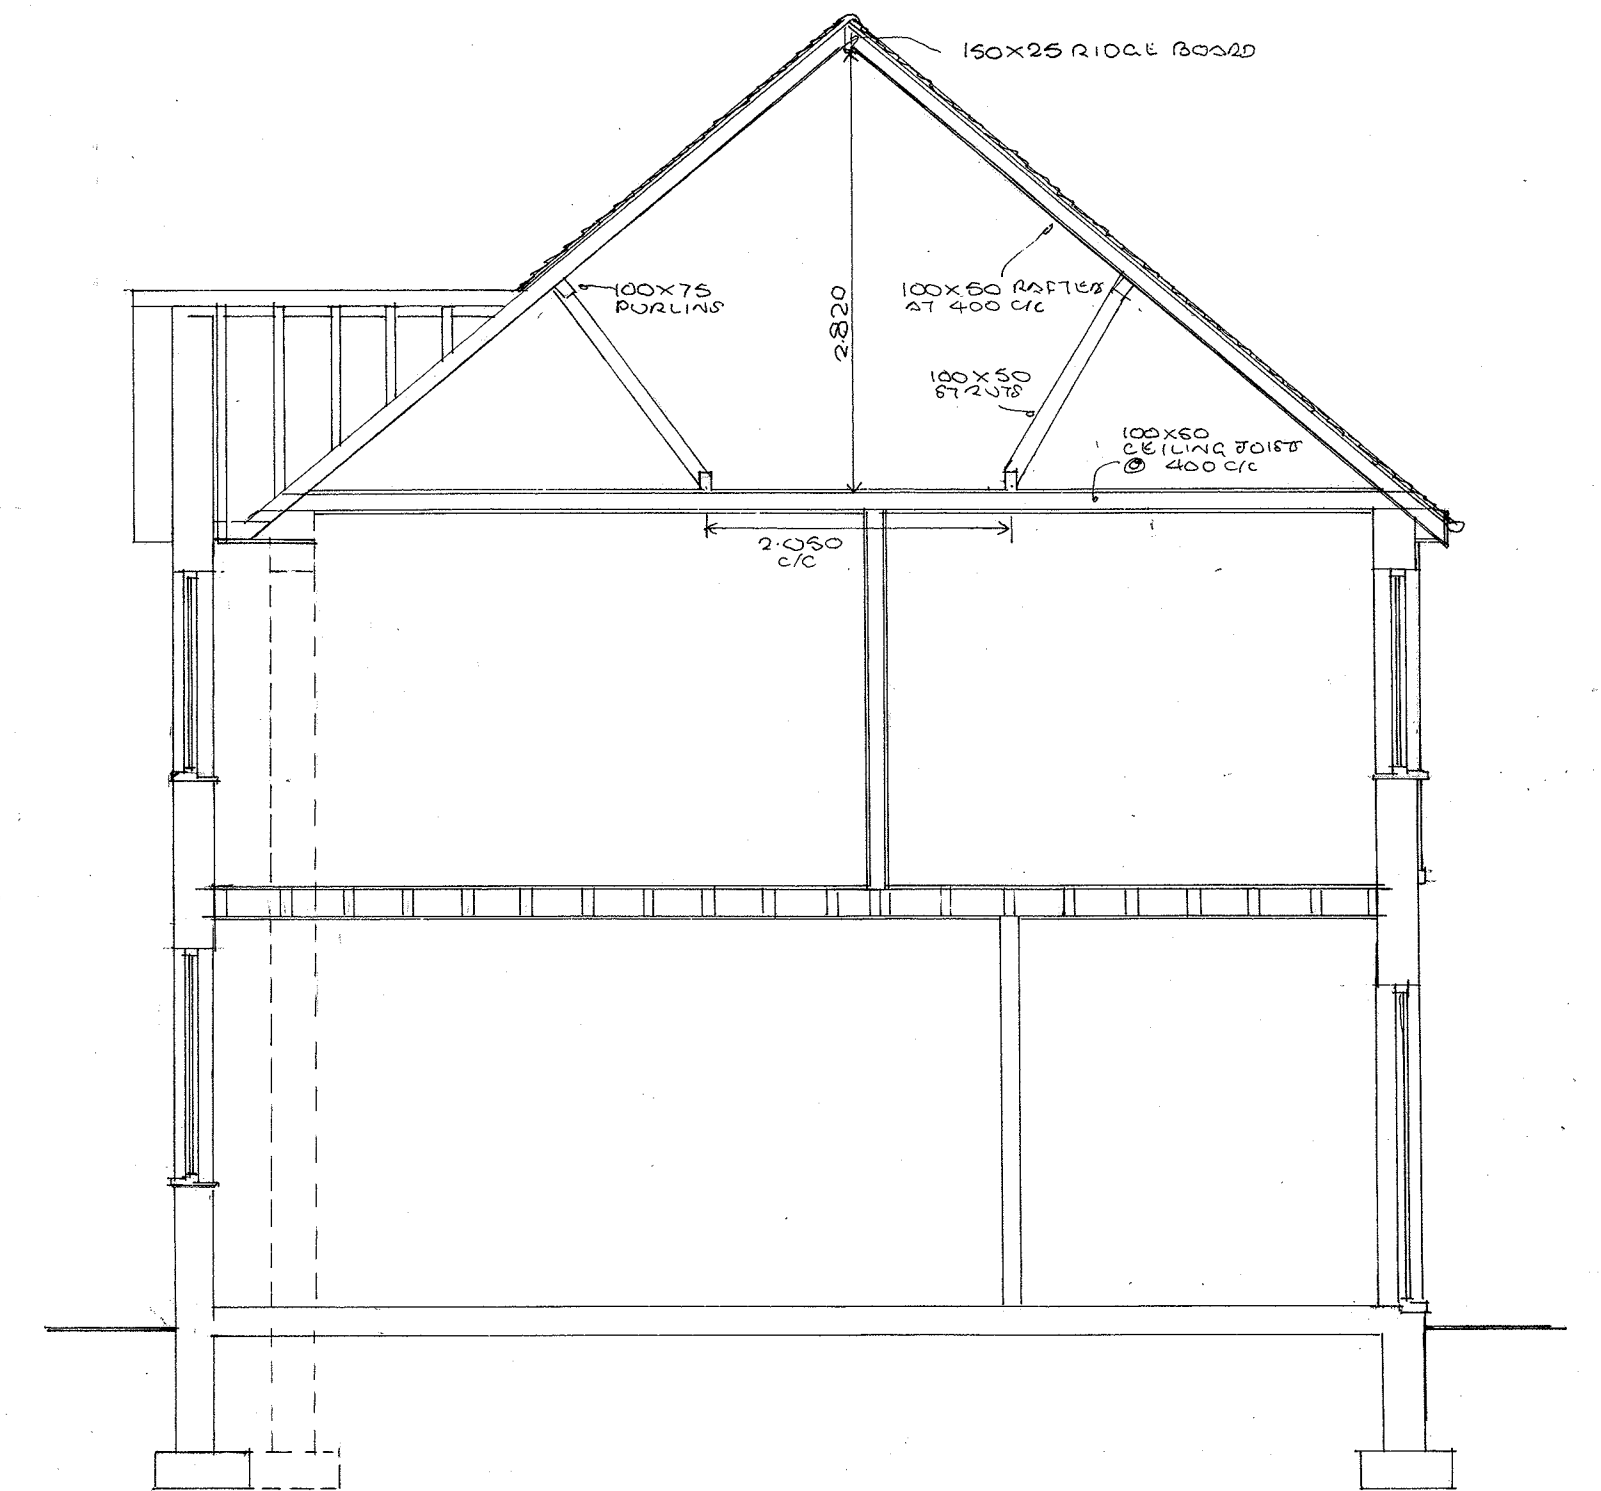


CROSS SECTION

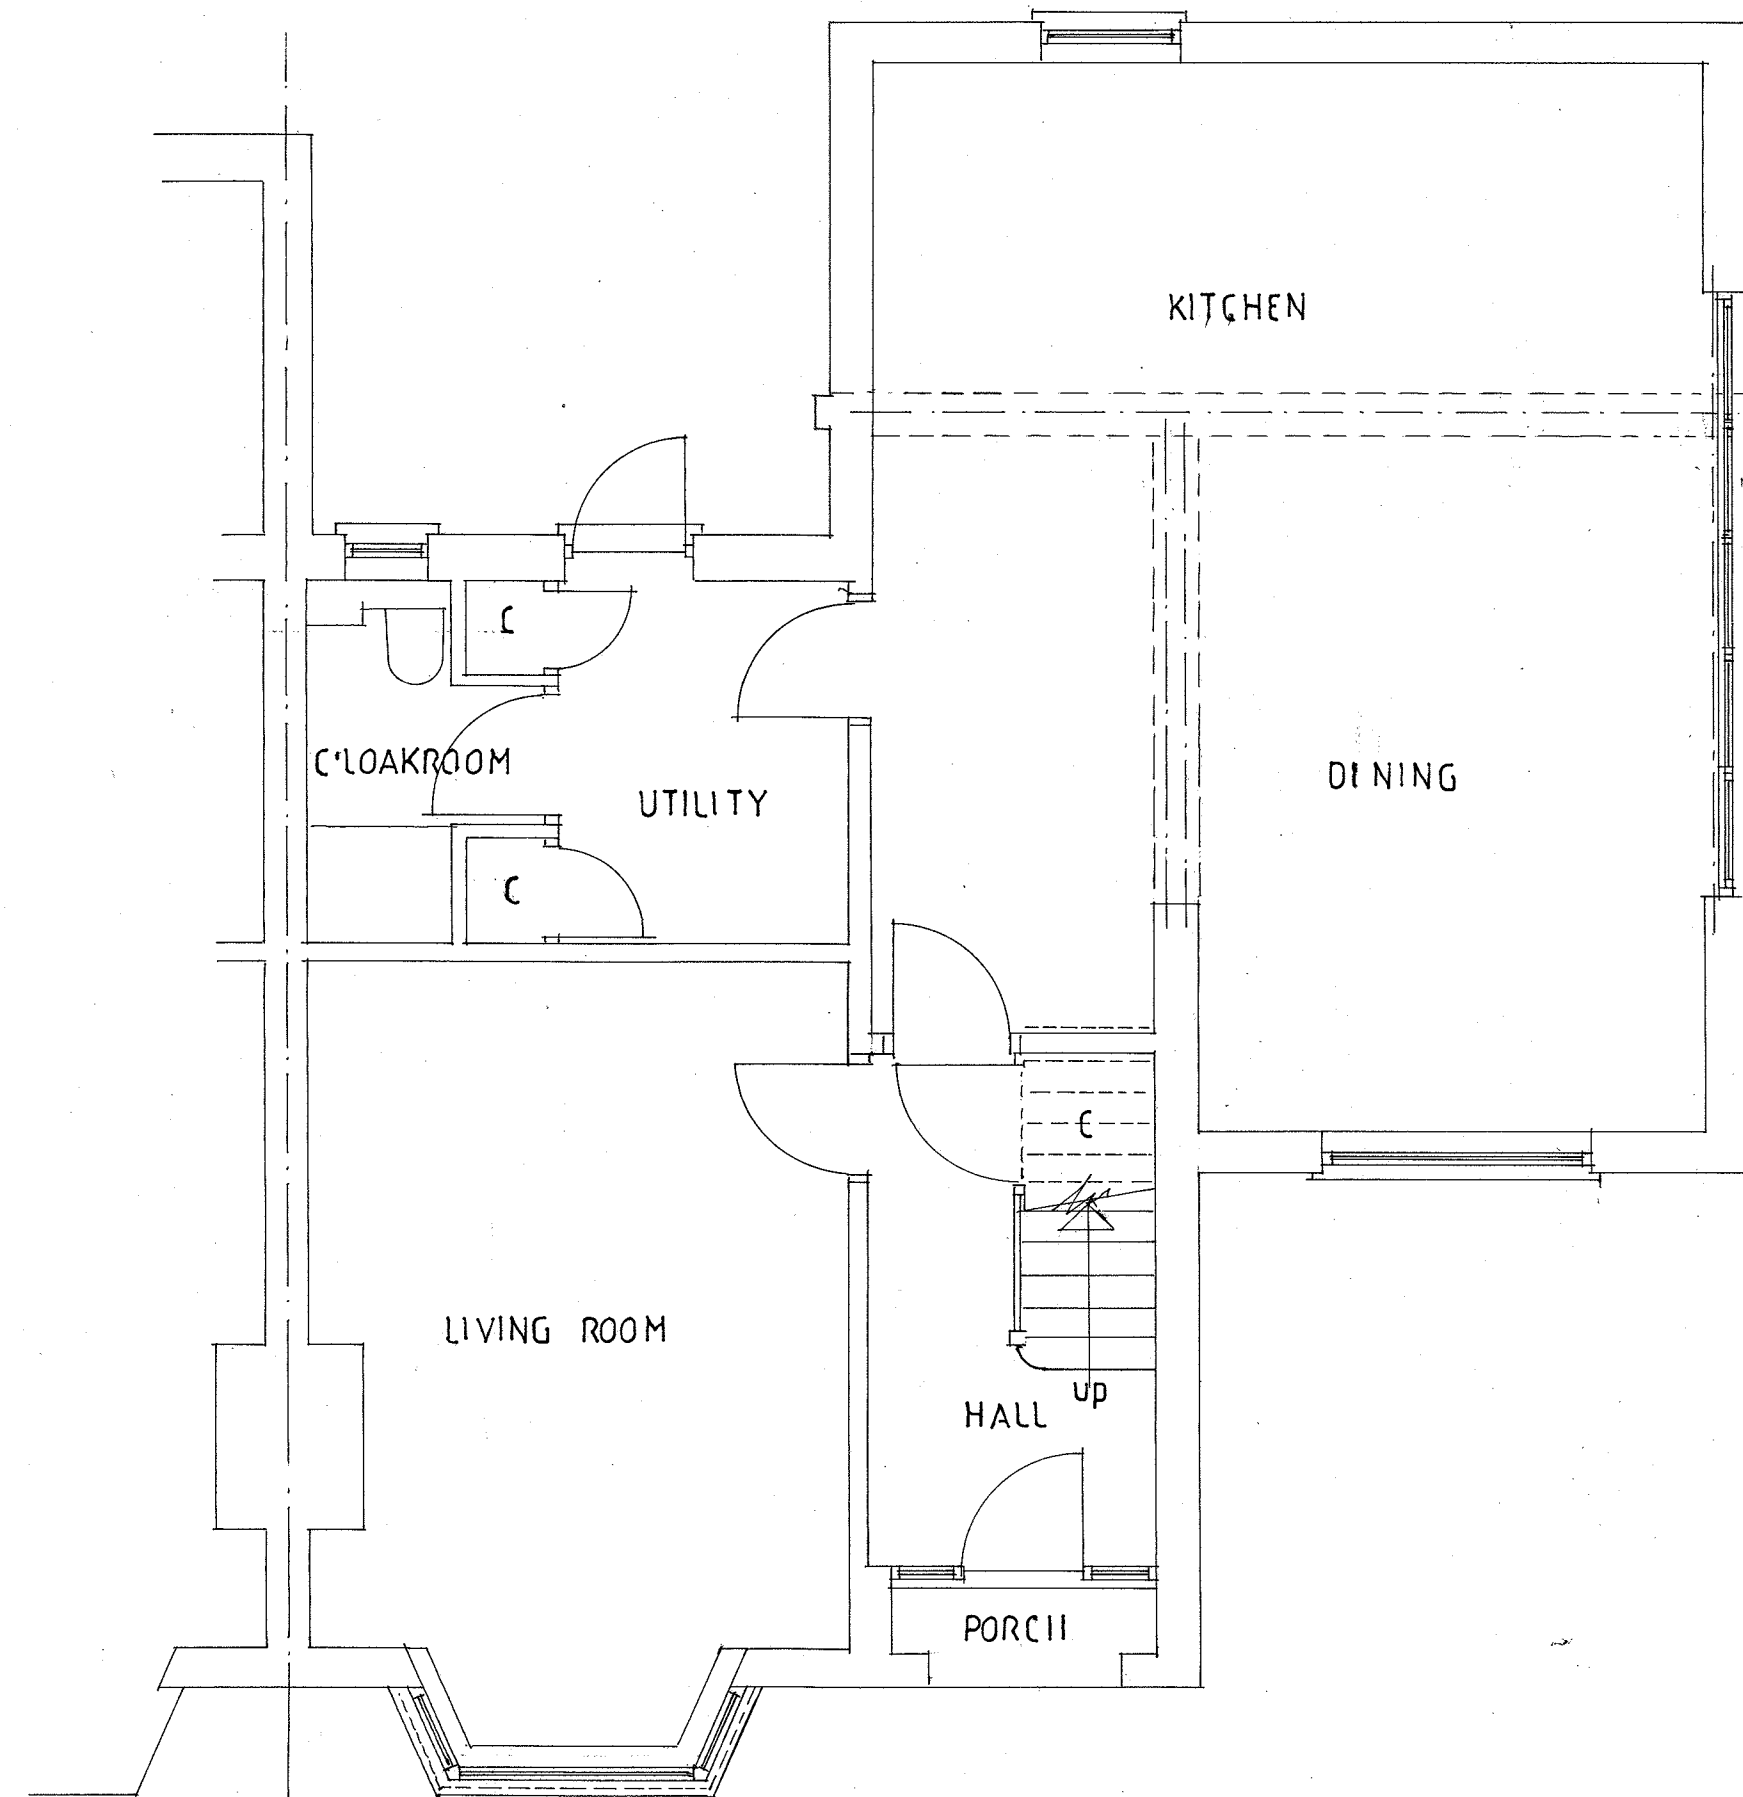

GROUND FLOOR PLAN

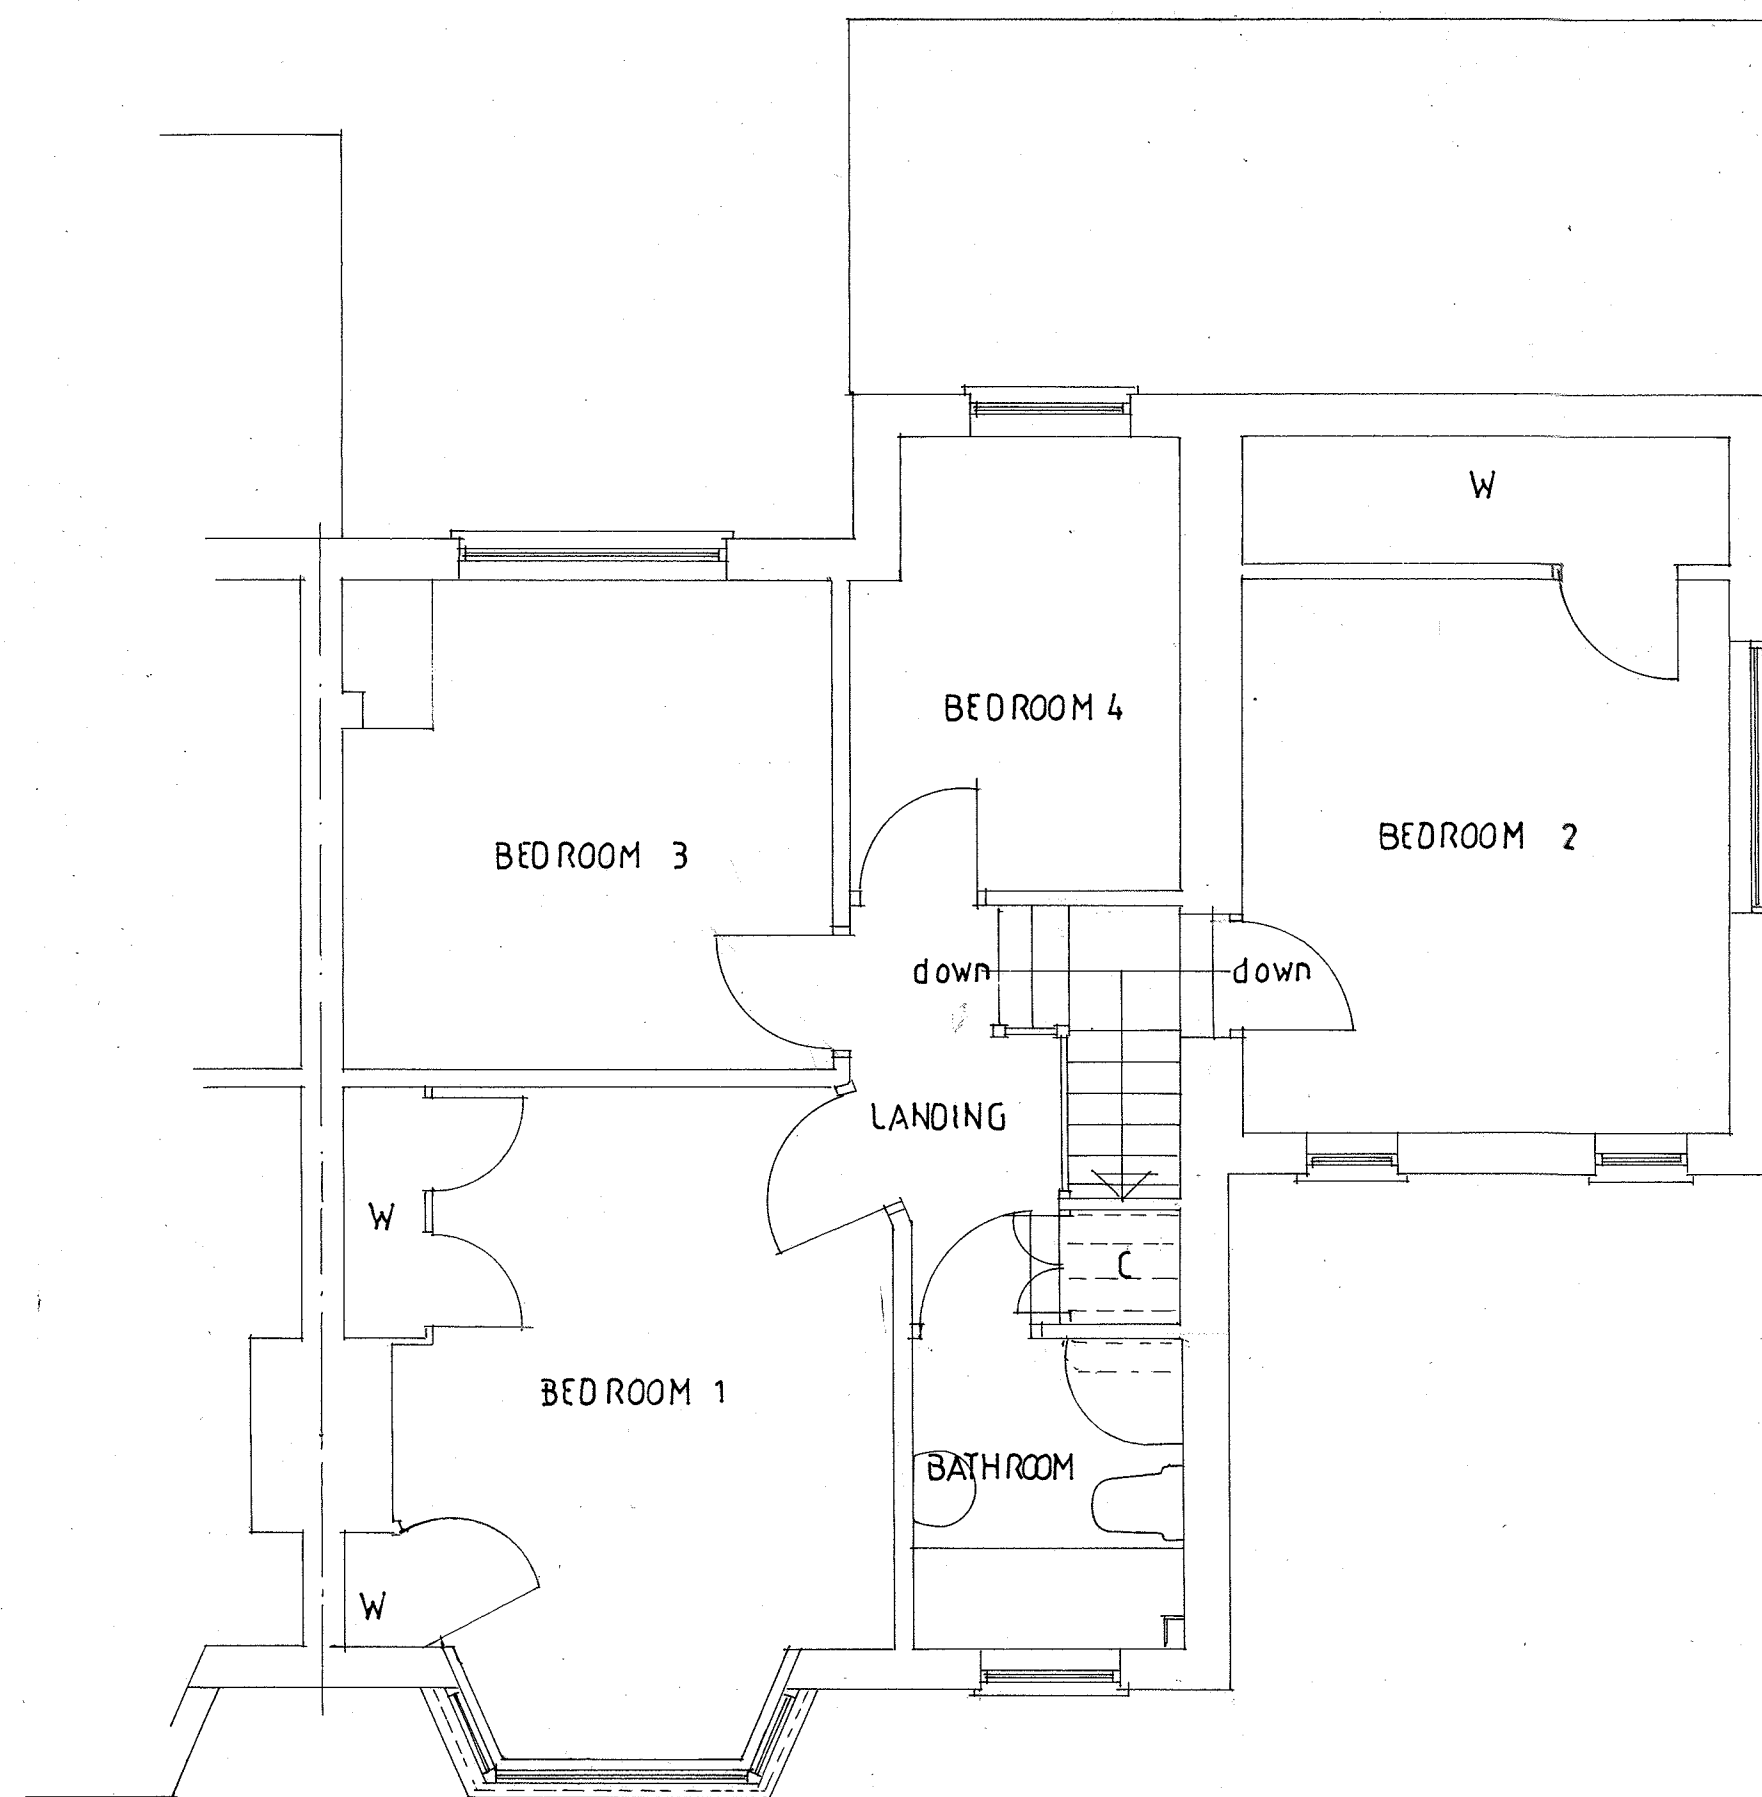


FIRST FLOOR PLAN

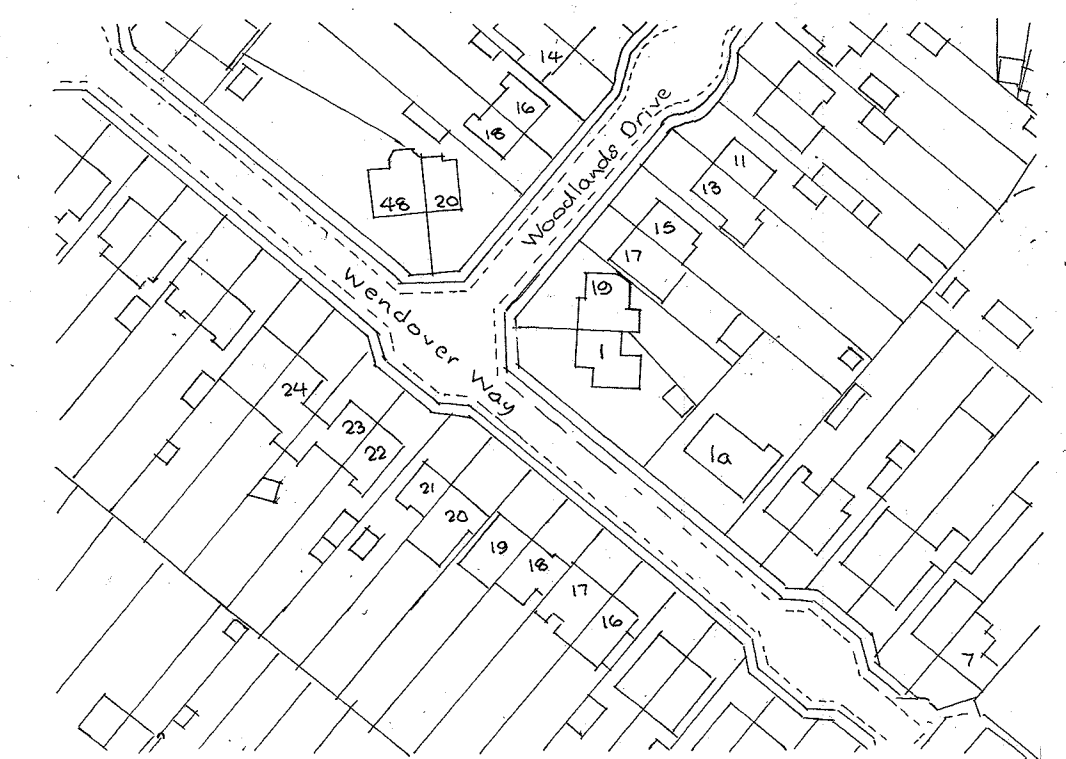

LOCATION PLAN
1:1250

0 5 10 20 30 40 50 60

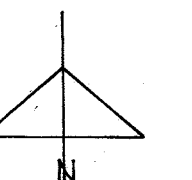

0 0.5 1 2 3 4 5 6 7 8 9 10
1:50
Floor plans & section

PROPOSED HIP TO GABLE LOFT CONVERSION WITH REAR FACING
DORMER AT 1, WENDOVER WAY, TILEHURST, READING, BERKS, RG30 4RU
FOR MR & MRS. P. LONSDALE.

SURVEY DRAWING

Date: November 2022 Patrick Mackrory (patmackrory@outlook.com)
Architectural, planning and surveying services,
Scale: 1:50 1:100 1:120 17 Bissley Drive, Maidenhead, Berks, SL6 3UX.
Drawing no.: 22/110/01 Tele phone : 07899 768750 : 01628 824581