




SCALE 1:50 @ A3

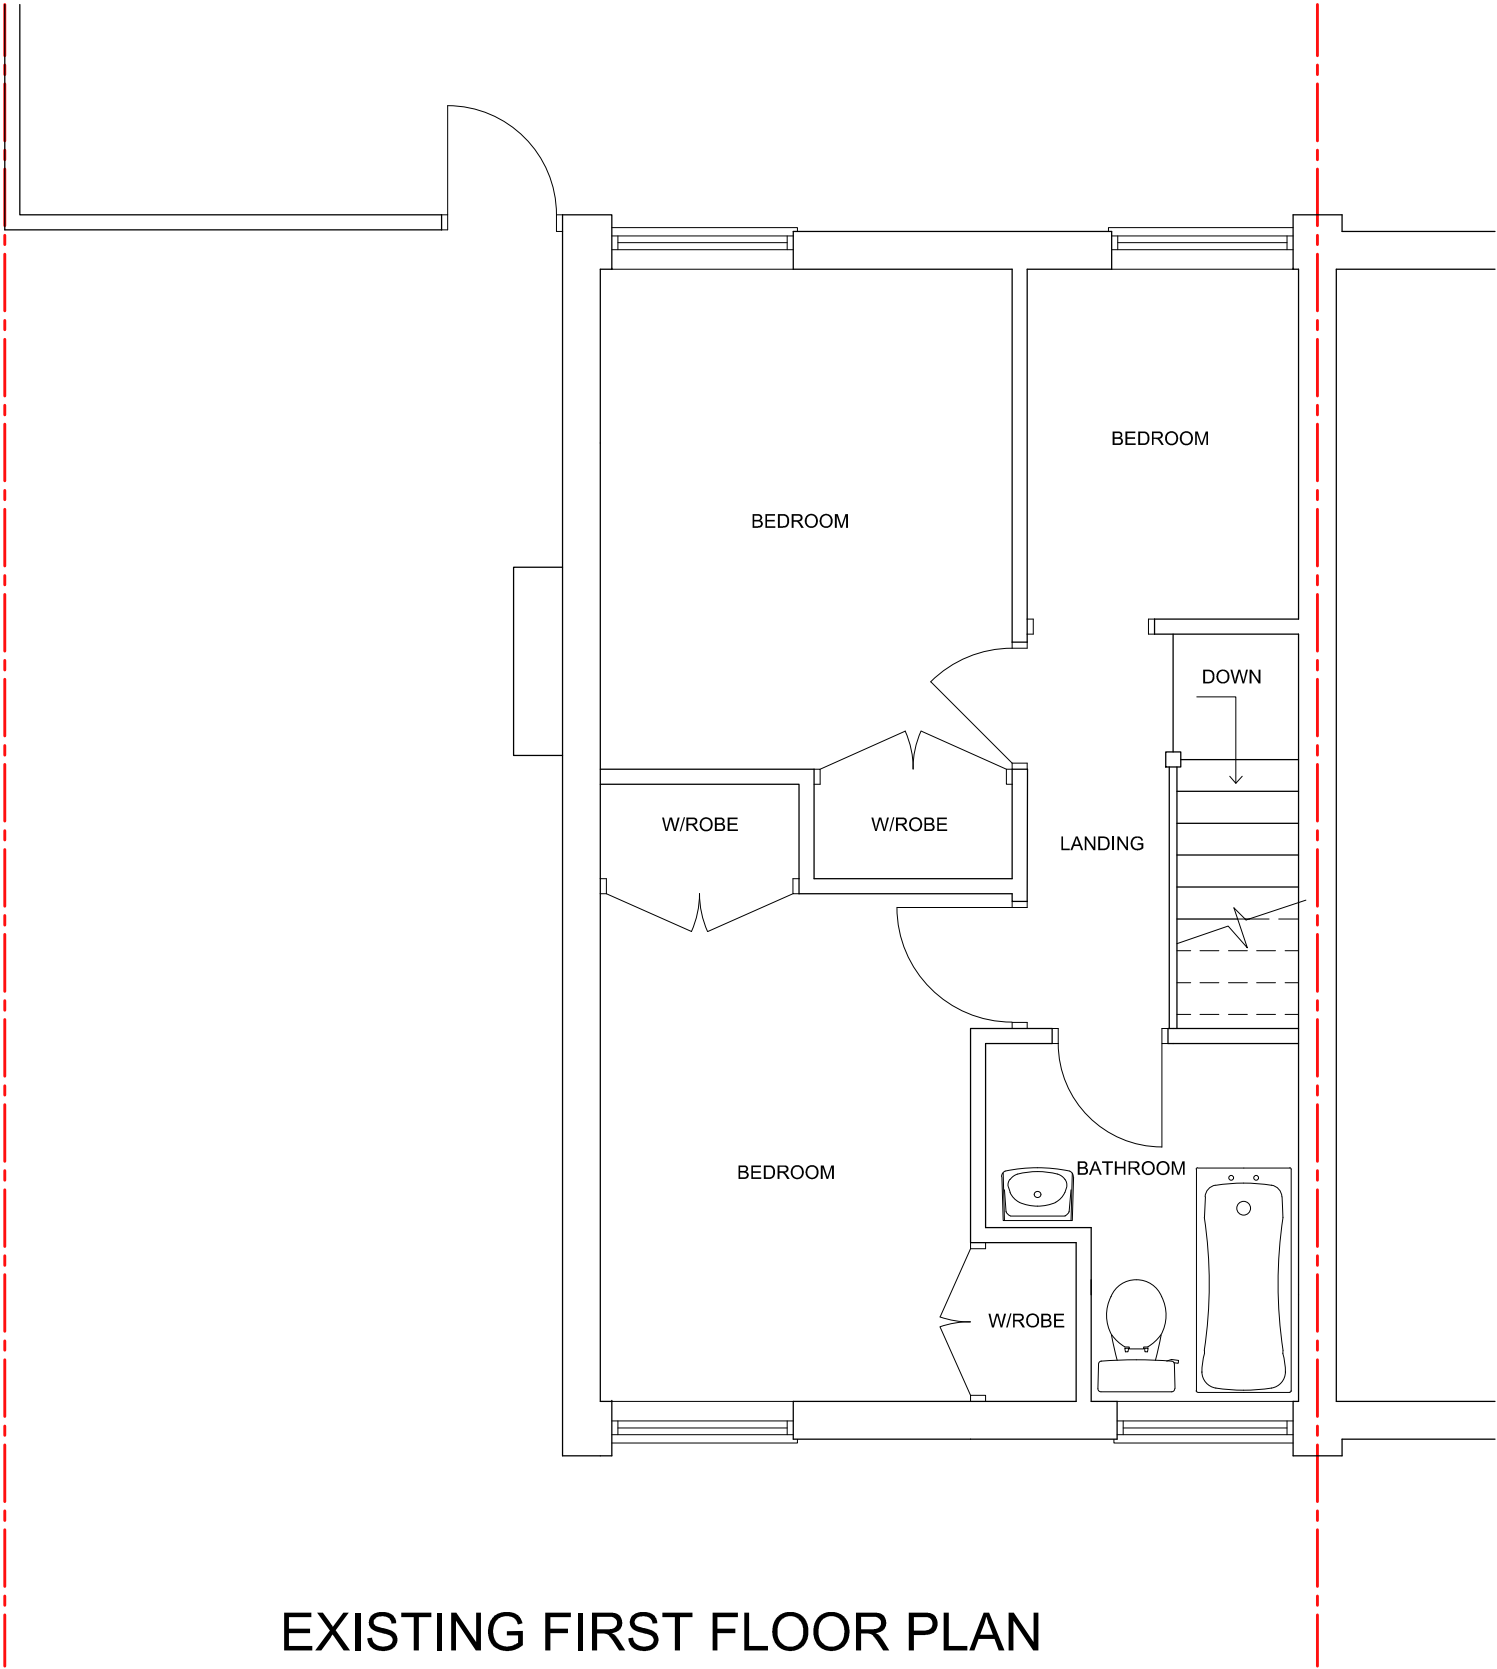

EXISTING FIRST FLOOR PLAN

GENERAL NOTES:

Check and verify all dimensions prior to commencement of work.
This drawing should be read in conjunction with all other contract documents including those by other consultants.

The survey information shown this drawing is based on a survey prepared by a third party and CDS Ltd accepts no responsibility for the accuracy or completeness of the survey. Any discrepancies to be reported to CDS Ltd immediately.

This drawing is copyright of and shall remain the property of: **Creative Design and Structure Ltd**

Status Planning

Project 158 LOWFIELD ROAD CAVERSHAM PARK READING RG4 6PQ		
Drawing Title EXISTING GROUND FLOOR PLAN		
 CREATIVE DESIGN & STRUCTURE LTD Henson House, Newtown Rd, Henley-on-Thames, RG9 1HG T:01491 411922 W: www.creativedesignandstructure.co.uk		
Drawn NJ	Scale 1:50 @ A3	
Date NOVEMBER 2022		
Drawing No.	Rev.	
33922-02		