






PROPOSED FRONT ELEVATION

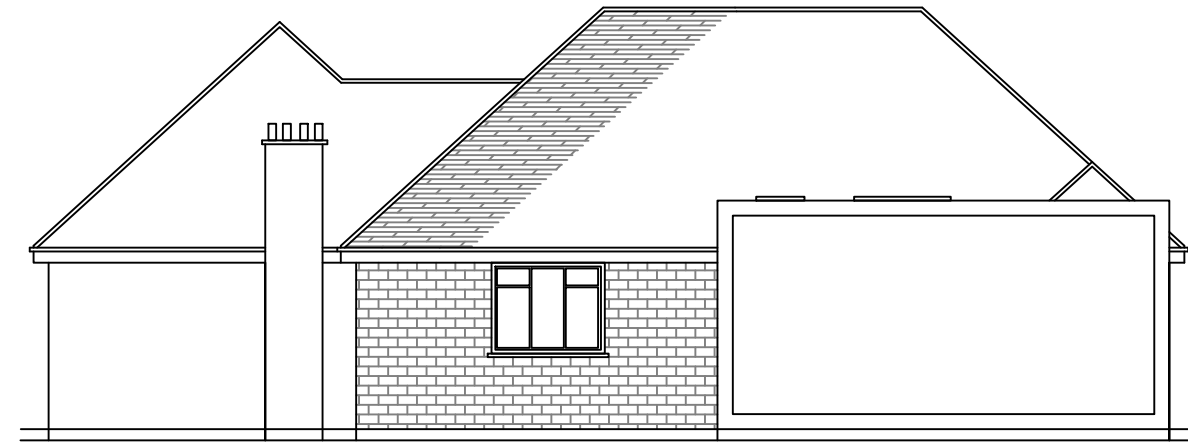


PROPOSED REAR ELEVATION

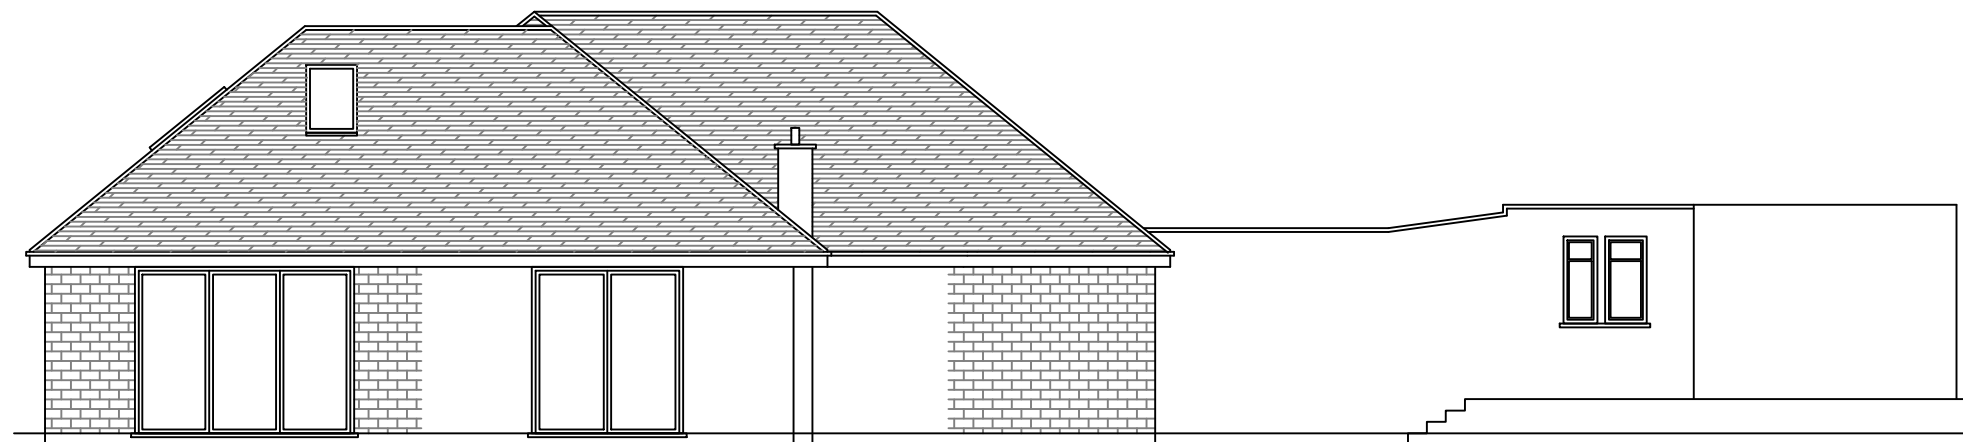

PROPOSED RH SIDE ELEVATION

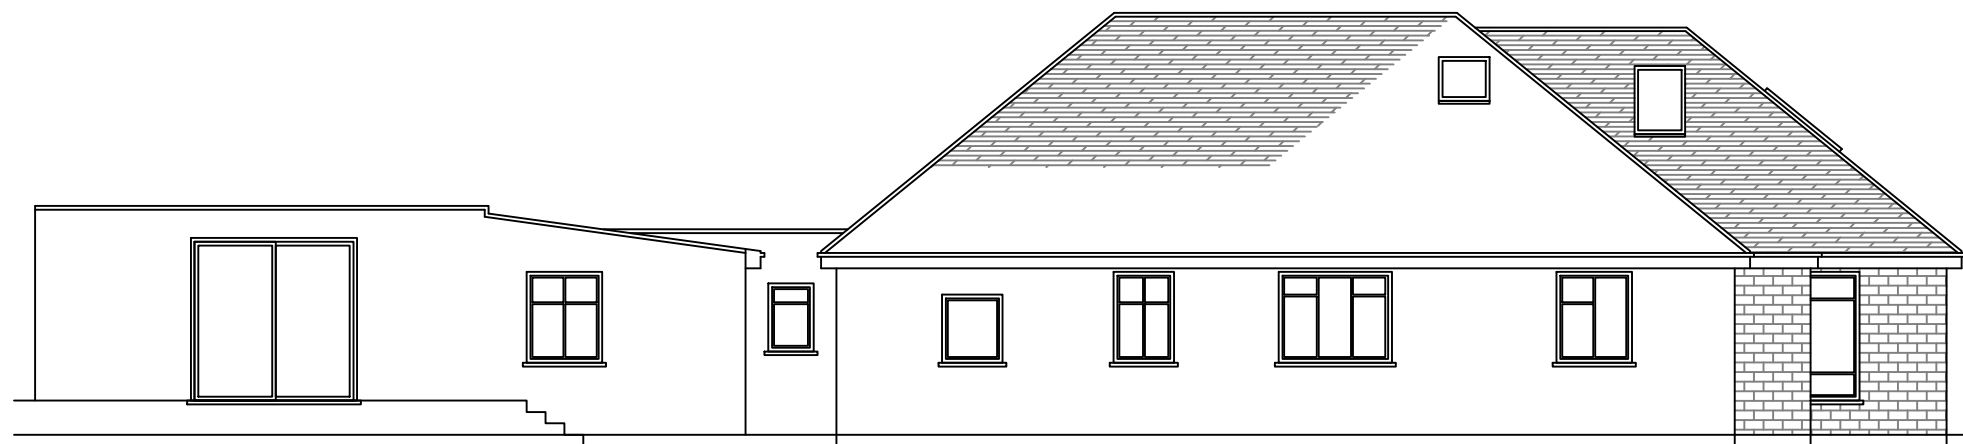

PROPOSED LH SIDE ELEVATION

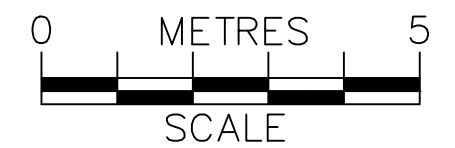

	PROJECT:	PROPOSED SINGLE STOREY EXTENSION AND LOFT CONVERSION	16 Ashley Road, Reading	DRAWN BY:	P.S.	DRAWING TITLE: PROPOSED ELEVATIONS		ArchDezine Limited archdeziner7@gmail.com
	DATE:			20/12/2021				
	SCALE:			1:100@A3	DRAWING NUMBER:	AR—06		
	FILENAME:			21081				