

Sheet Notes

- a. the drawing is copyright protected and may not be used, reproduced or relied upon by any third party except as explicitly agreed by MAPL
- b. all dimensions are in millimetres unless noted otherwise
- c. all measurements must be obtained from stated dimensions only and not be scaled off except for Local Authority Planning application purposes
- d. all drawings must be read in conjunction with all other project drawings and any discrepancies reported immediately for clarification
- e. full schedules, specification notes and legends are located on drawings numbered '900' to '999' (900 series)

0	21.04.2023	JMR	First issue
Rev	Date	By	Description

m

a

michael aubrey

partnership

• 0118 962 9666 • www.mapl.co.uk

Client

Ms. E. Swanborough

Project Address

23 Woodcote Road, Caversham,
Reading, Berkshire. RG4 7BA


Project Description

Loft Conversion & Two Storey
Side Extension

Sheet Title

Plans - Location & Site Plans


Sheet Ref.	MAP-C4155-501	Rev.	0
Project Ref.	C4155	Date	21.04.2023
Drawn by	JMR	Checked by	CB
Scale	As indicated	Sheet Size	A3

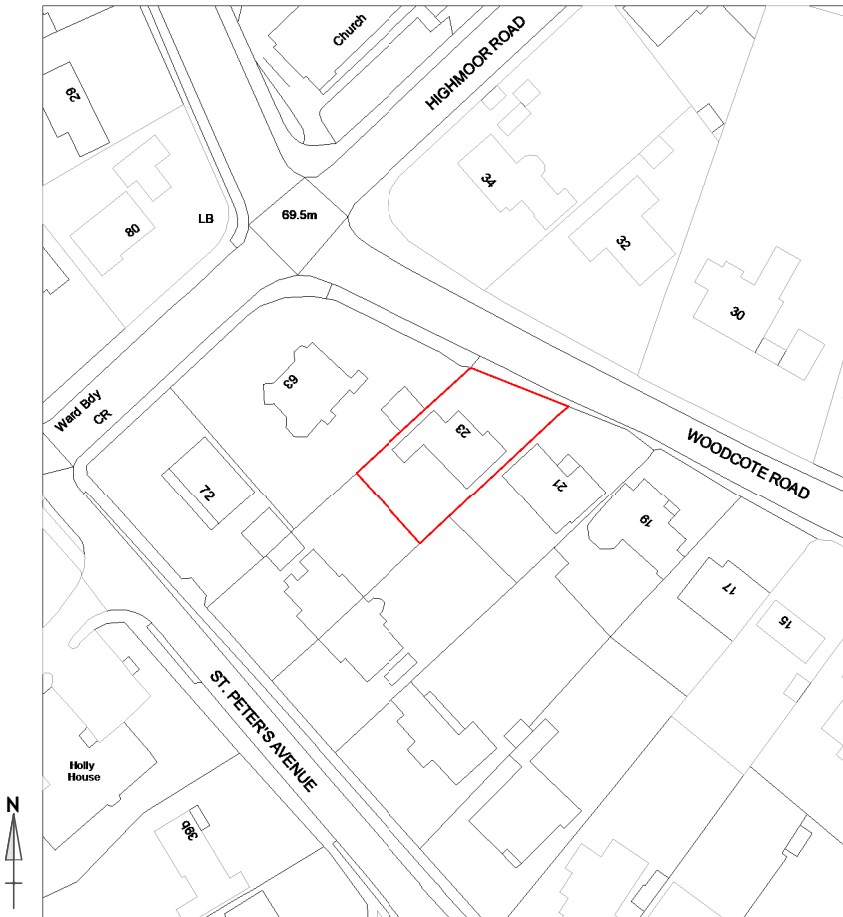

Ordnance Survey (c) Crown Copyright 2023. All rights reserved. Licence number 100022432

Existing Location Plan

Location | RF-RDG ex | Scale 1 : 1250

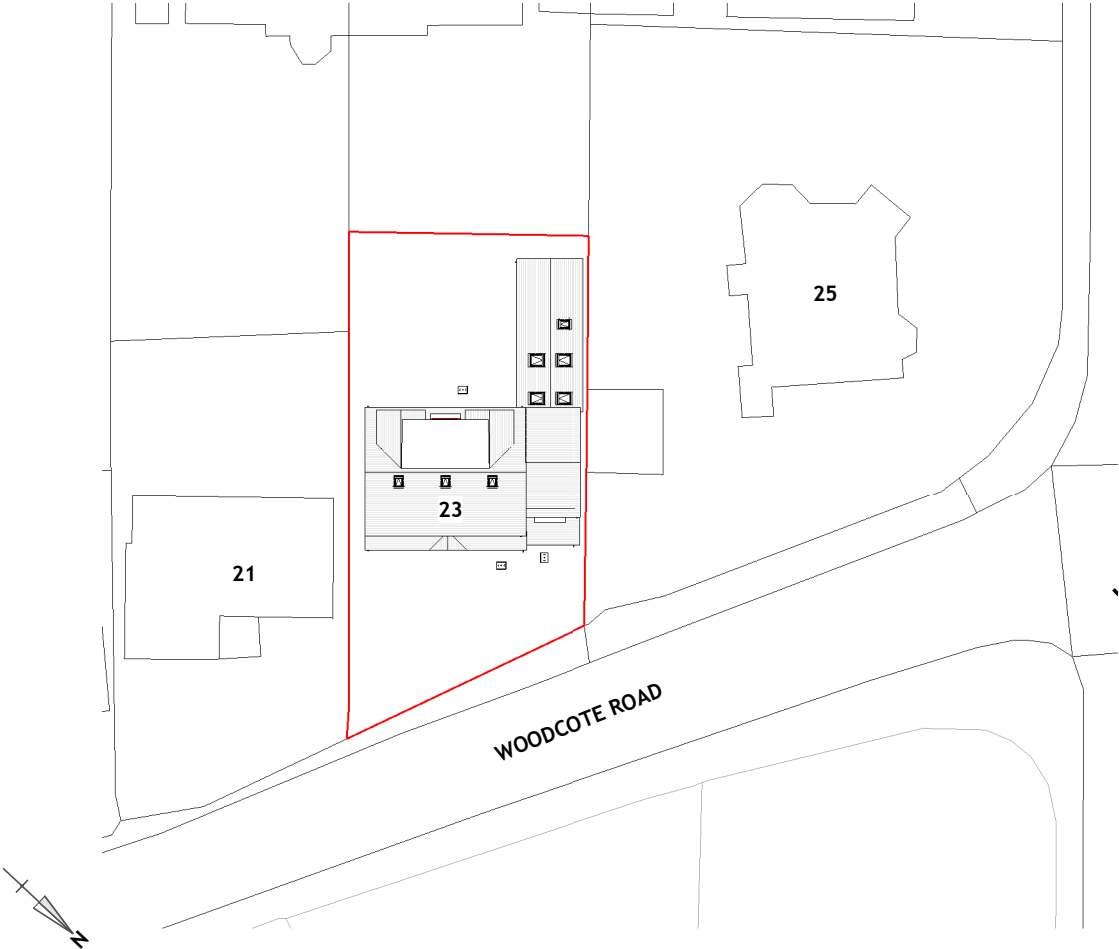

Proposed Site Level Plan

General Arrangement | RF-RDG ex | Scale 1 : 500

