





Existing Front Elevation
1 : 100



Existing Rear Elevation
1 : 100

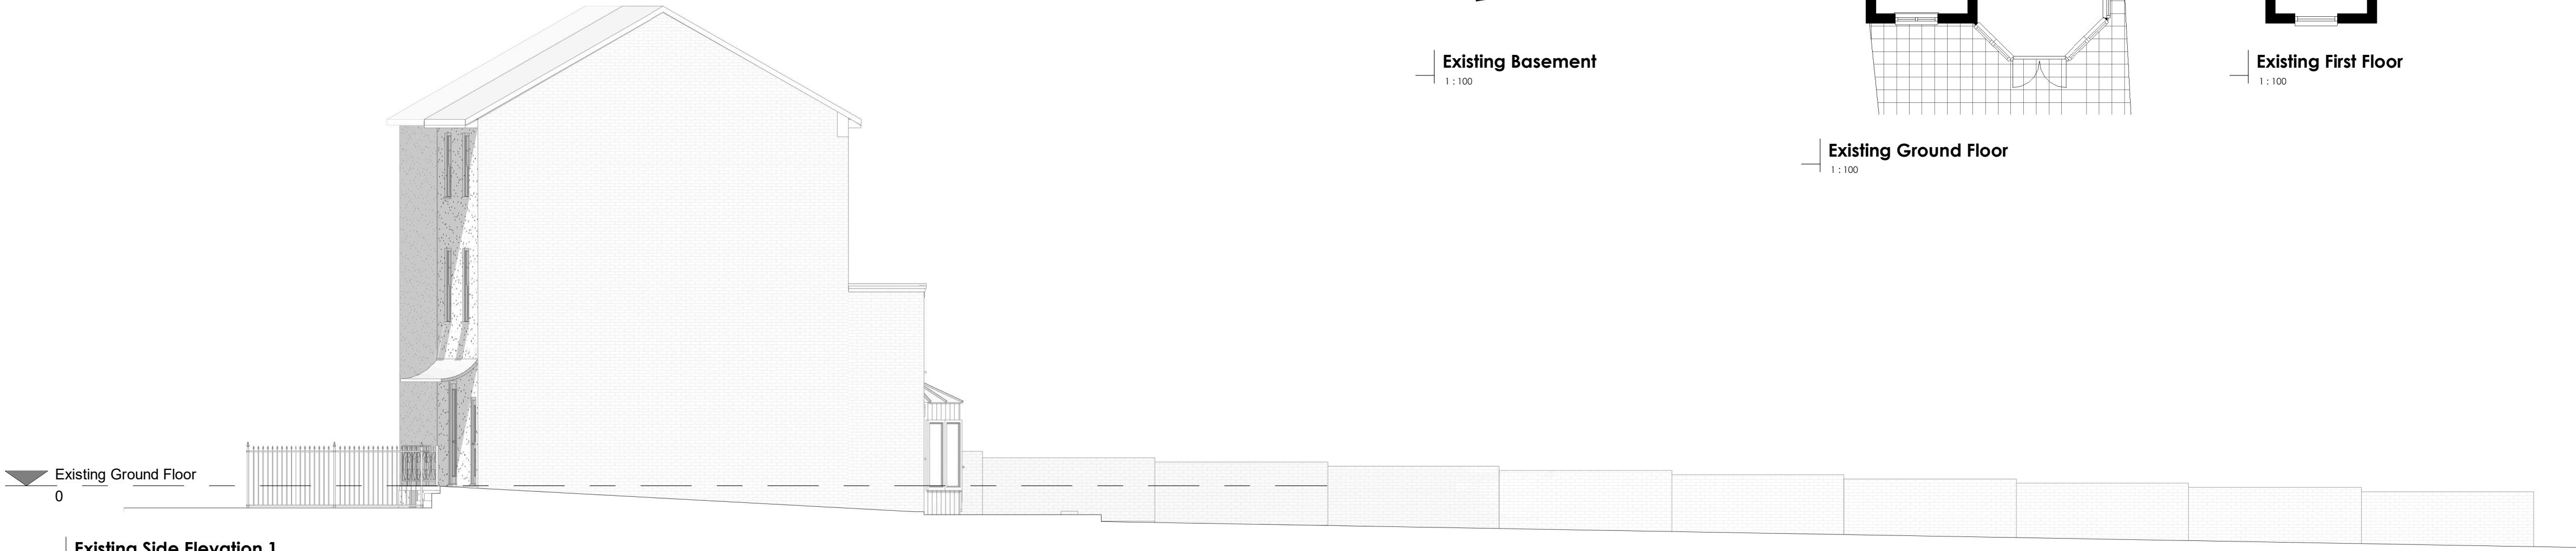

Existing Side Elevation 1
1 : 100

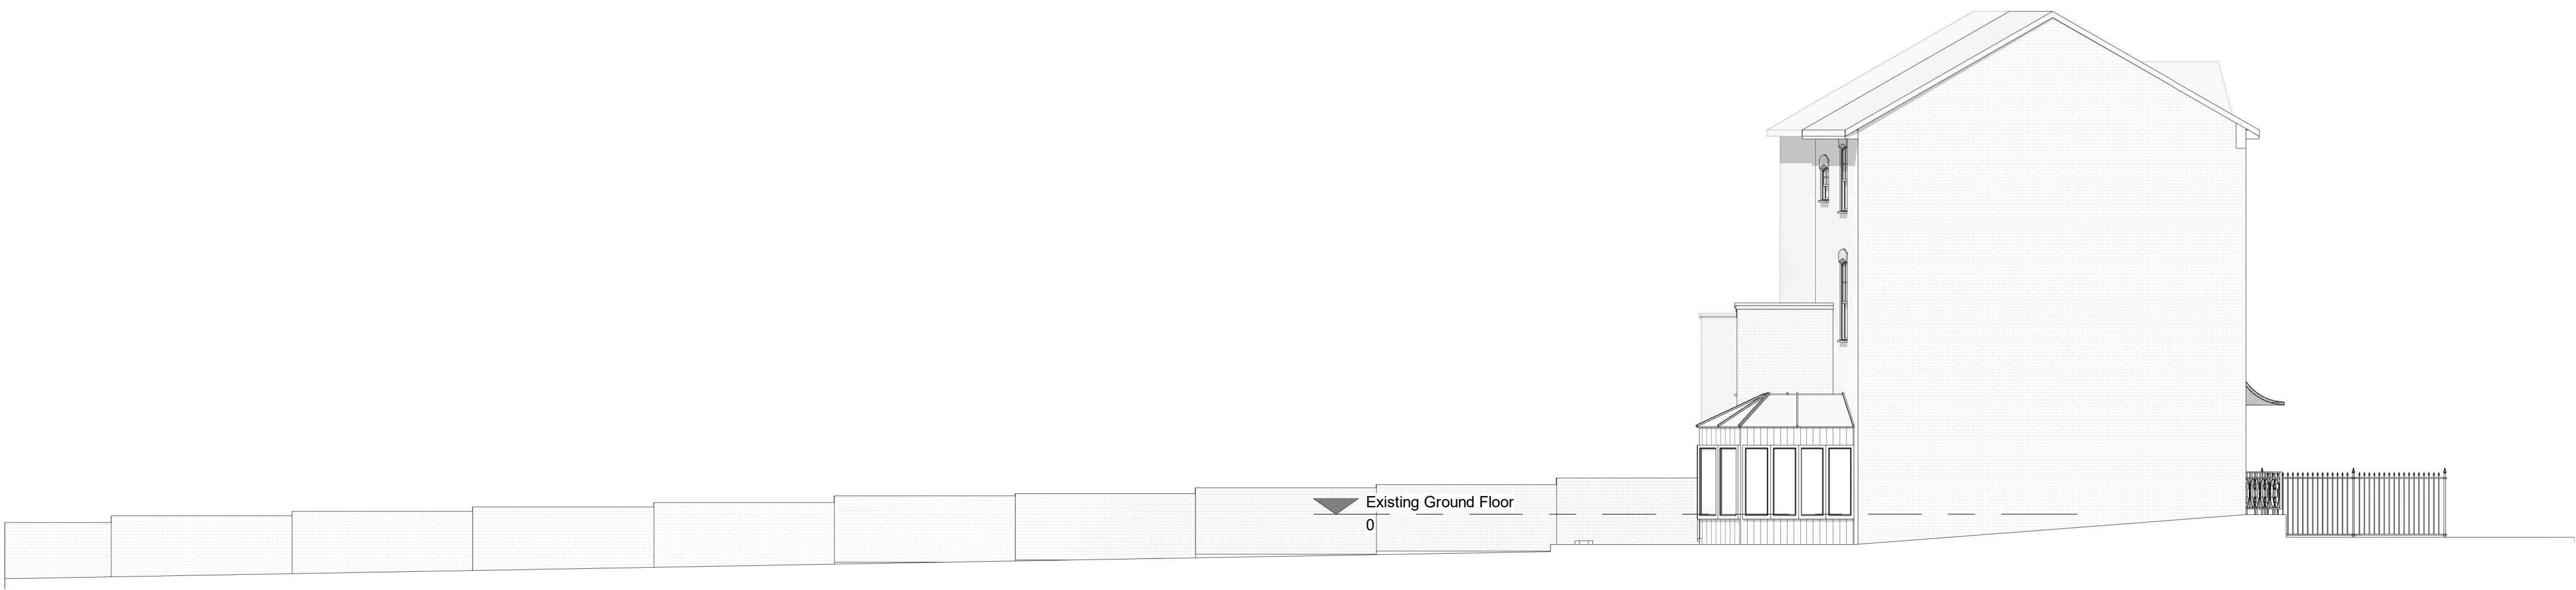

Existing Side Elevation 2
1 : 100




Crown Copyright and database rights 2021. OS 10001161 National Map Centre. Purchased 25/07/2021. 1 Year Licence.

Existing Location Plan
1 : 1250




Crown Copyright and database rights 2021. OS 10001161 National Map Centre. Purchased 25/07/2021. 1 Year Licence.


Existing Block Plan
1 : 500

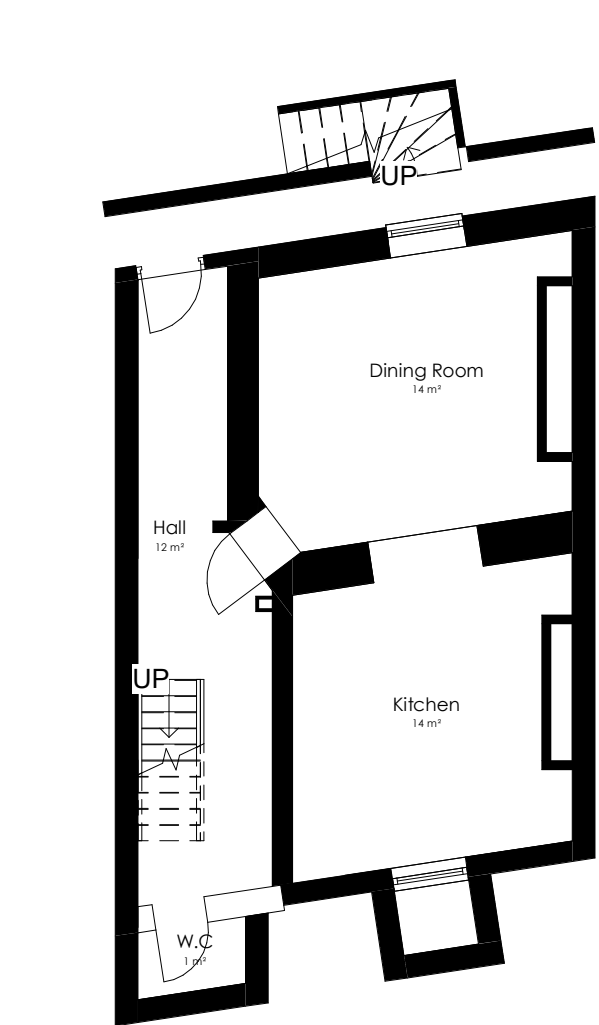


Existing Basement
1 : 100

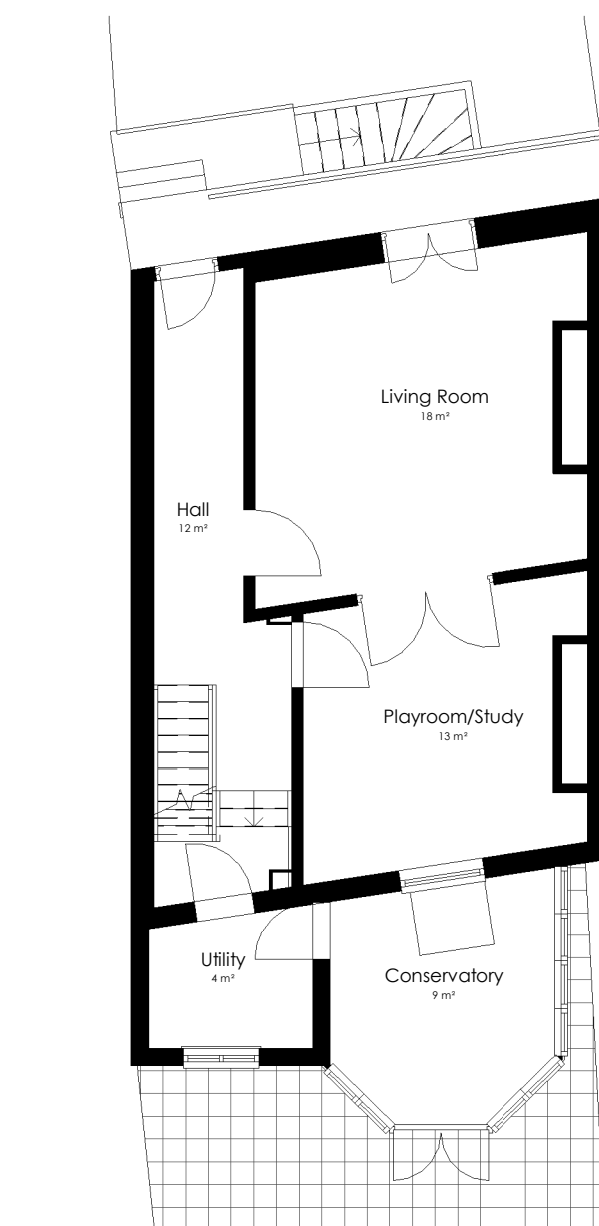


Existing Ground Floor
1 : 100

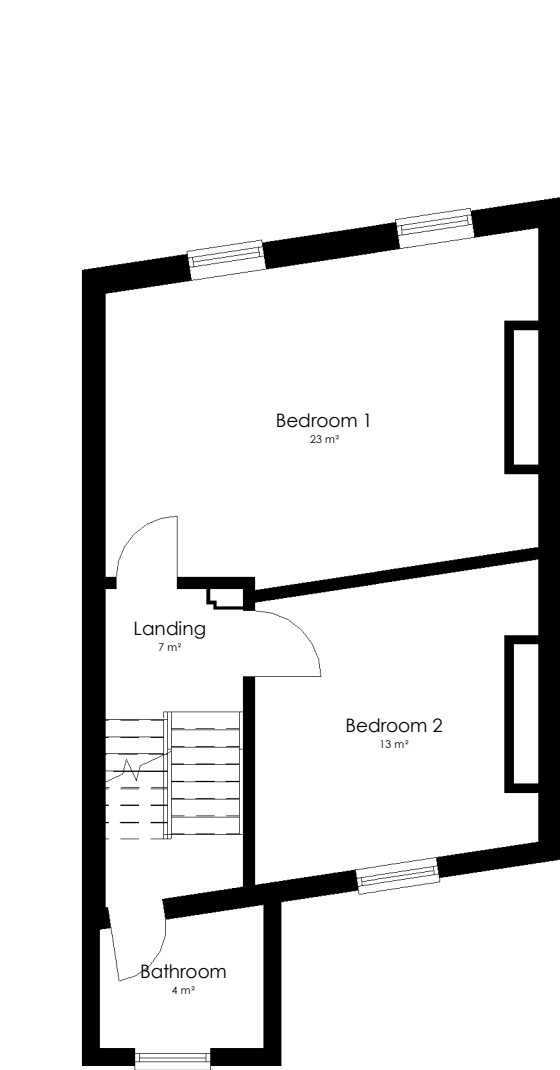

Existing First Floor
1 : 100

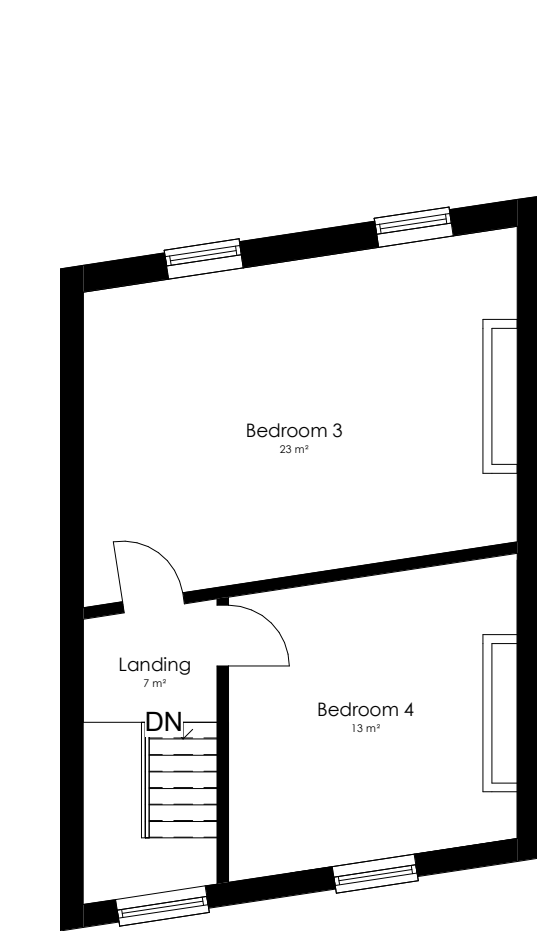

Existing Second Floor
1 : 100

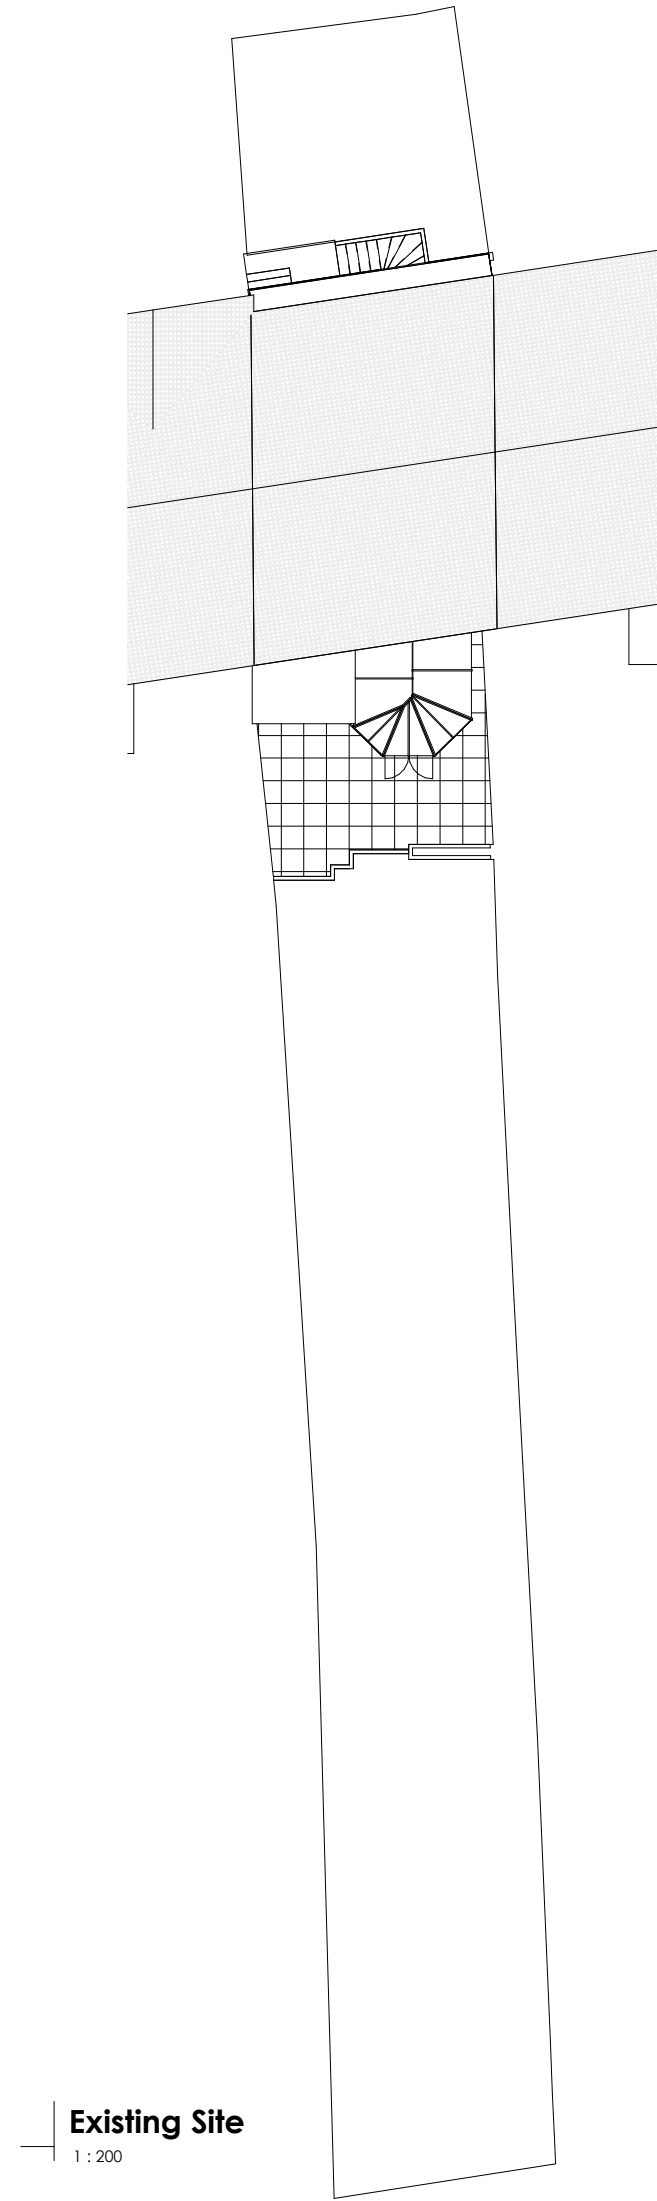

Existing Site
1 : 200



E: 1/100

Zoe Lewis Architects Ltd 15 Maidas Way, Aldermaston, RG7 4HZ www.zlal.co.uk / 01183 272350 info@zlal.co.uk	
PROJECT 300 300-162A Castle Hill	
TITLE Existing	
CLIENT Mr + Mrs Coulson	
DRAWN BY MLS	CHECKED BY ZEL
SCALE As indicated	ISSUE DATE 26/07/2021
DRAWING NUMBER 300-A1-00	REV
© Zoe Lewis Architects LTD 2017	