




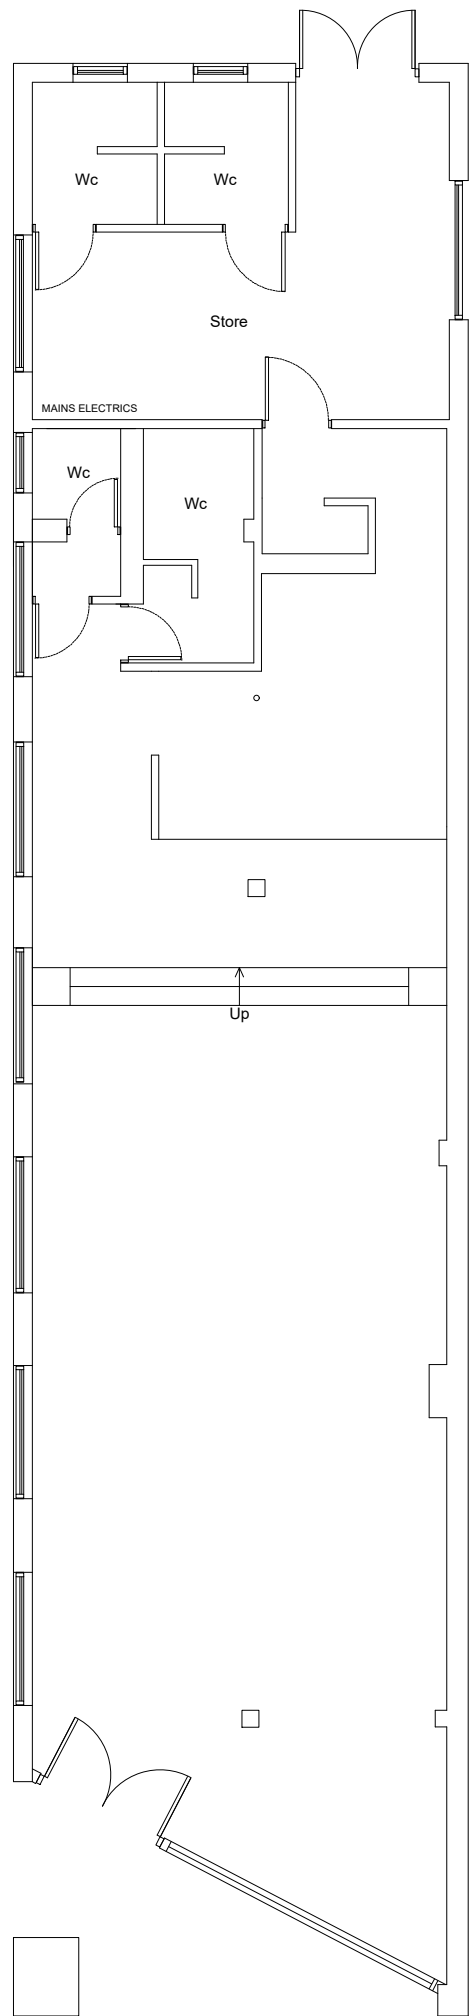

Existing ground floor

 

Existing side elevation

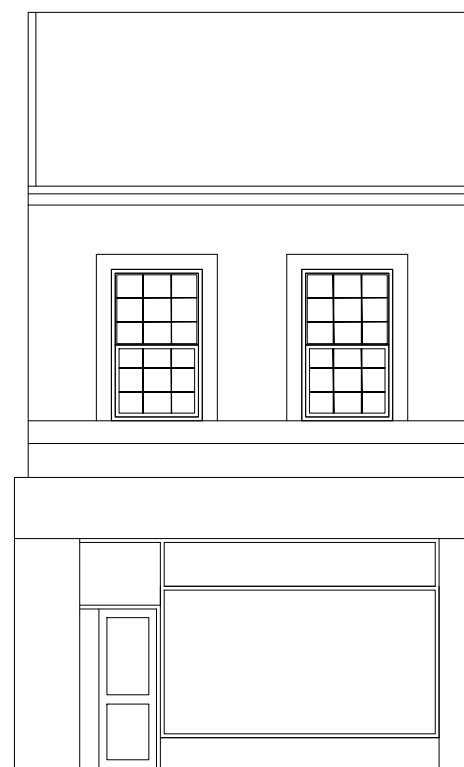

EXISTING FRONT ELEVATION



Existing rear elevation



The contractor and furniture manufacturers are responsible for checking dimensions, tolerances and references. Any discrepancy to be verified with the Architect before proceeding with the works.
Where an item is covered by drawings to different scales the larger scale drawing is to be worked to. Do not scale drawing. Figured dimensions to be worked to in all cases.
Any internal layout changes will need to be approved by head office prior.

Drawing no. 2.0		
date	rev.	revision/author/checker
PURPOSE OF ISSUE PLANNING		
PROJECT 109B Oxford Road, RG1 7UD		
DRAWING EXISTING PLAN / ELEVATION		
JOB NO. 2017-0176		REV
DRAWN BY. GS		checked
SCALE 1:100@A3	DATE: 27.04.2023	