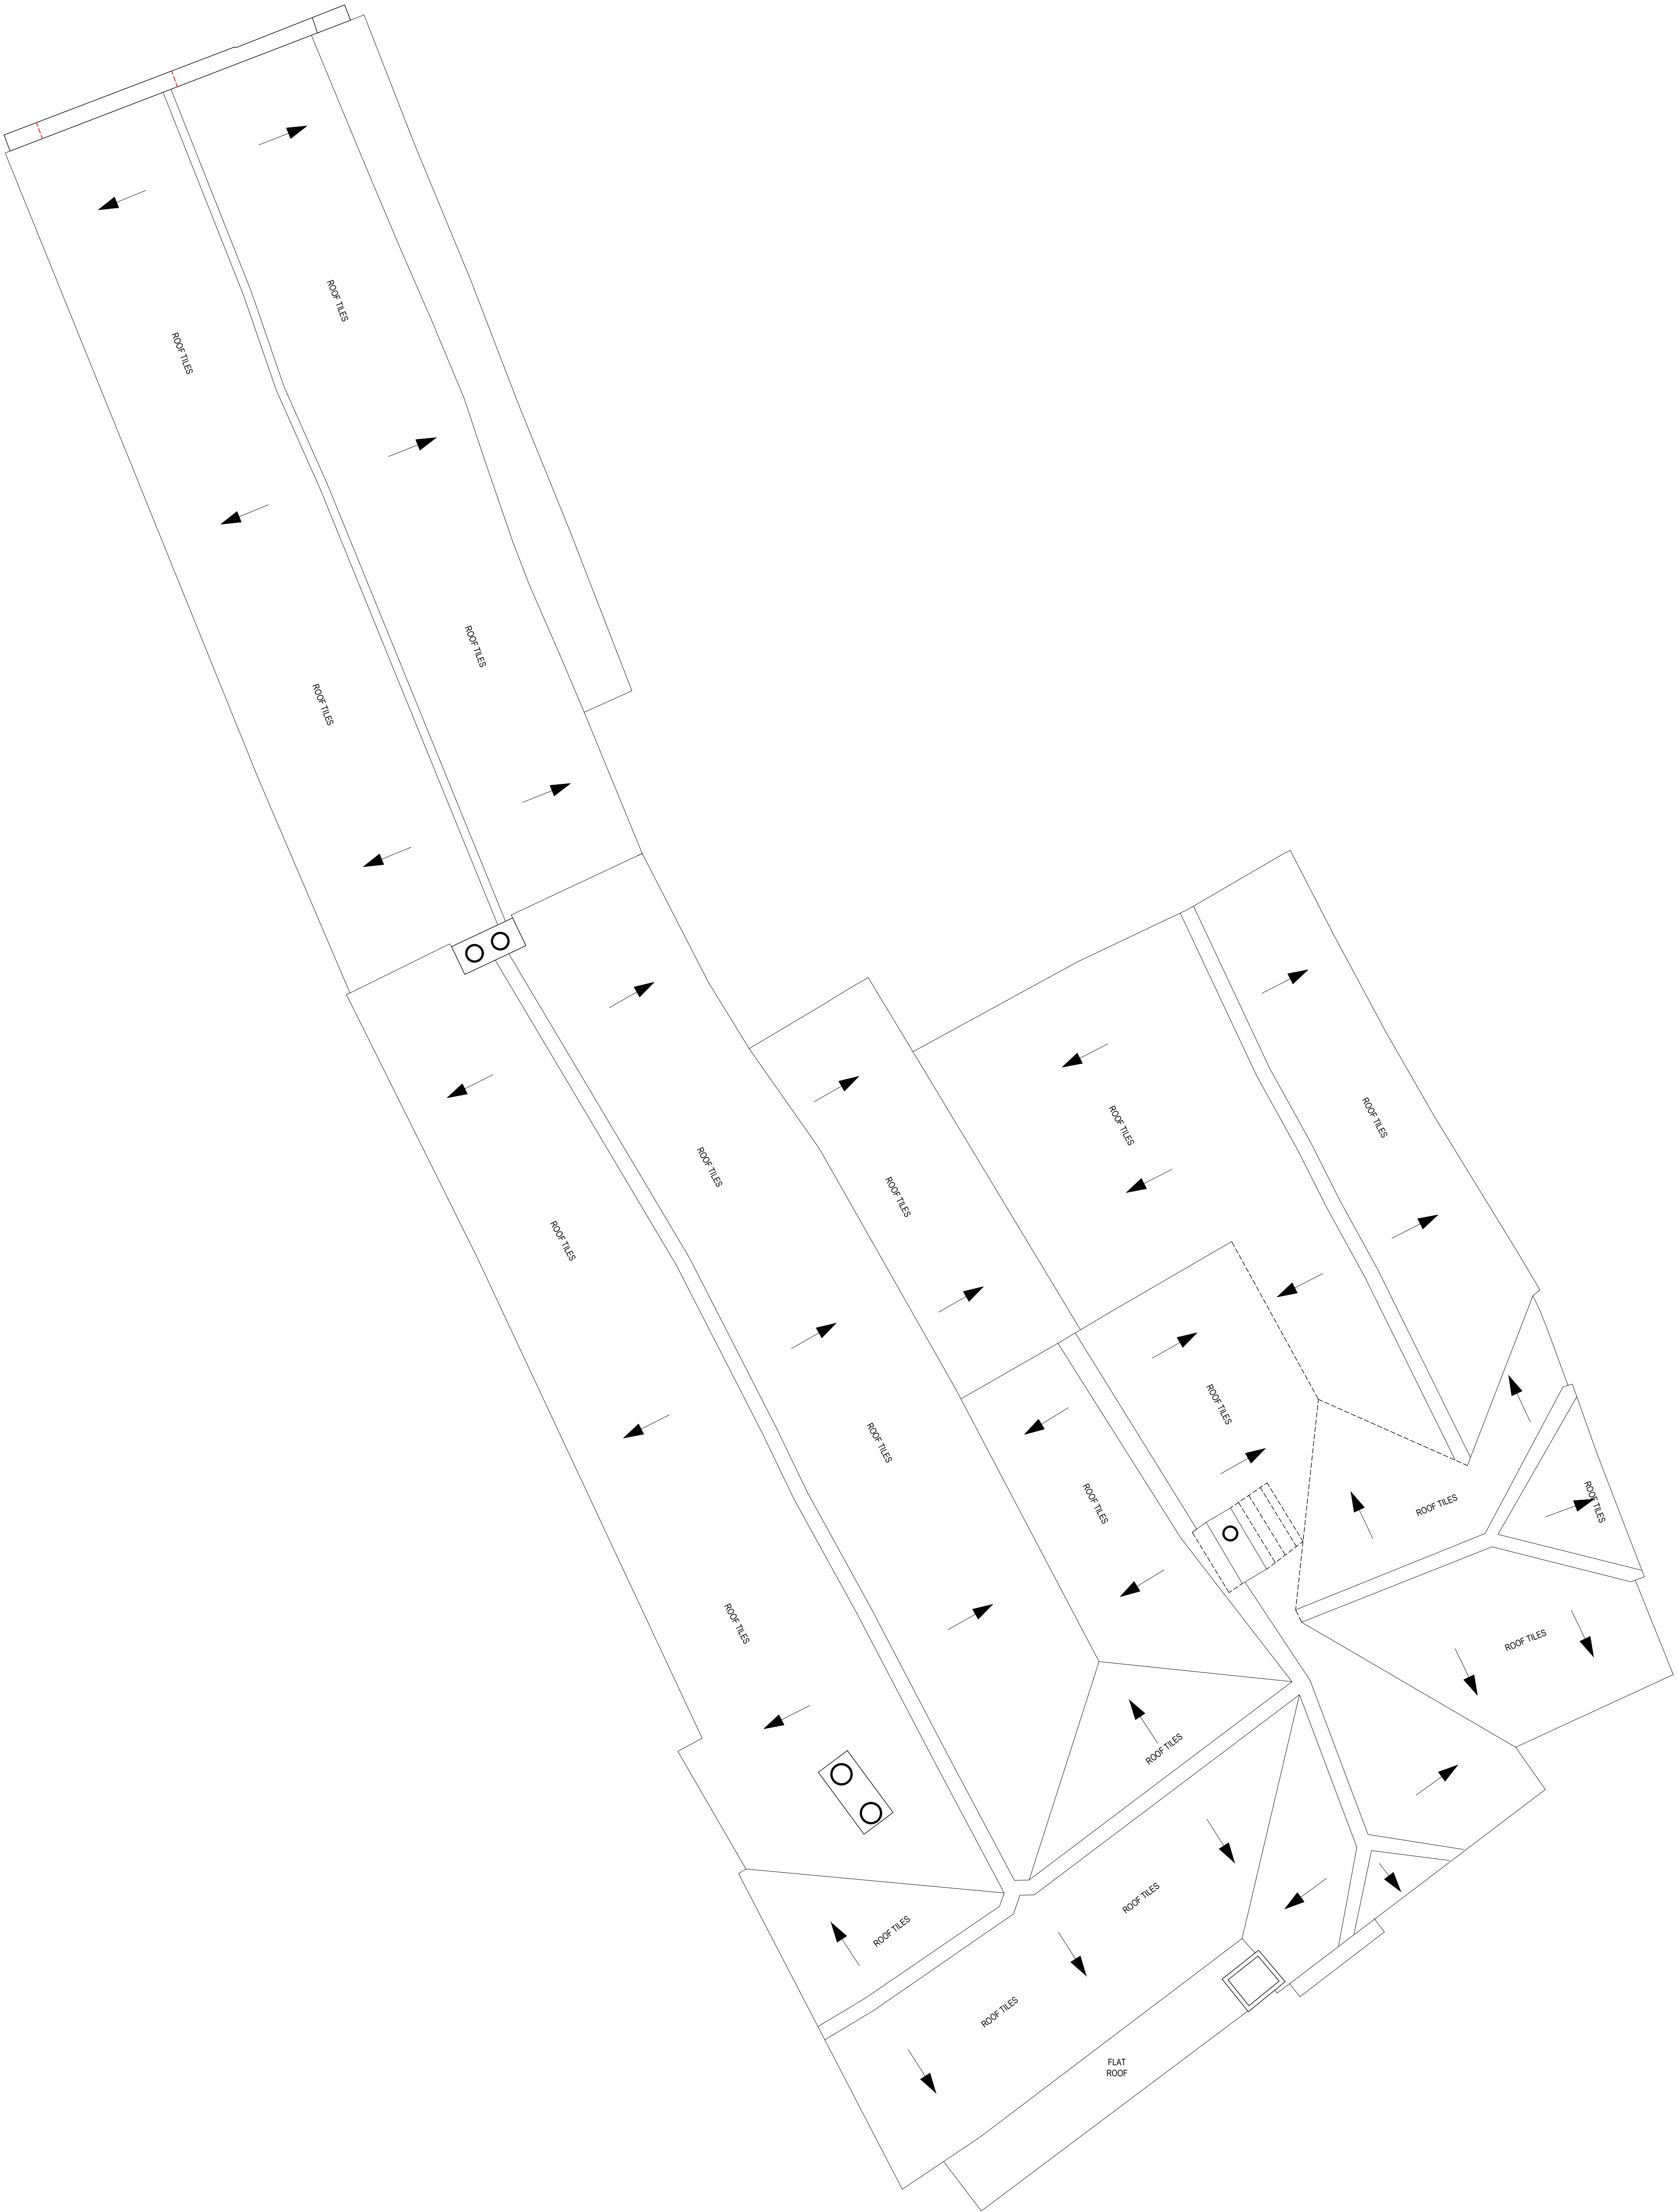


design

Client	Brasserie Bar Co	Drawing Title	Existing Roof Plan	Drawing No	22.123.BB.G103
Project	The Sun Inn City Centre 16 Castle St Reading RG1 7RD	Rev.	Scale	1:50 @ A1	
Status	Planning	Drawn By	Date	Apr 2023	
All dimensions to be checked on site. Any discrepancies between this drawing and other information is to be referred to the practice. This drawing is copyright.					