



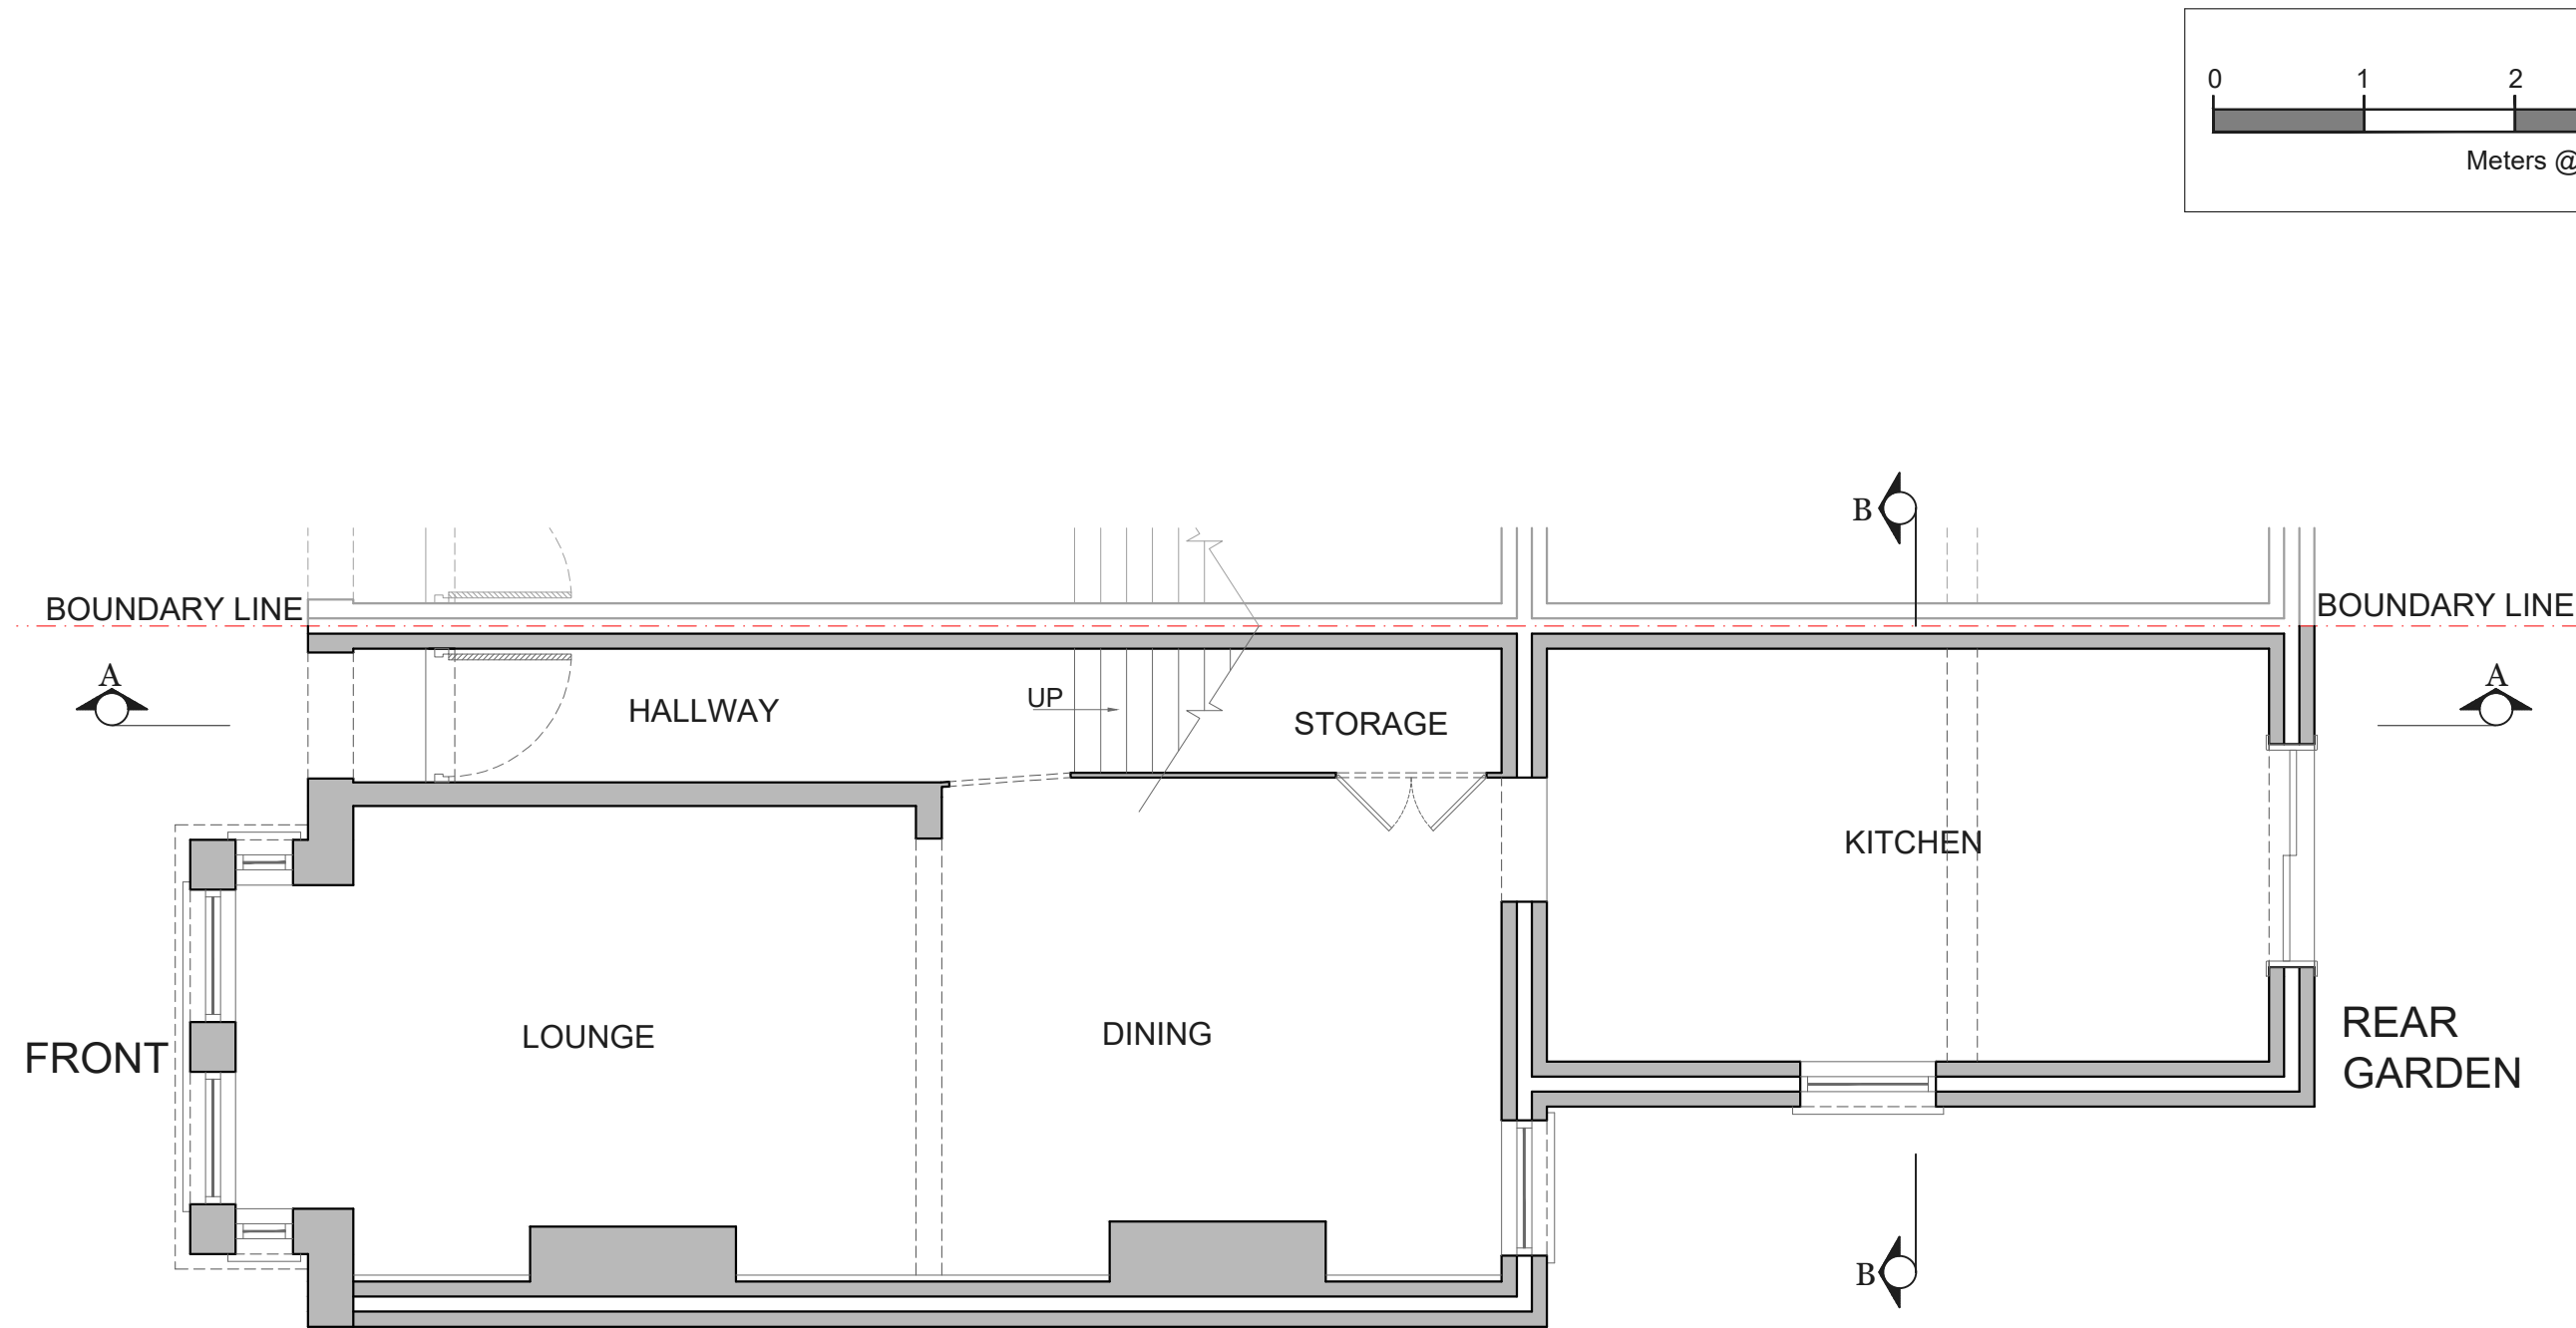

EXISTING GROUND FLOOR PLAN
SCALE 1:50

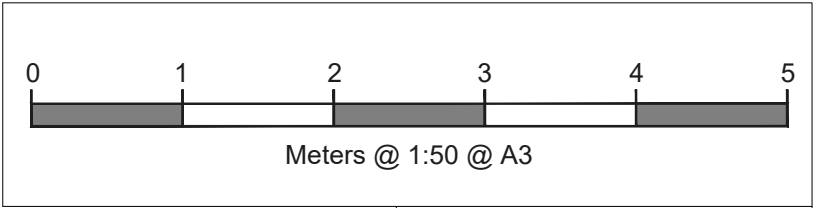

NOTES		

REV	DATE	NOTES
-----	------	-------

CLIENT	MR BOUEDO & MRS PERILLA
--------	----------------------------


PROJECT	3 WOSLEY ROAD, CAVERSHAM RG4 8BY
---------	-------------------------------------

DRAWING TITLE	EXISTING GROUND FLOOR PLAN
---------------	-------------------------------

SCALE	1:50@A3
-------	---------

DATE	03-04-23	DRAWN	SN-R
------	----------	-------	------

DRAWING NO.	PP-01	REV.	
-------------	-------	------	--

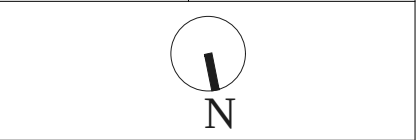



LOFTPLAN DESIGNS LIMITED
1 Saturn House, Calleva Park
Aldermaston, Reading RG7 8HA
Telephone: (01256) 881041
Email: customerservices@loftplan.co.uk
www.loftplan.co.uk