


This drawing may be scaled with reference to the scale bar for planning application purposes only. Do not scale for any other purpose, use only annotated dimensions. All dimensions are to be checked by parties using the drawing, and any errors or omissions are to be reported to Weston & Co Architects Ltd.


Rev.	Date	Note	Author	Checked
A	06/06/22	Revised following RBC's comments	IG	CTW
B	12/10/22	Revised to address RBC's comments	IG	CTW
C	17/04/23	Revised to address RBC's comments	IG	CTW

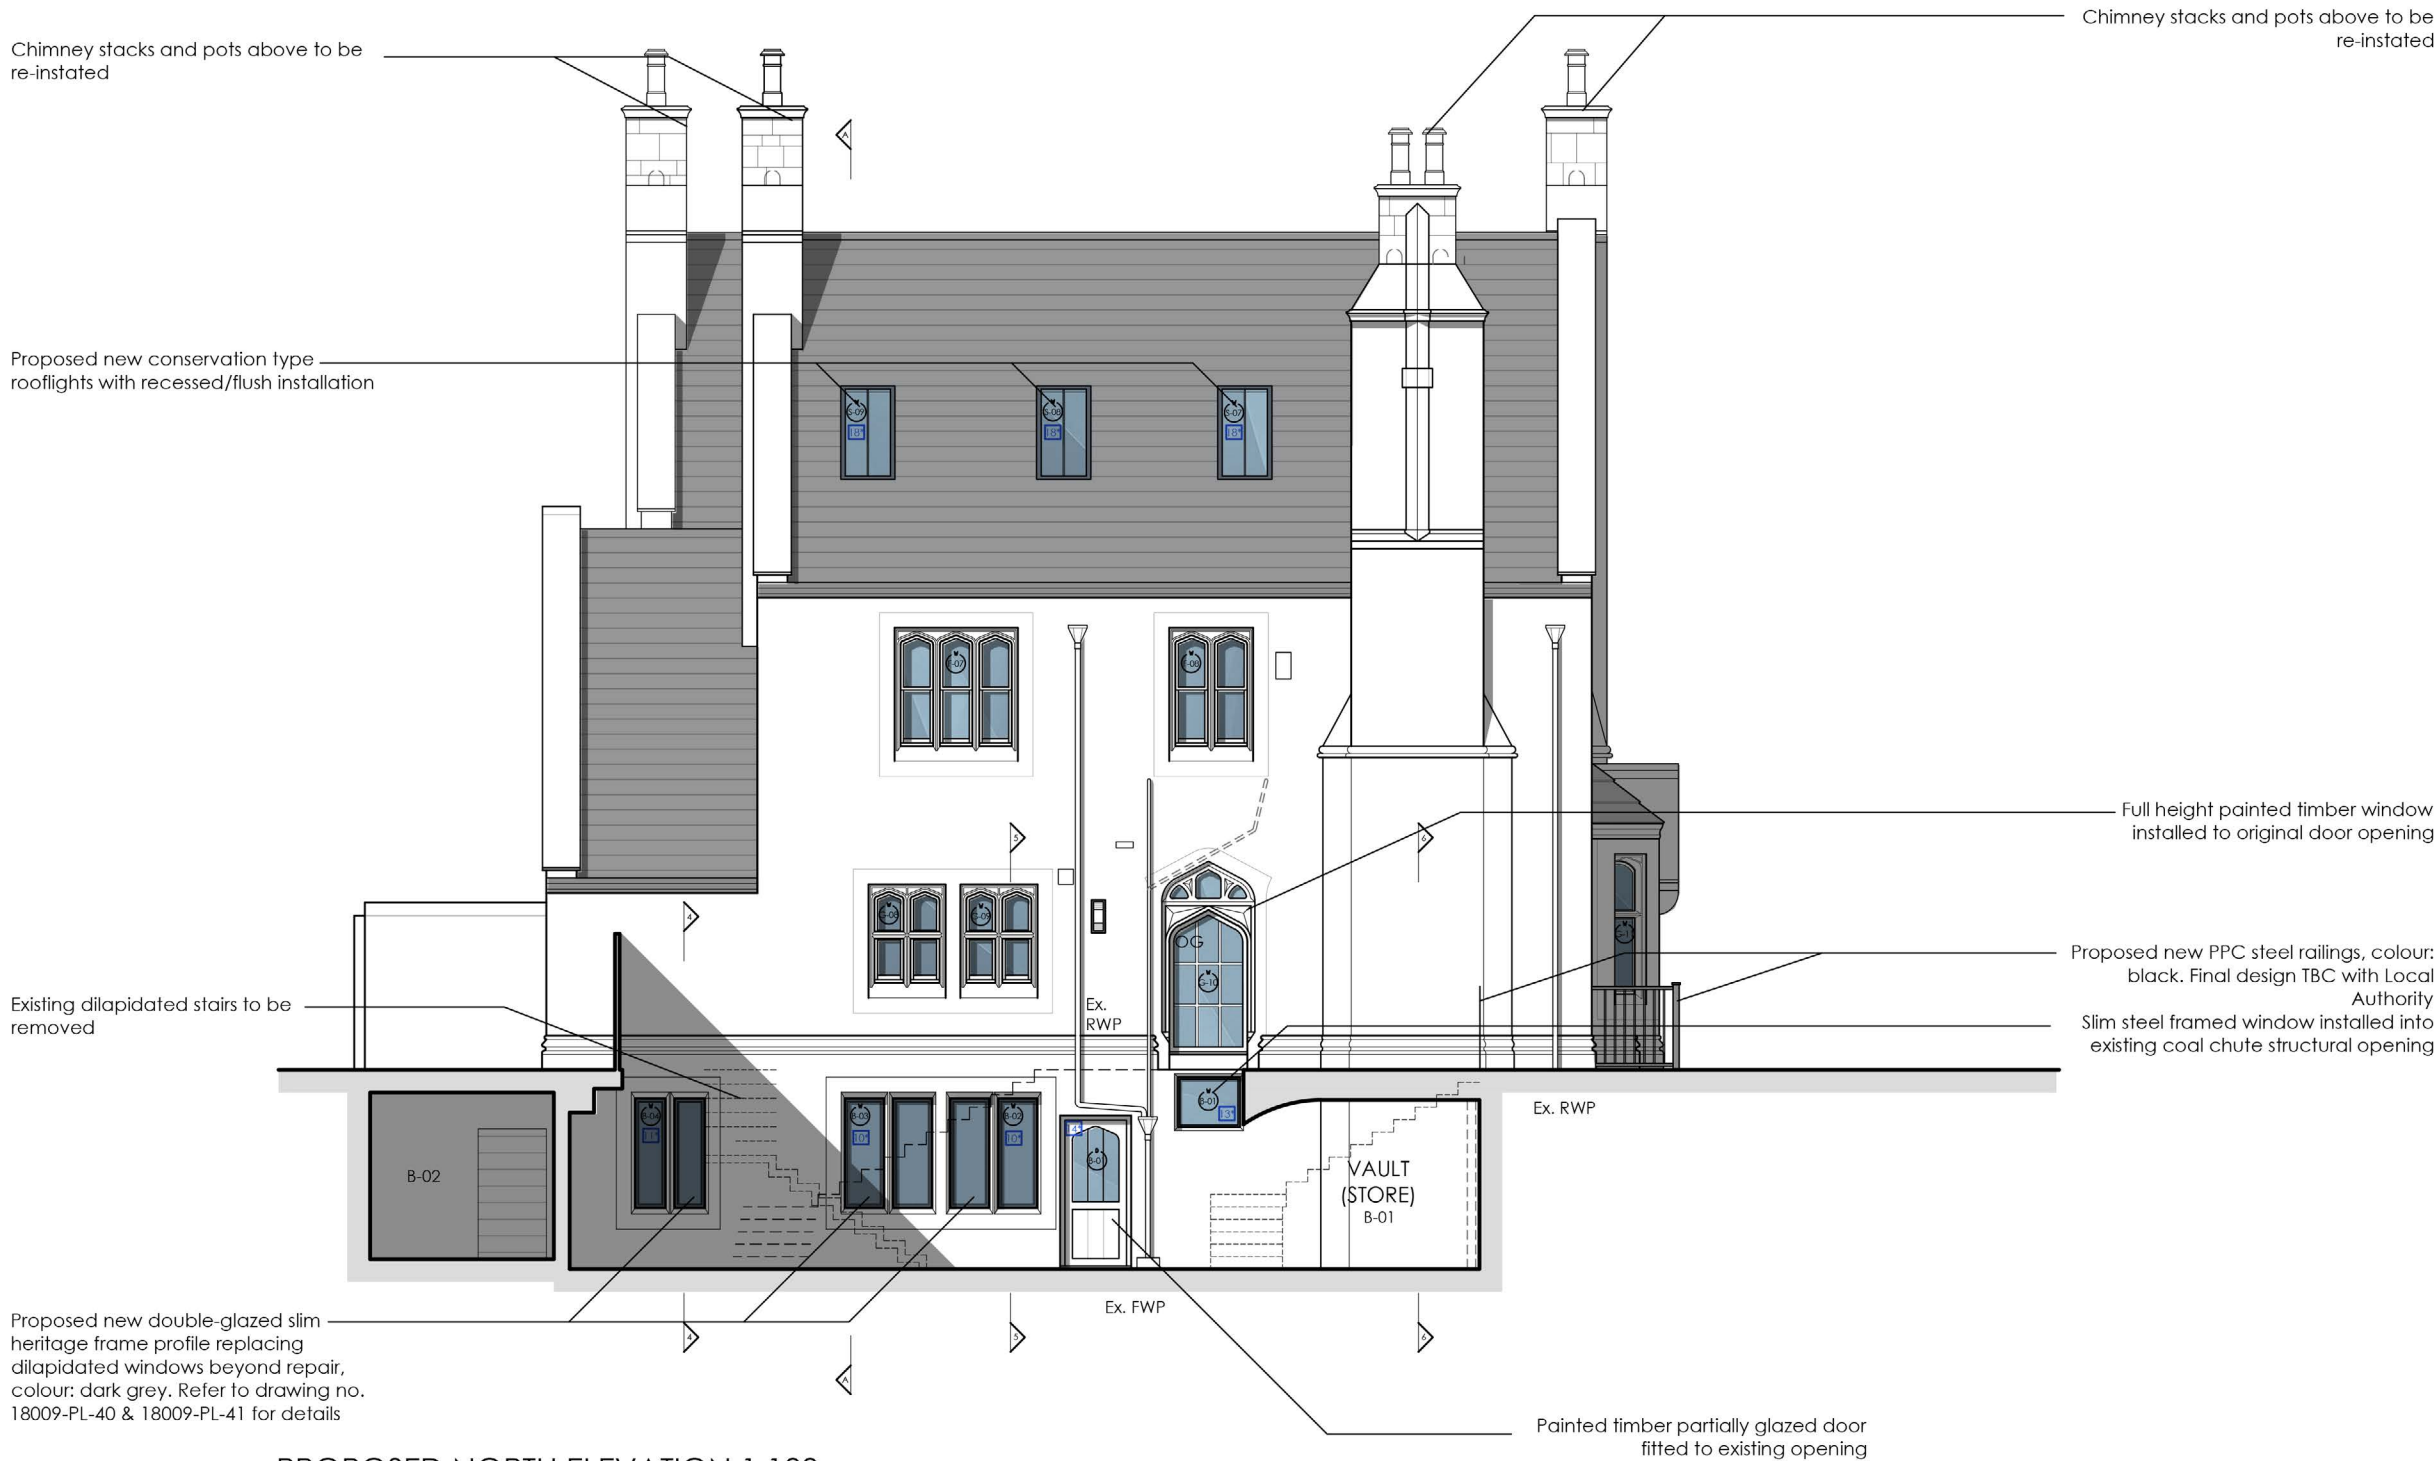

PROPOSED NORTH ELEVATION 1:100

Wall / partitions key:
----- Existing proposed to be demolished

Key:
OG - Obscured glazing
SVP - Soil vent pipe
RWP - Rainwater pipe
FWP - Foul water pipe

 

Detail drawing key:

14	Refer to drawing 18009-PL-32 for further details	16	Refer to drawing 18009-PL-40 for further details
24	Refer to drawing 18009-PL-33 for further details	17	Refer to drawing 18009-PL-41 for further details
34	Refer to drawing 18009-PL-34 for further details	27	Refer to drawing 18009-PL-42 for further details
44	Refer to drawing 18009-PL-35 for further details	37	Refer to drawing 18009-PL-43 for further details
54	Refer to drawing 18009-PL-36 for further details	47	Refer to drawing 18009-PL-44 for further details
64	Refer to drawing 18009-PL-37 for further details	57	Refer to drawing 18009-PL-45 for further details
74	Refer to drawing 18009-PL-38 for further details	67	Refer to drawing 18009-PL-46 for further details
84	Refer to drawing 18009-PL-39 for further details	77	Refer to drawing 18009-PL-47 for further details
		87	Refer to drawing 18009-PL-48 for further details

Project	Refurbishment & Alterations Carlisle House, 118 Oxford Road Reading RG1 7NG					Drawing	Proposed North Elevation			
						Job-Dwg Number	18009-PL-16		Rev.	C
Client	Turner Property Ltd					WESTON + CO ARCHITECTS Watlington House 44 Watlington Street Reading, RG1 4RJ T. 0118 375 0252 www.weston-co.com				
Status	Planning									
Scale	1/100		Sheet Size A3							
Author	IG	Checked	CTW	Date	04/02/22					