
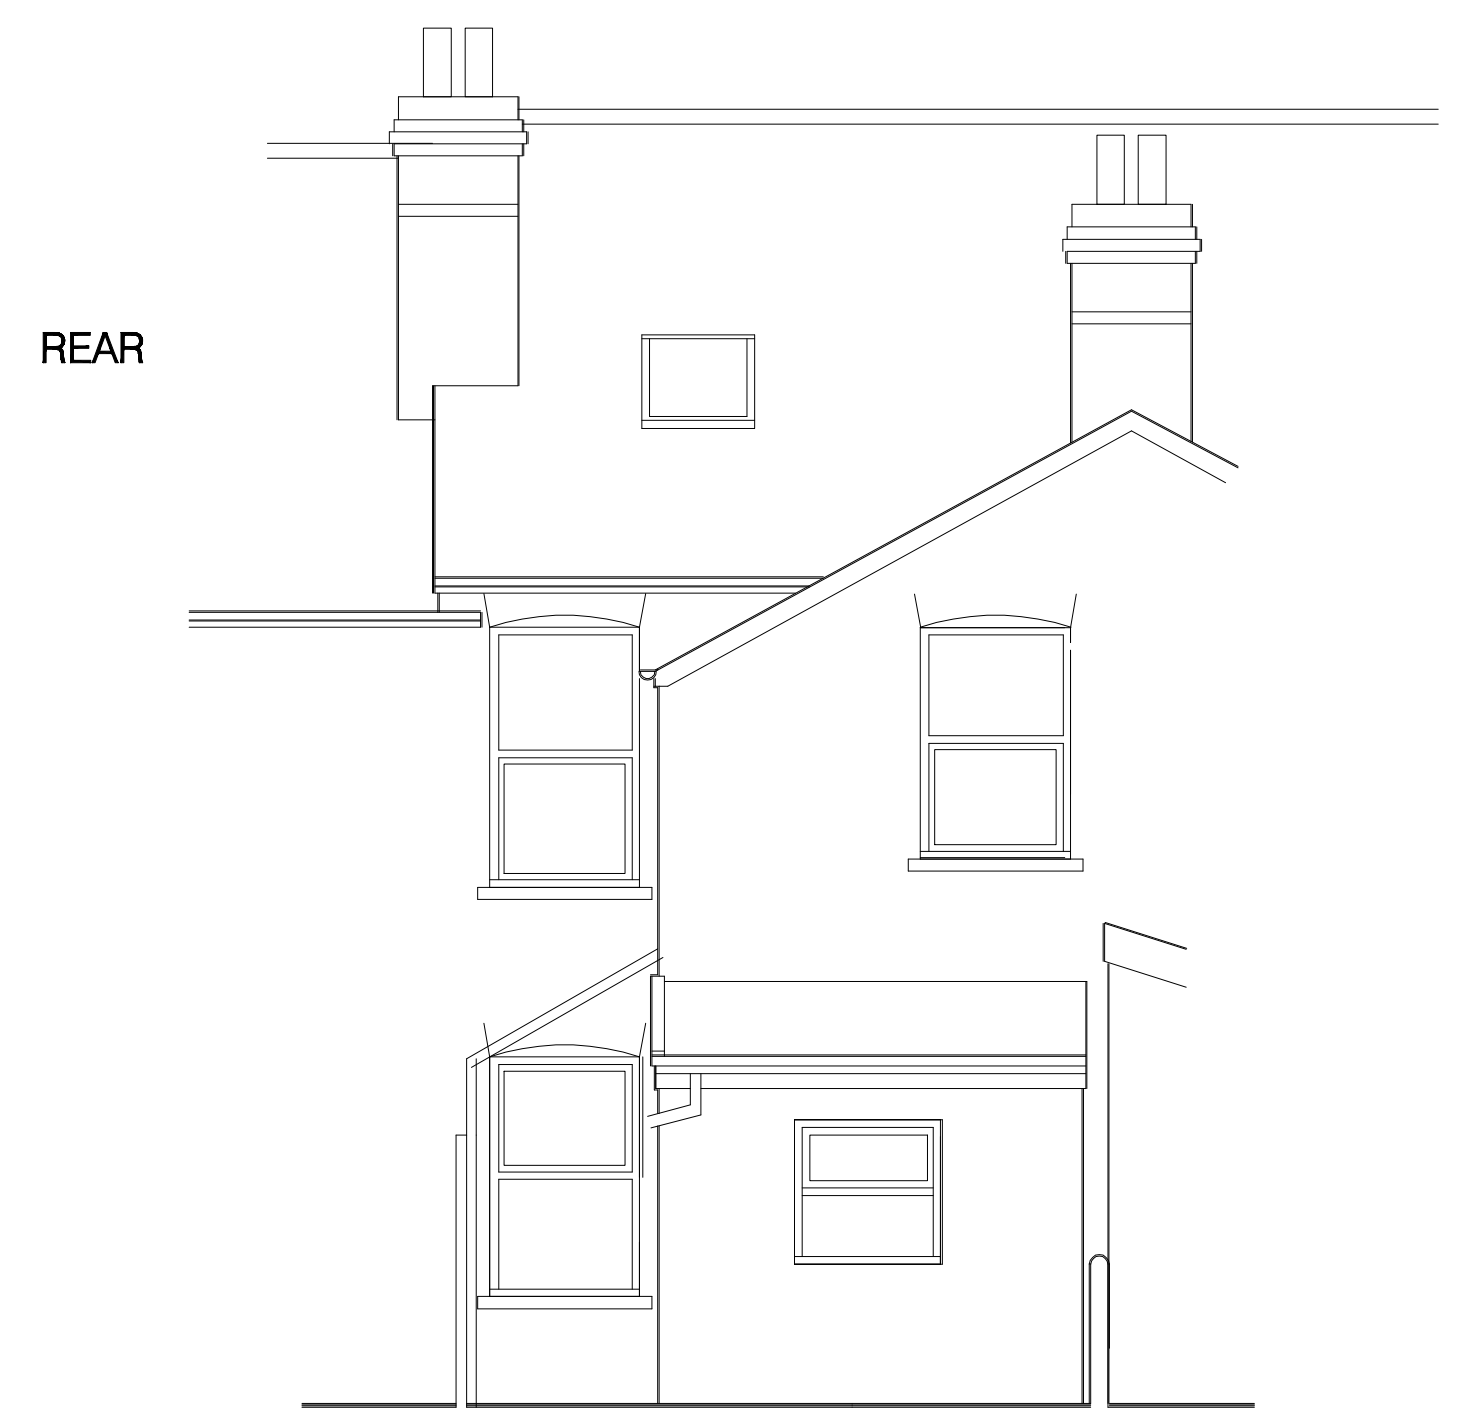
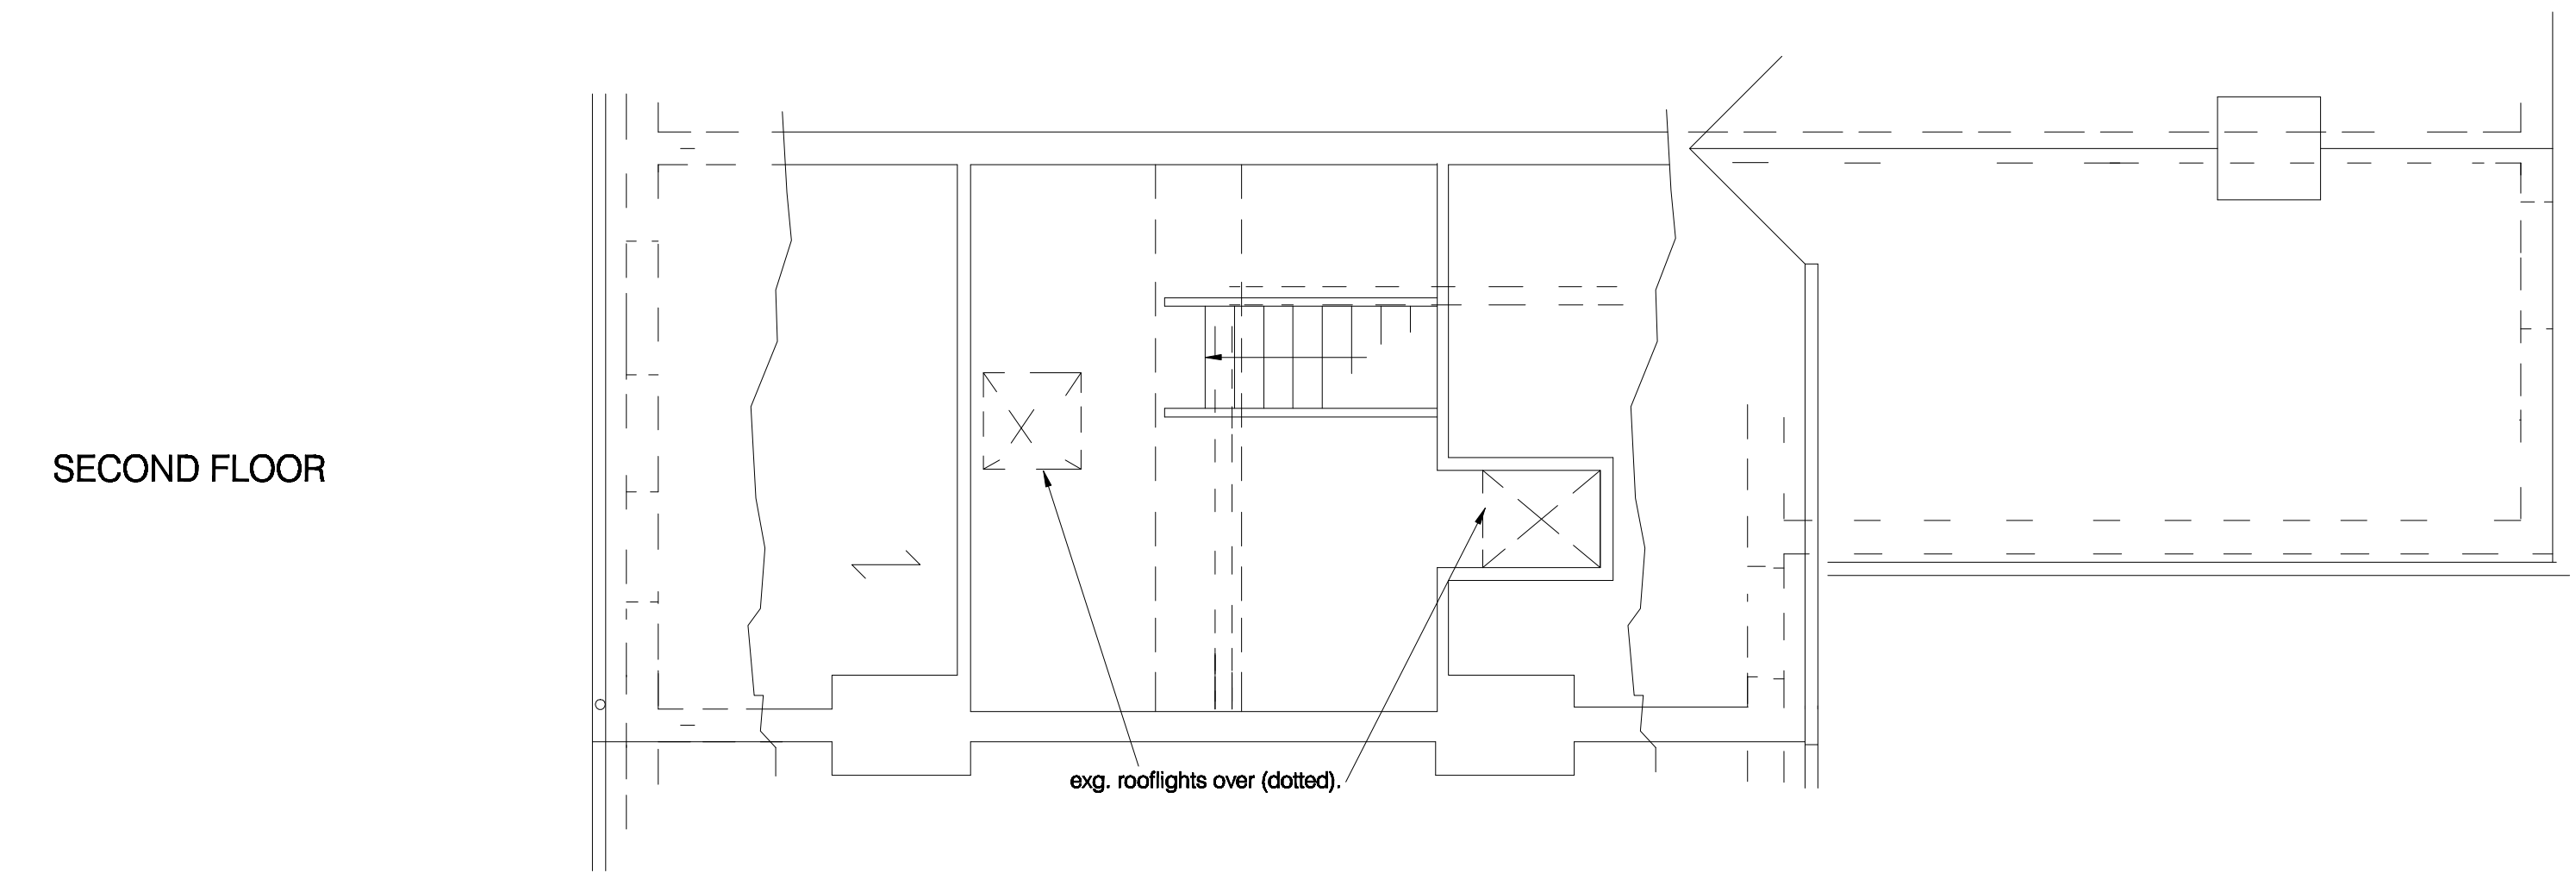
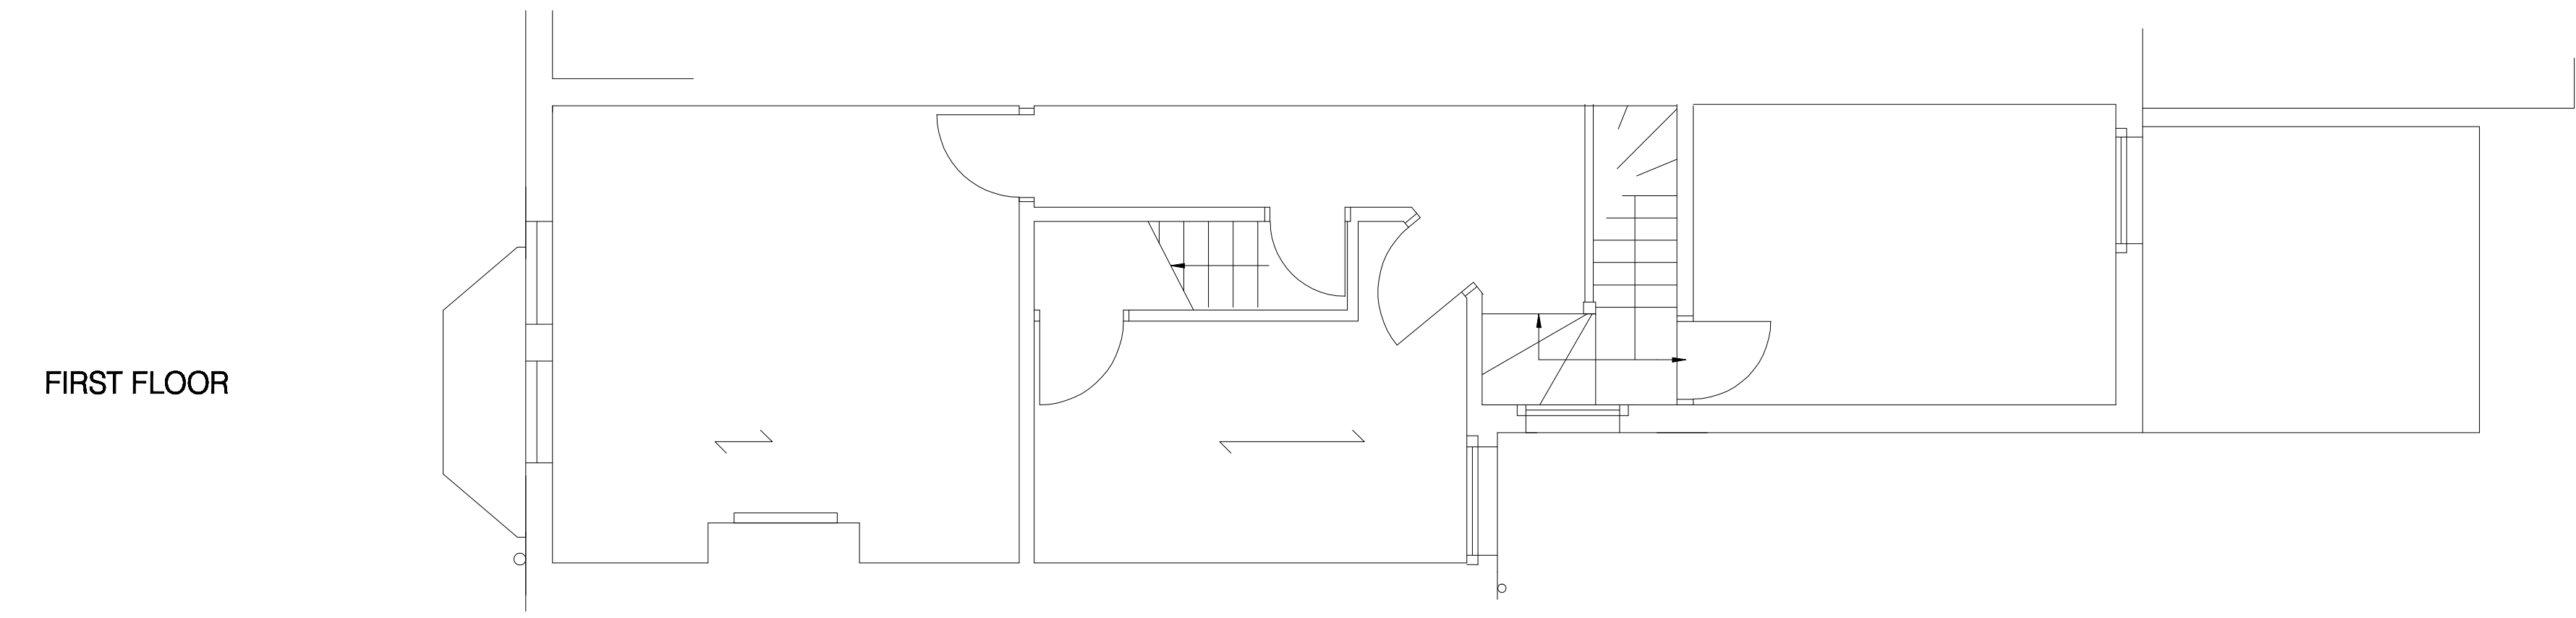


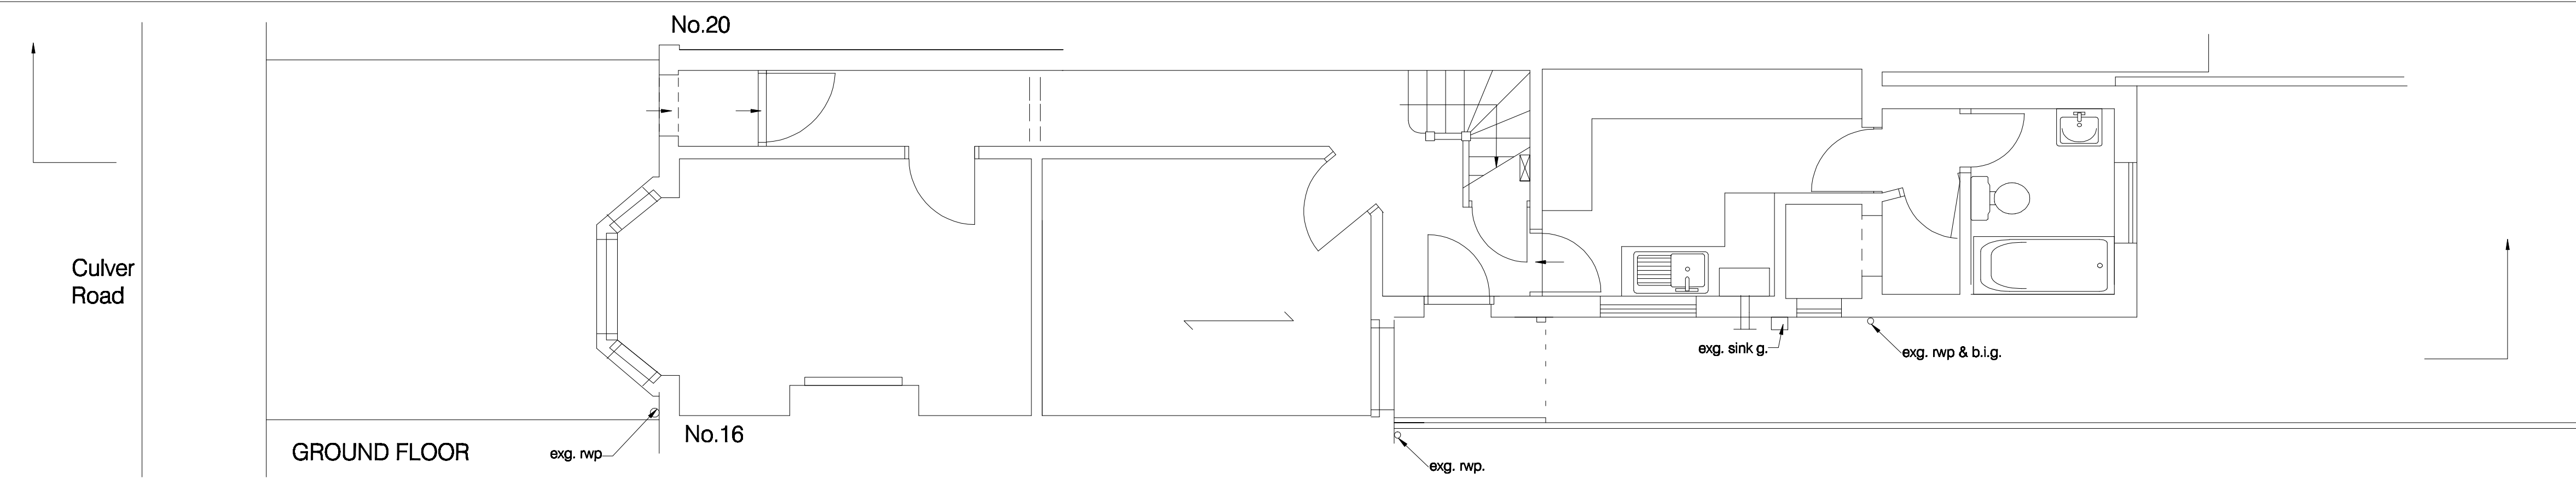

project

18 Culver Road
Reading, Berkshire

for
title

Mr M Gill
1:50 Plans & Rear Elevations as Existing

Drawing no:

1262 / 1 /

M D Howlett
architectural consultant

11 Prospect Street, Caversham, Reading
Berkshire RG4 8JB; Tel/Fax: (0118) 947 7117
Email: pmaarc@globalnet.co.uk

Date:

December 2019

12

1

3

4 m (1:50 @ A1)

Culver Road