


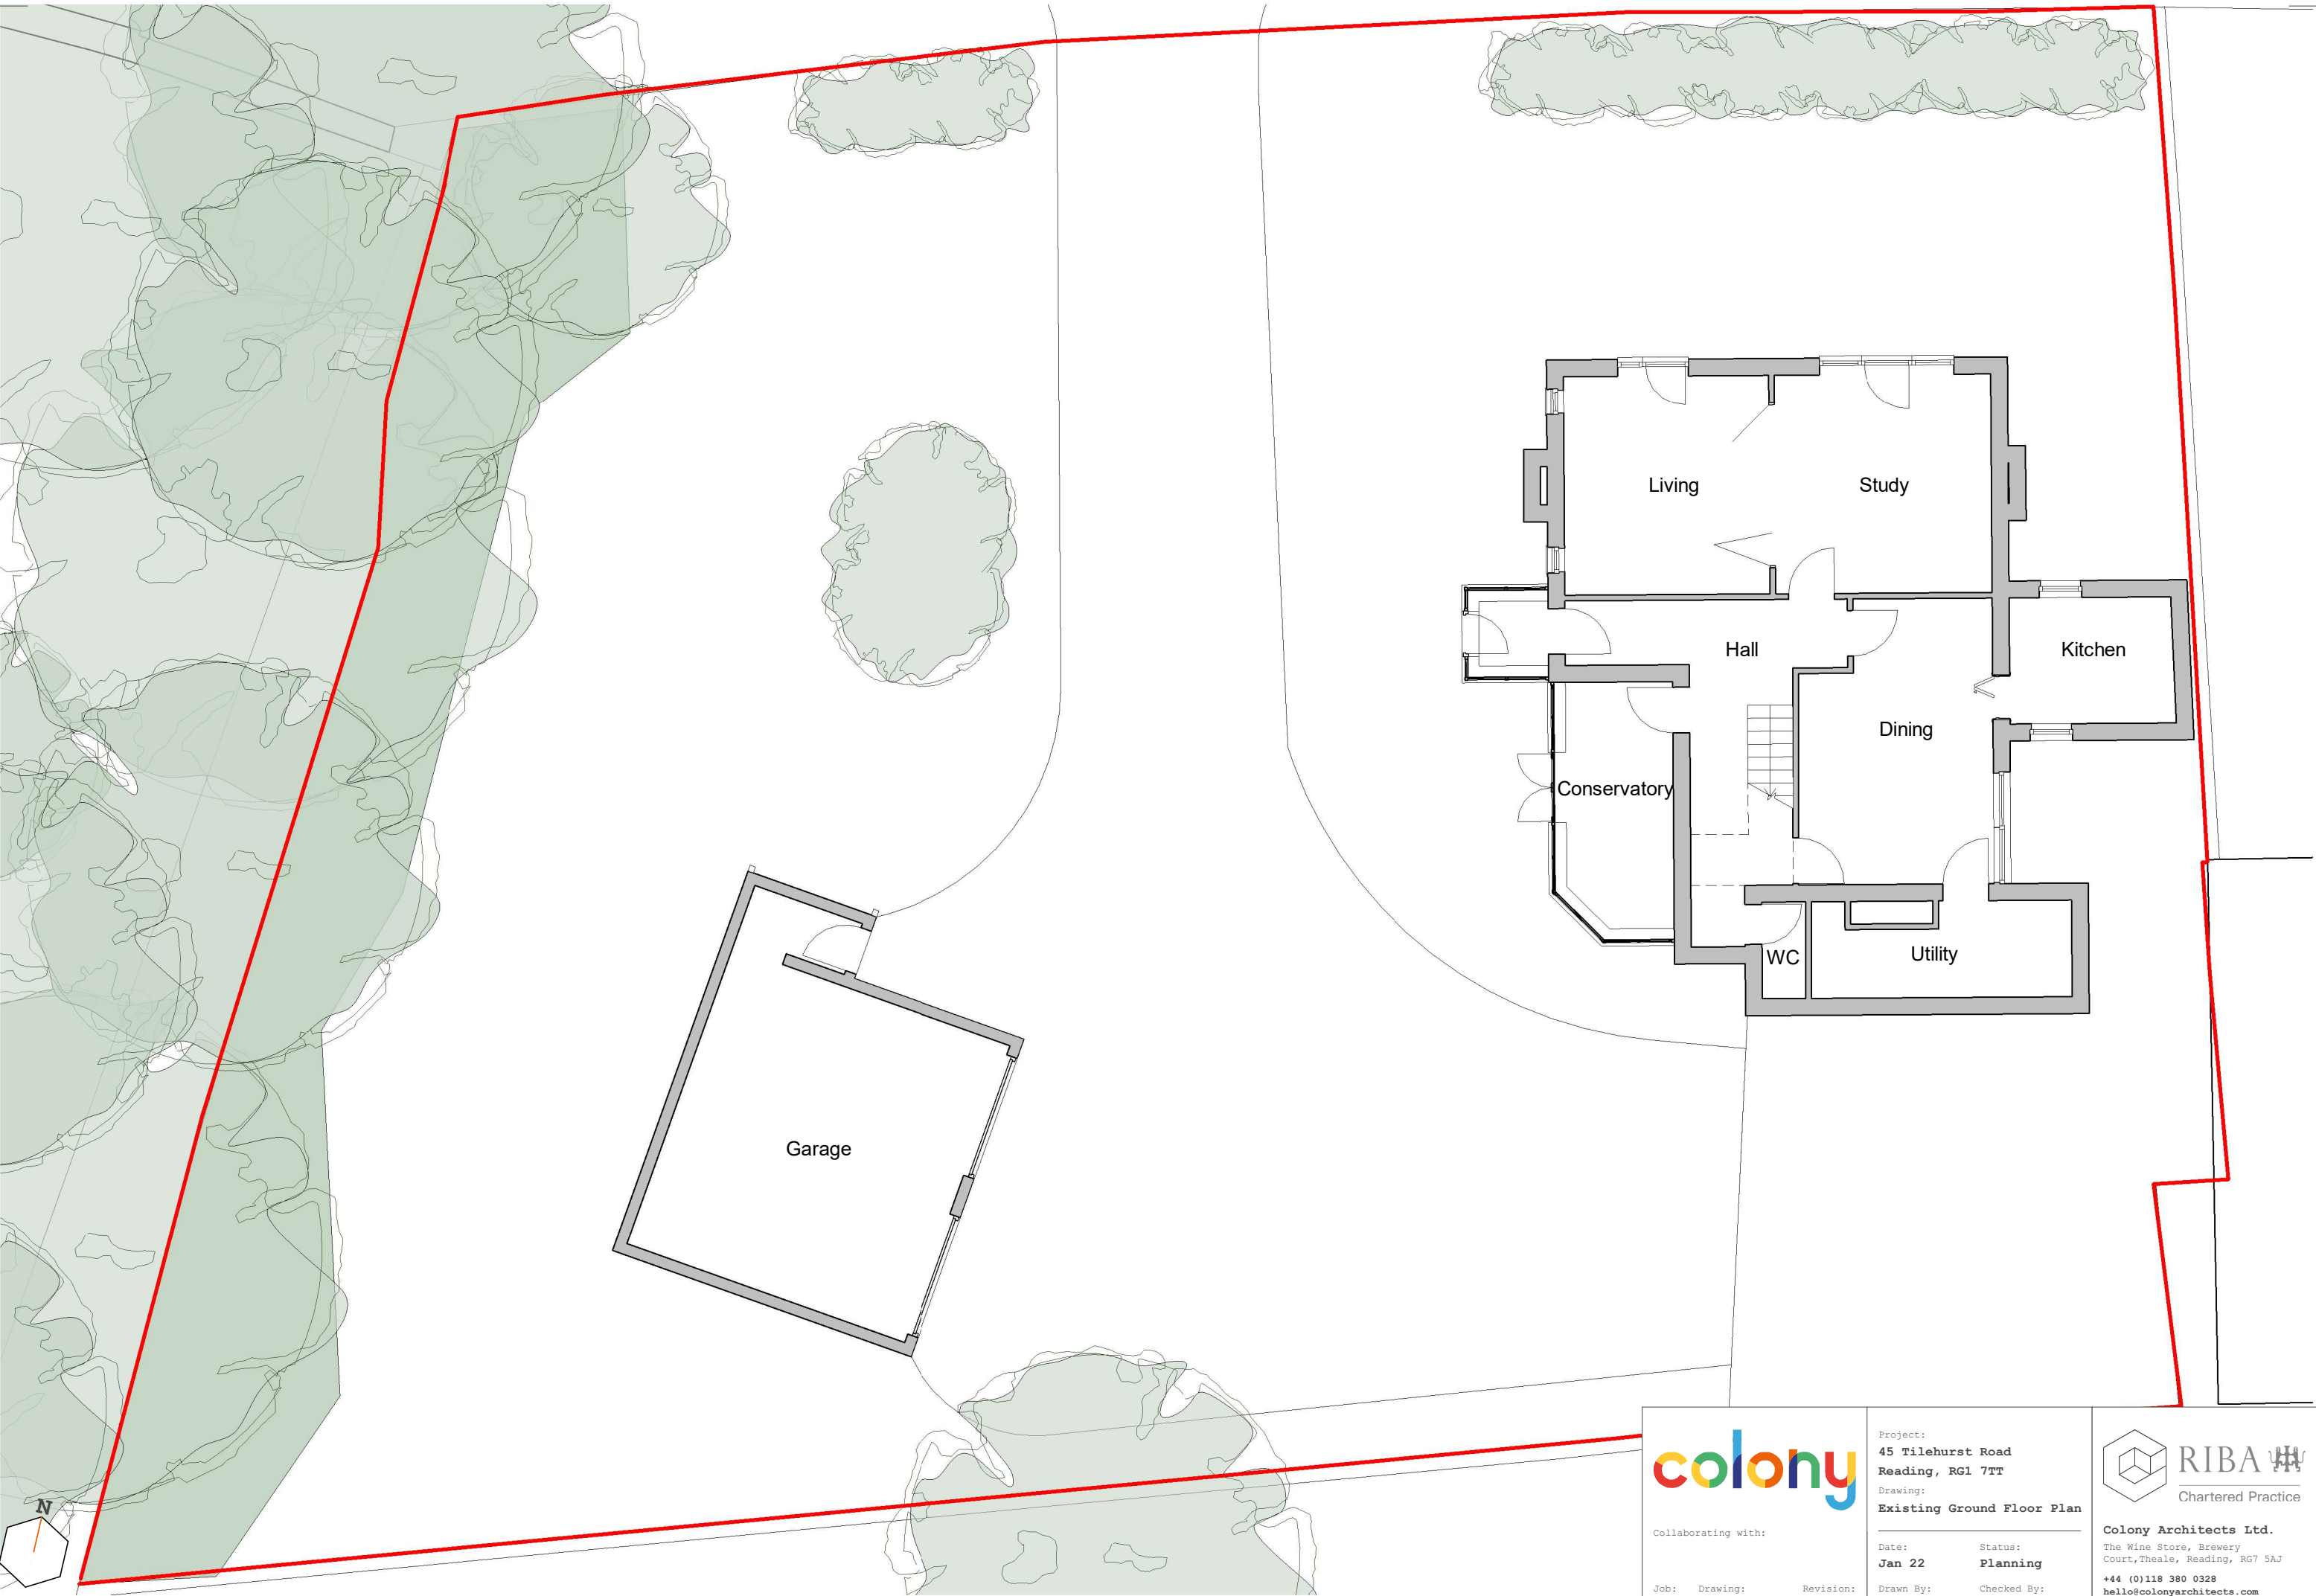

Collaborating with:

Job: 668
Drawing: 03-00
Revision: -

Project:
**45 Tilehurst Road
Reading, RG1 7TT**
Drawing:
Existing Ground Floor Plan

Date:
Jan 22
Status:
Planning
Drawn By:
VK
Checked By:
EM



Colony Architects Ltd.
The Wine Store, Brewery
Court, Theale, Reading, RG7 5AJ
+44 (0)118 380 0328
hello@colonyarchitects.com
colonyarchitects.com