
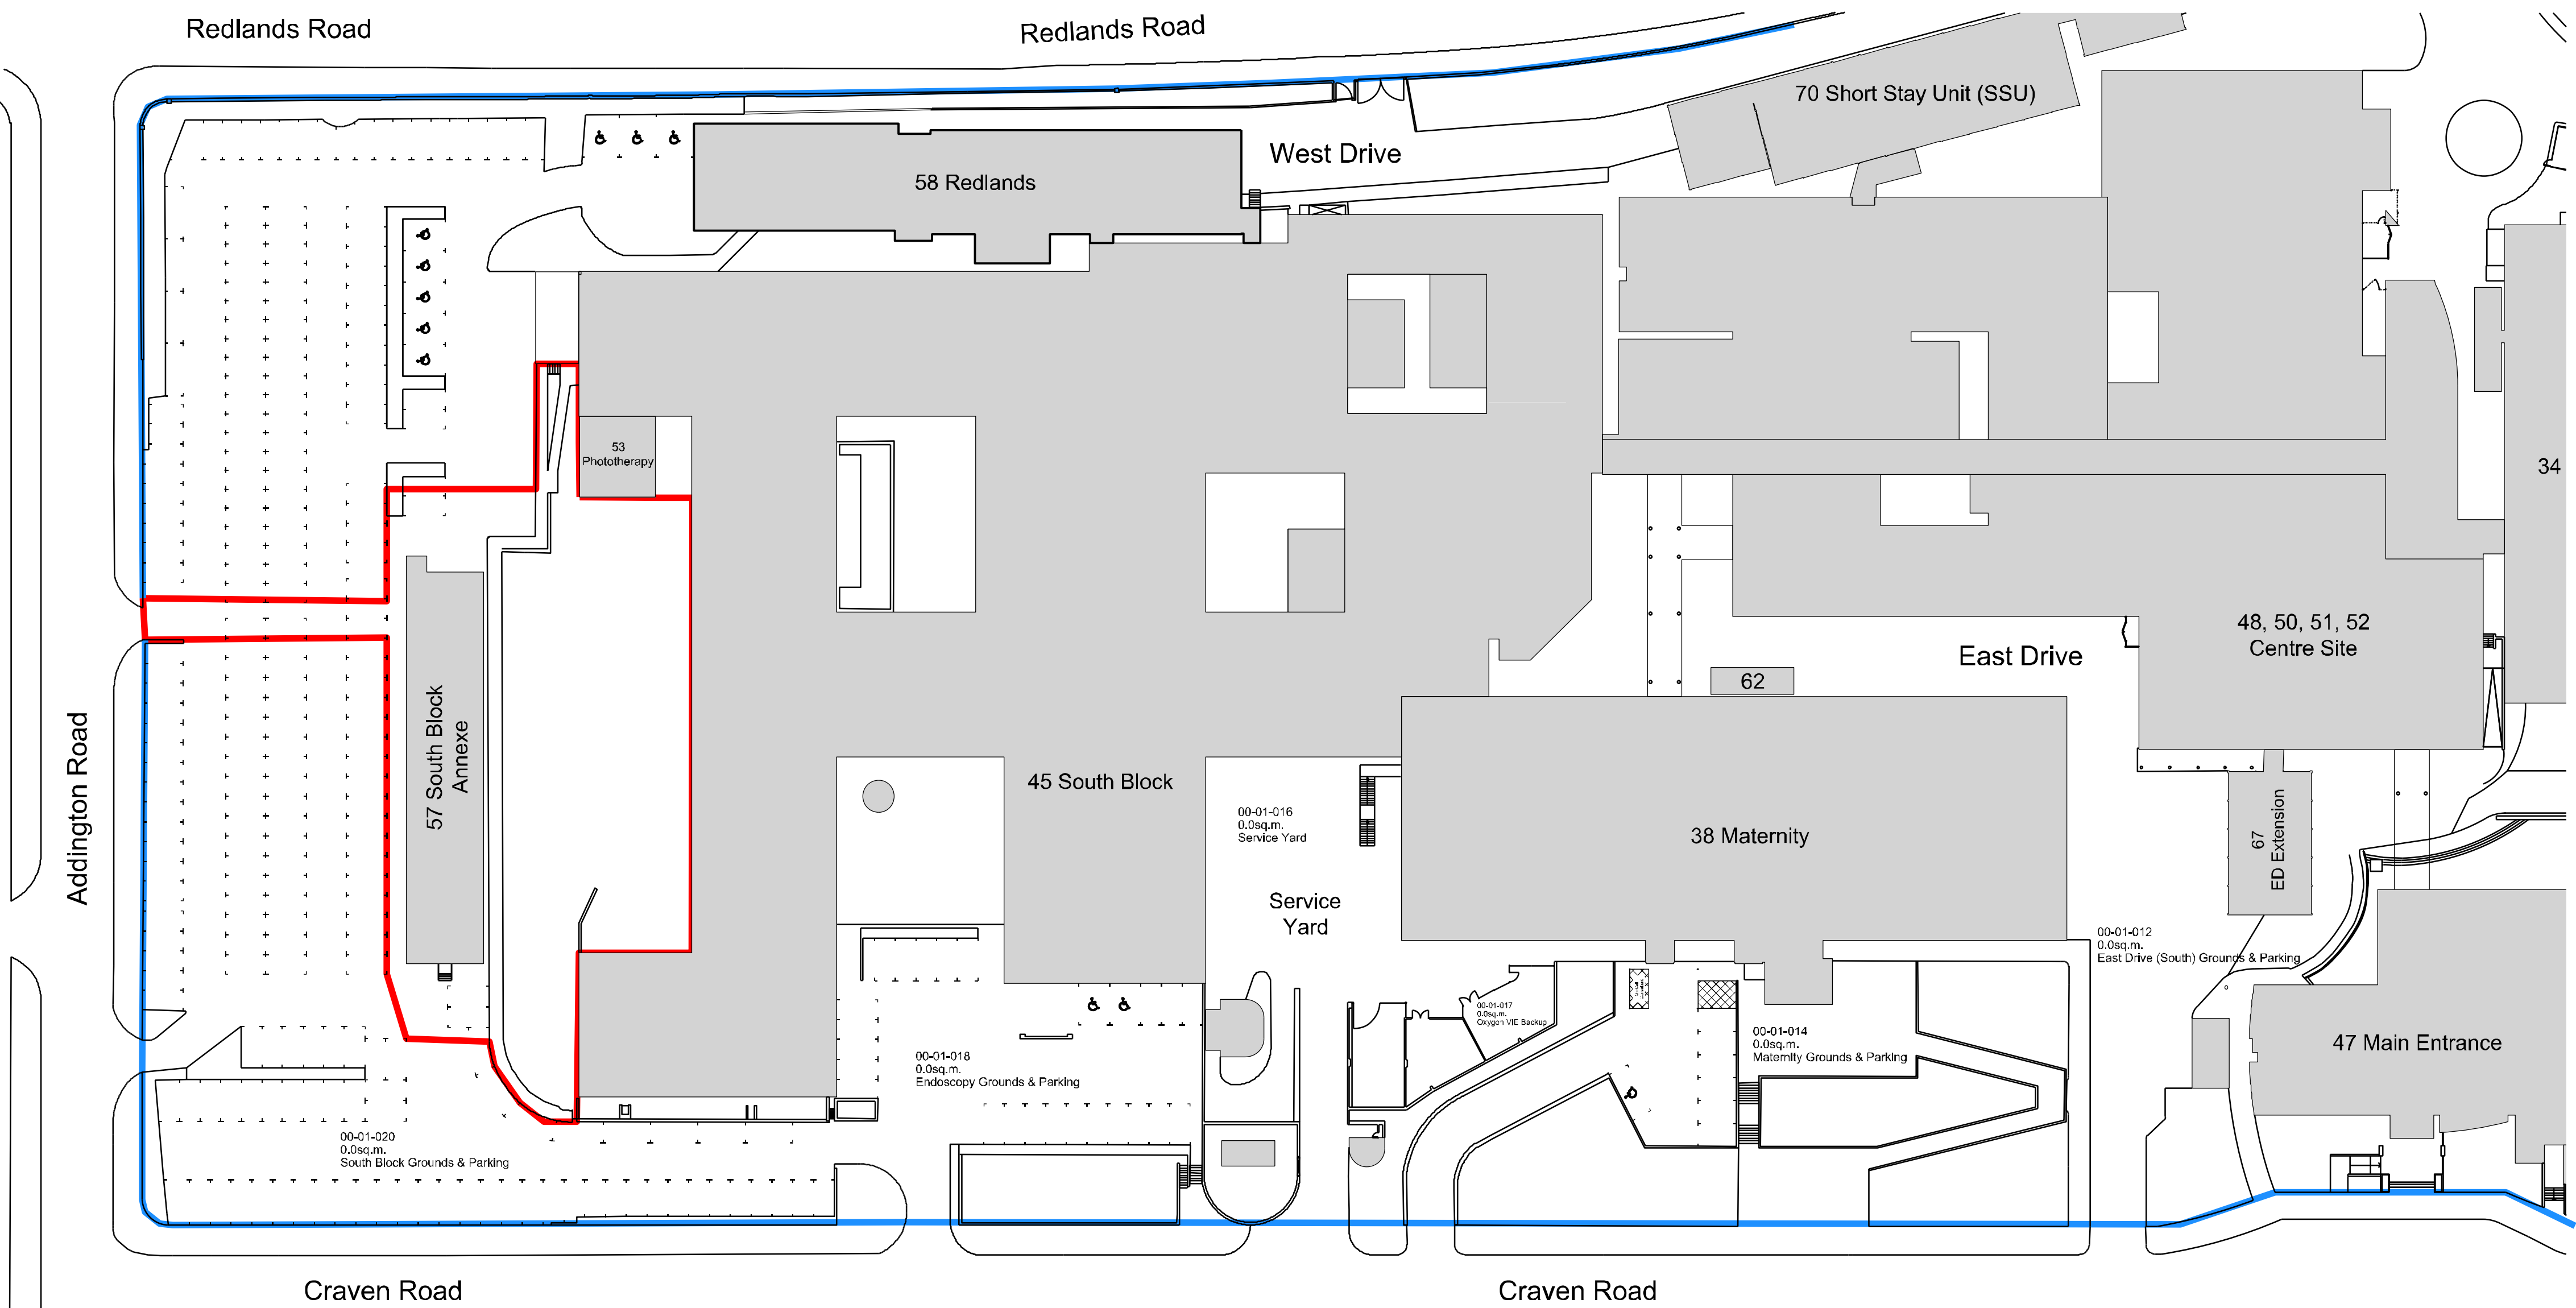



Royal Berkshire Hospital

Location Plan 1:1250

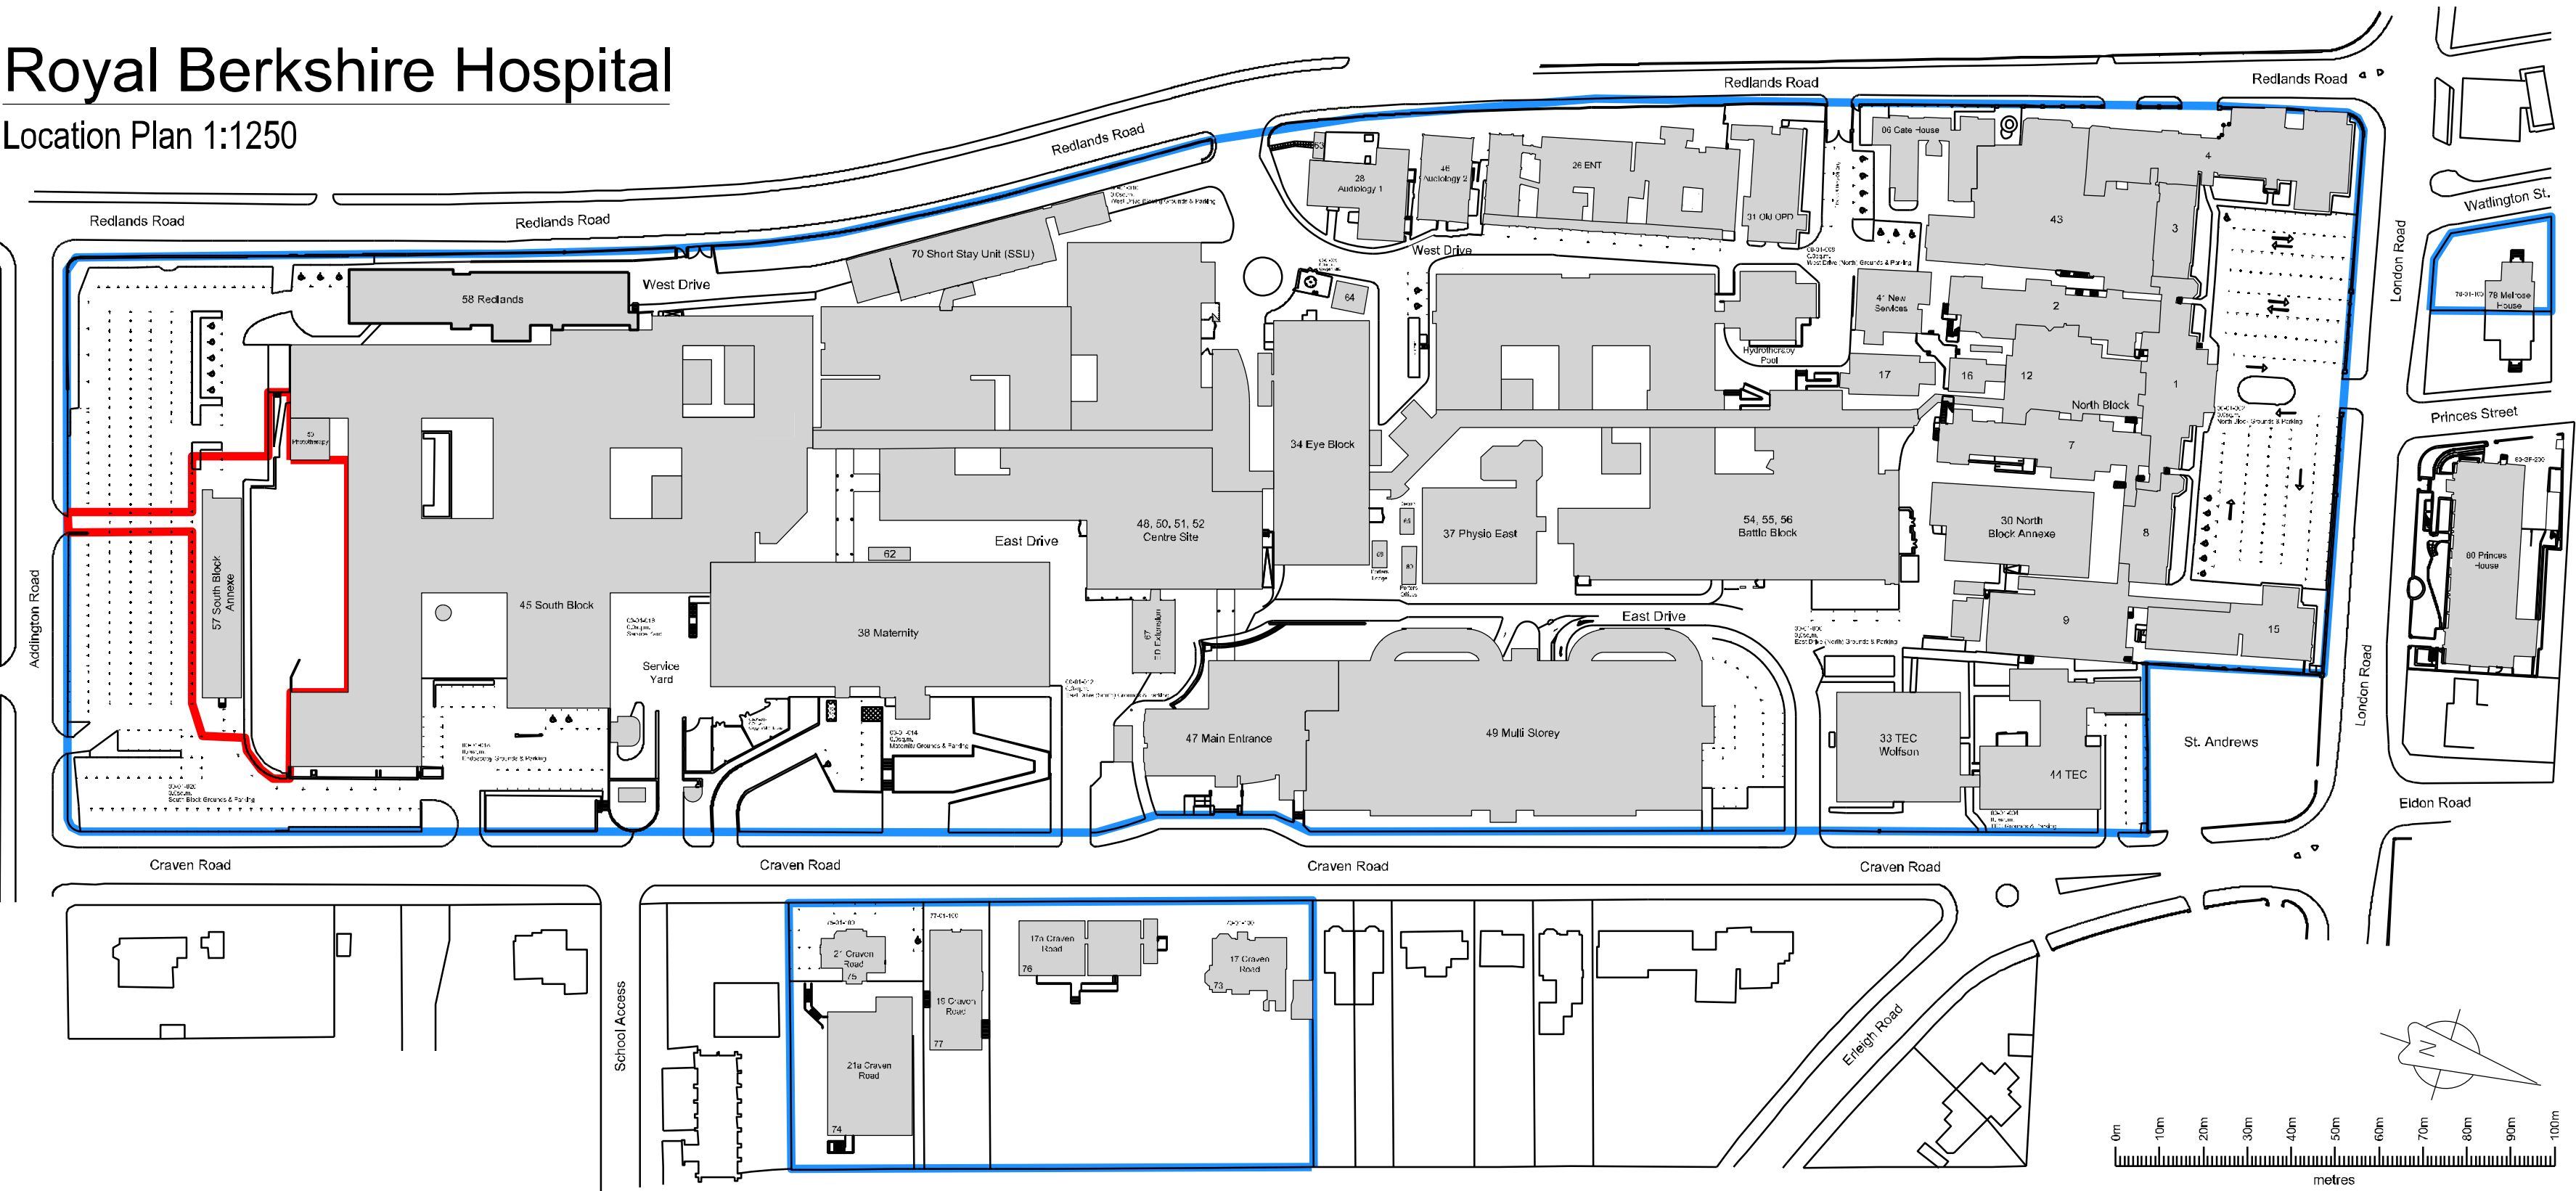

Royal Berkshire Hospital

Site Plan 1:500

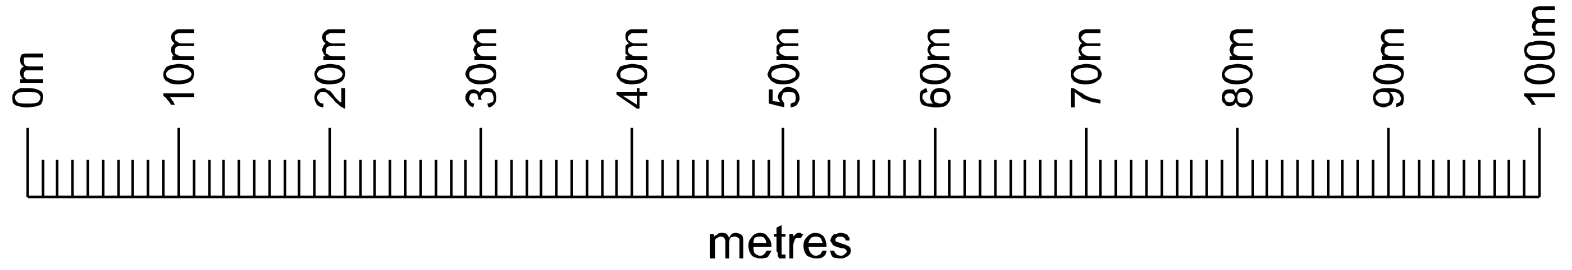

Royal Berkshire Hospital
NHS Foundation Trust
Reading

ICS ER Project
Location and Block Plan

Red Line revision due to Reference error
revision TS 23/03/2023 P02
by date index

GBS health

Oxford office: St Thomas House, 6 Becket Street, Oxford, OX1 1PP
t: 01865 305130 f: 01865 245424 w: www.gbshealth.co.uk

scale As shown date 28/02/23 drawn TS 7073-GBS-XX-XX-DR-A-100-P02