


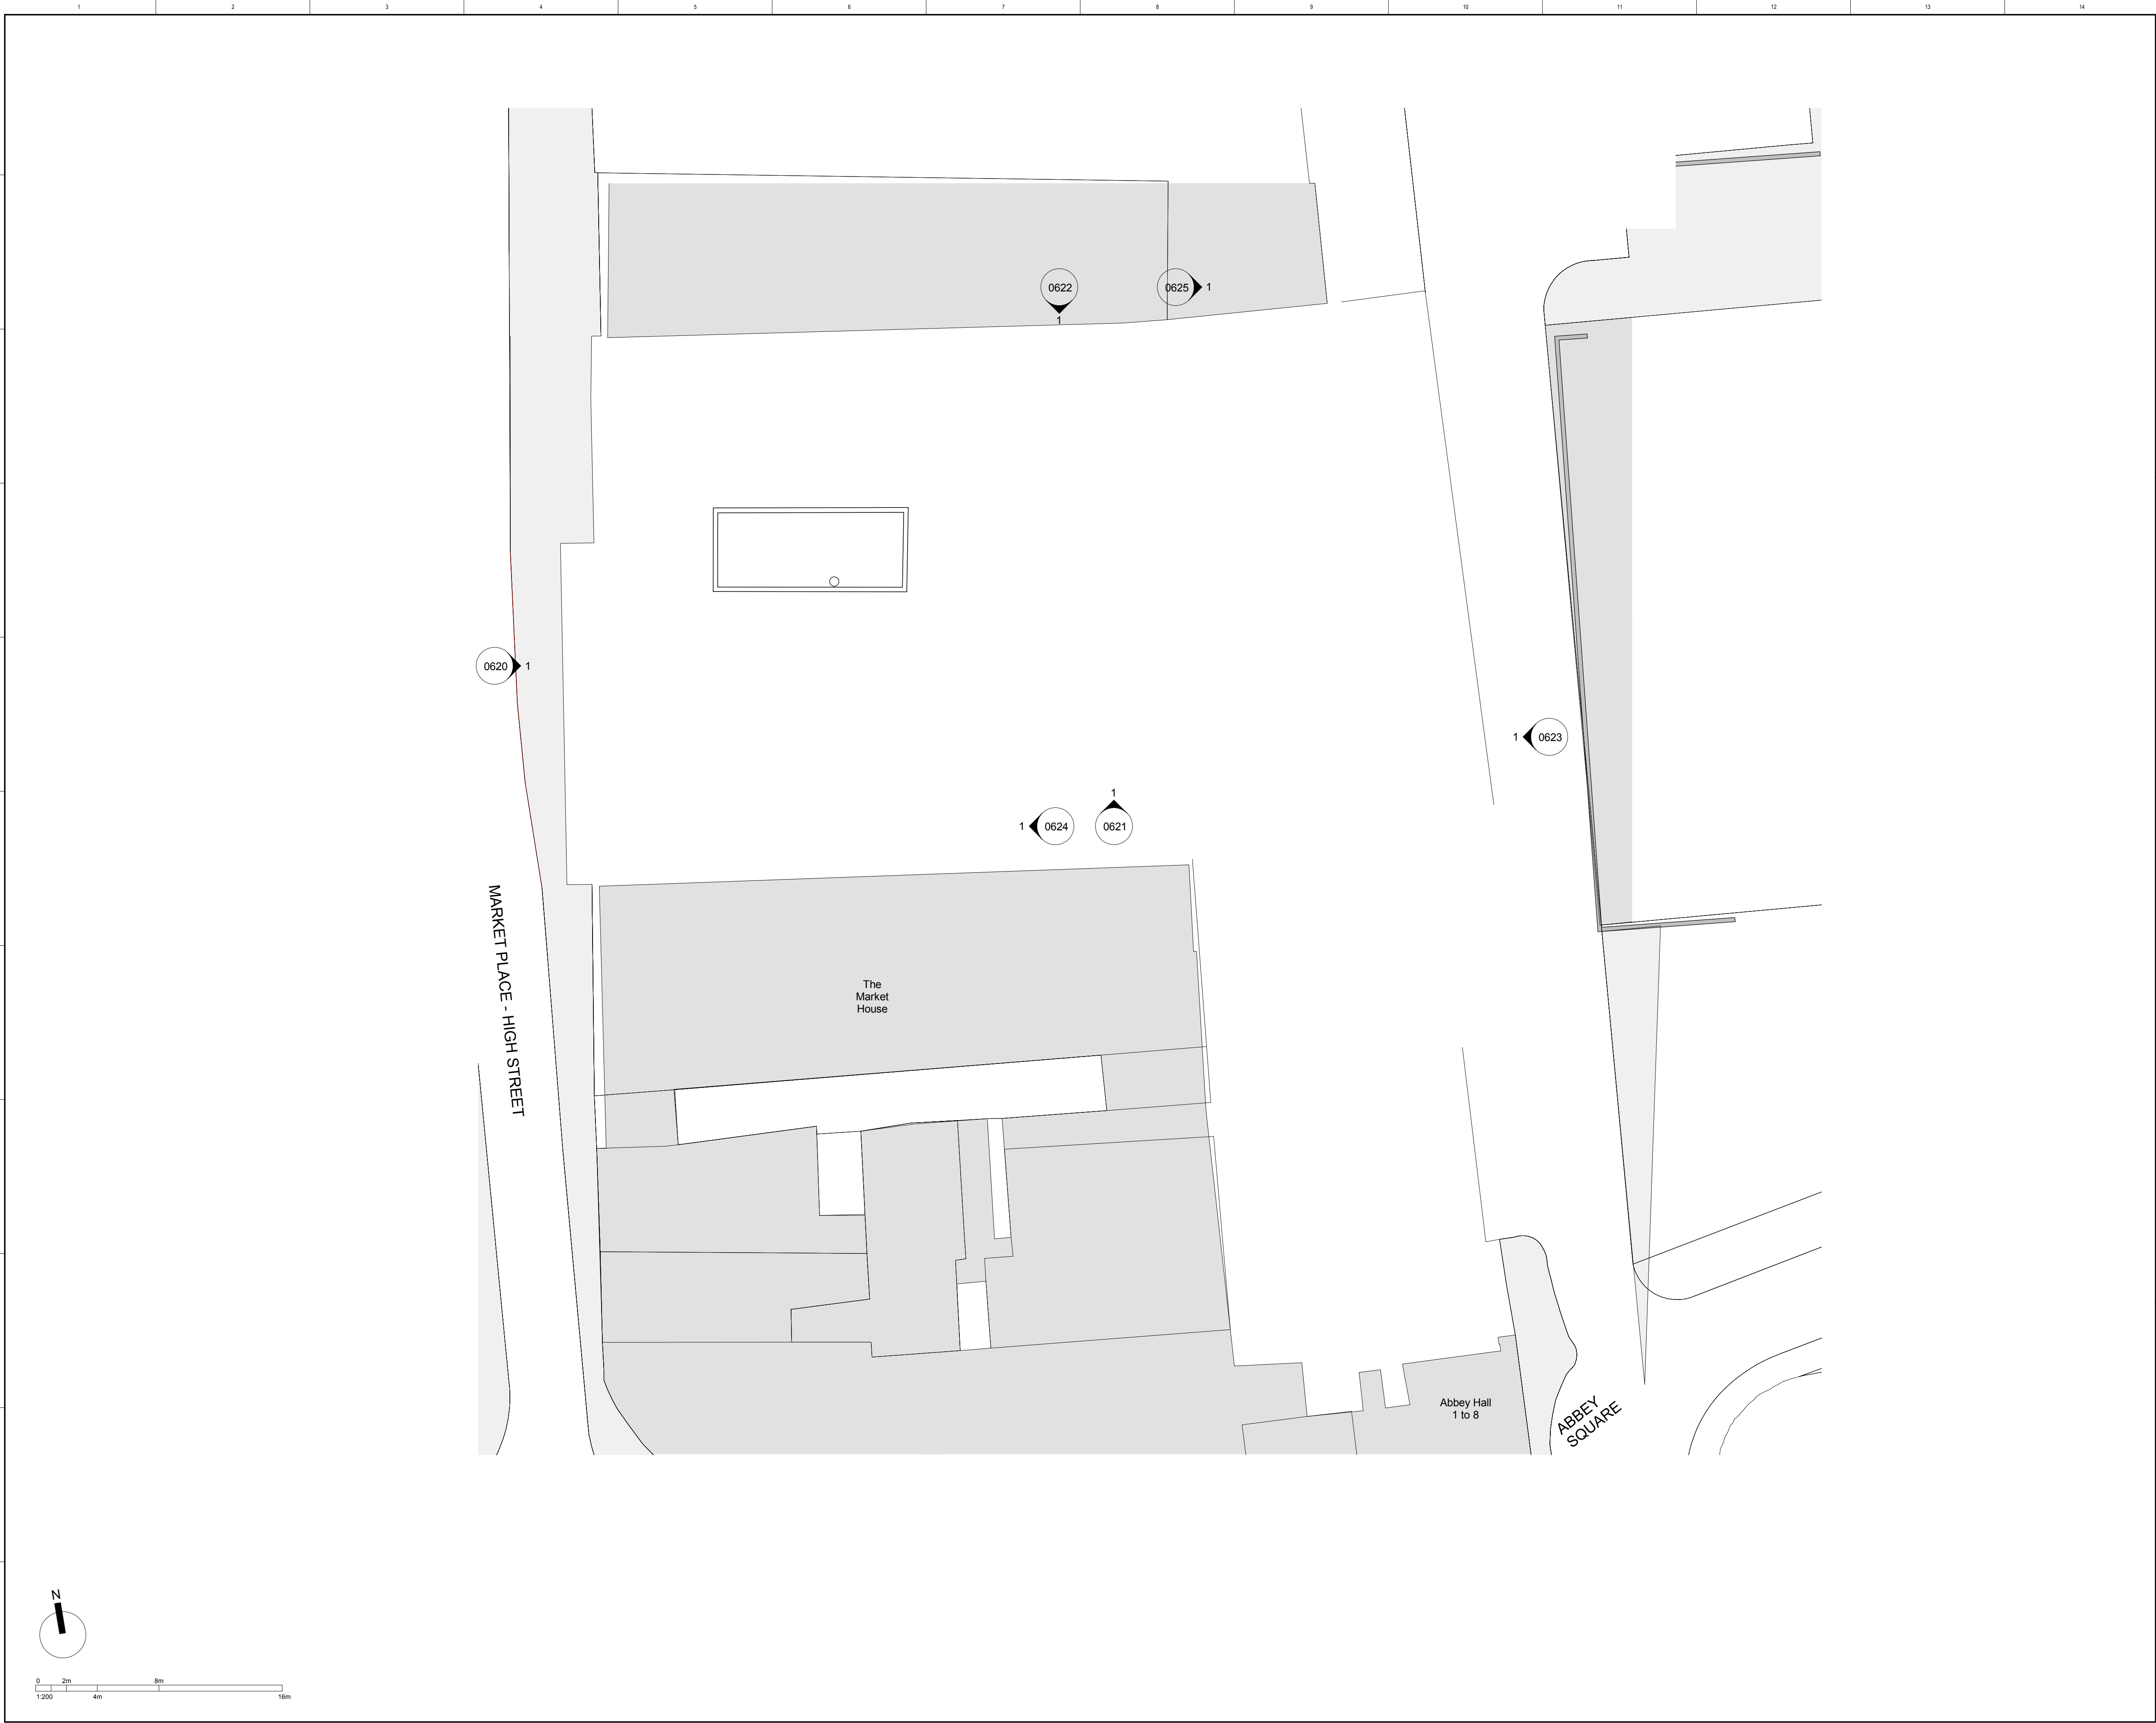


CLIENT
Tene Living

STRUCTURAL ENGINEER
London Structures Lab

SERVICES ENGINEER
Lehding Services Design Ltd

CONSULTANT

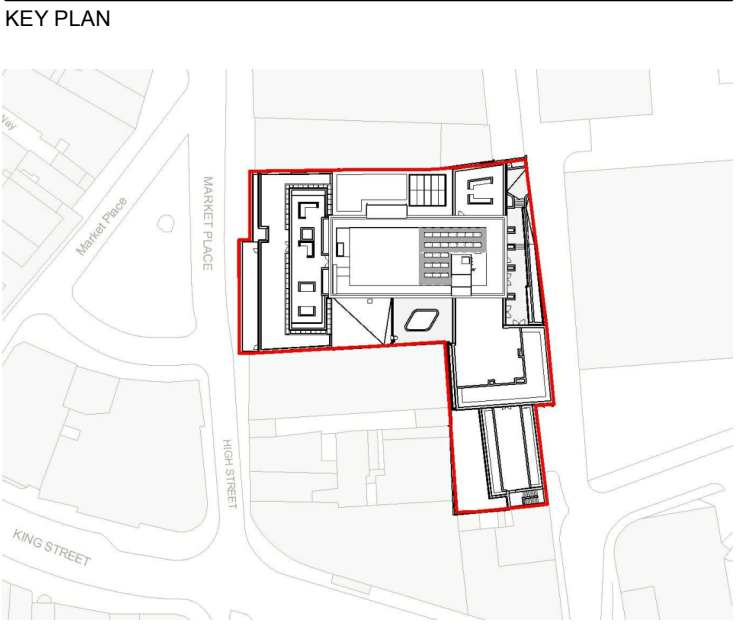

NOTES:

THIS DRAWING IS PROTECTED BY COPYRIGHT.

ALL AREAS HAVE BEEN MEASURED FROM CURRENT DRAWINGS. THEY MAY VARY BECAUSE OF (EG) SURVEY, DESIGN DEVELOPMENT, CONSTRUCTION TOLERANCES, STATUTORY REQUIREMENTS OR RE-DEFINITION OF THE AREAS TO BE MEASURED.

No.

Date

Comments

Drawn

Checked

Revisions

Issue Status

Preliminary

tp bennett

architecture
interiors
planning

One America Street | London SE1 0NE UK +44 (0) 20 7208 2000 www.tpbenett.com

Project

Market Place Residential

6-9 Sloane Point

Reading

Drawing Title

Existing Sixth Floor Plan

Drawn

MGB

Date

22/08/2022

Scale @ A1

1 : 200

Alt. Ref.

Project

Originator

Volume

Level

Type

Role

Number

Suitability

Revision

A12113TPBZZ06DR A 0606S1P1