


TOTAL FIRST FLOOR AREA	
122.2m2	1315.4ft2

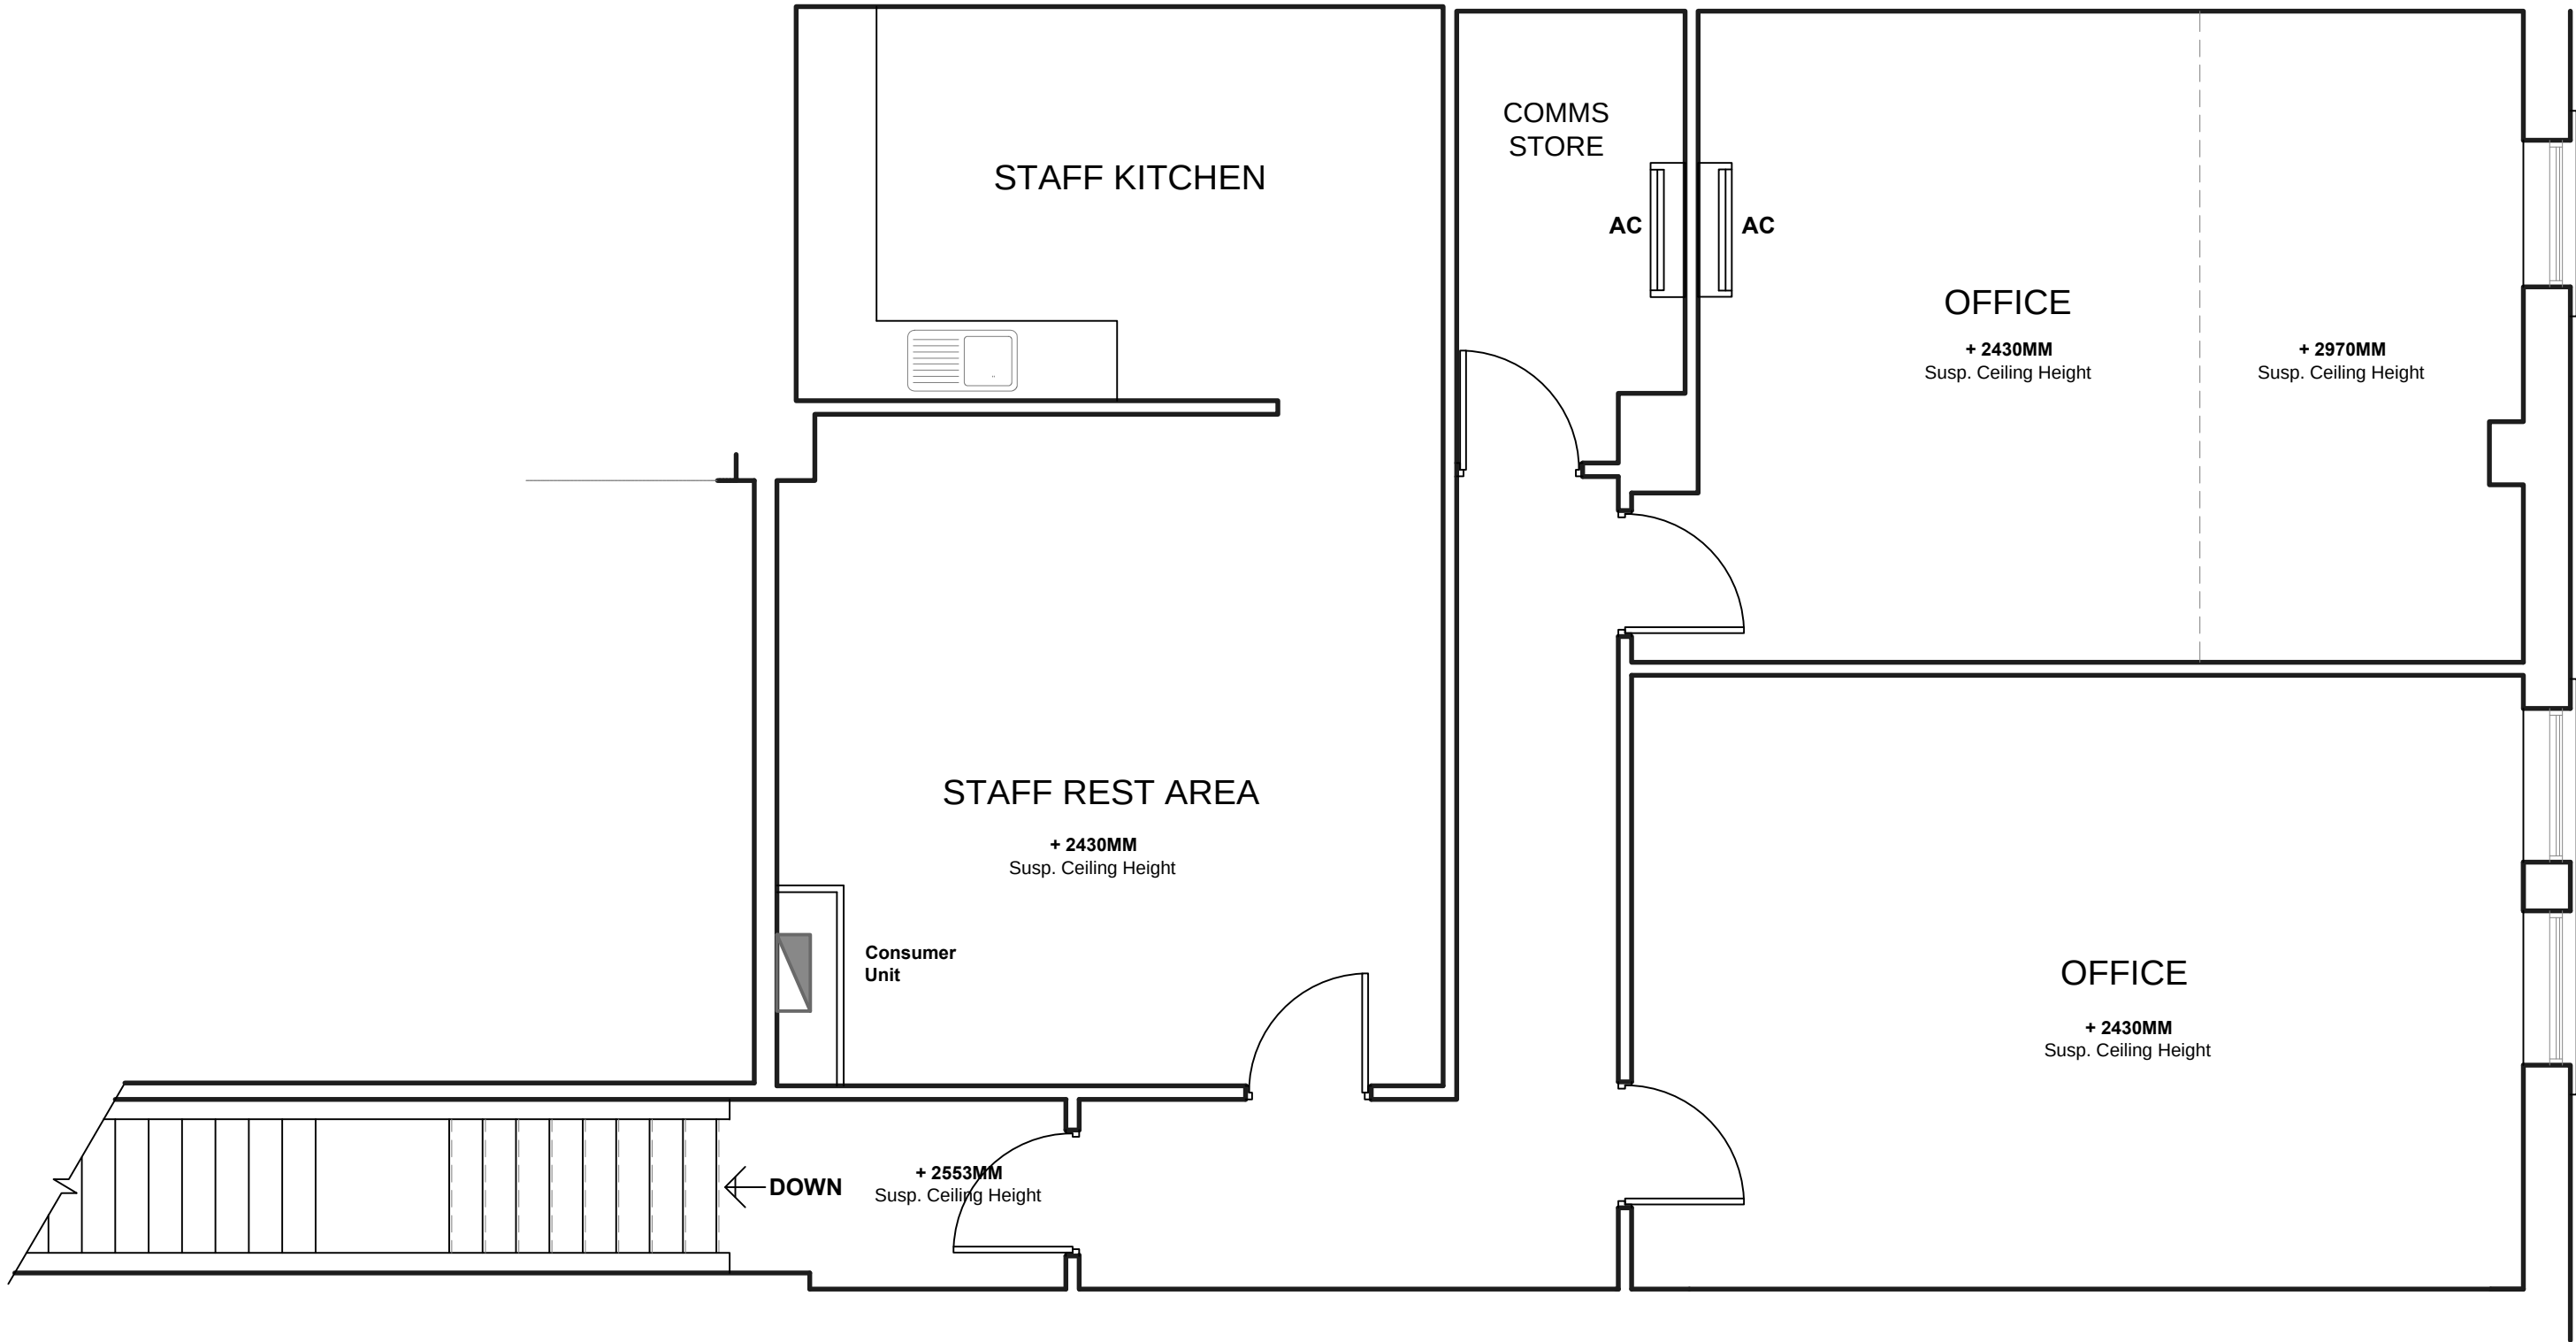

Existing First Floor Plan

1:50

Rev	Date	Description
MERKUR SLOTS		
Address 104 - 105 FRIAR STREET READING RG1 1EP		
Title EXISTING FIRST FLOOR PLAN		
Drawn	Date	Scale
JAM	11/06/2023	1:50 @ A1
First Floor Area	122.2M2	
Drawing Number	FRS/RED/02	Revision
McKeowns Plans for Construction 301 Alvechurch Road, Birmingham, B31 4UB Tel: 0121 433 4745		
SURVEY		