




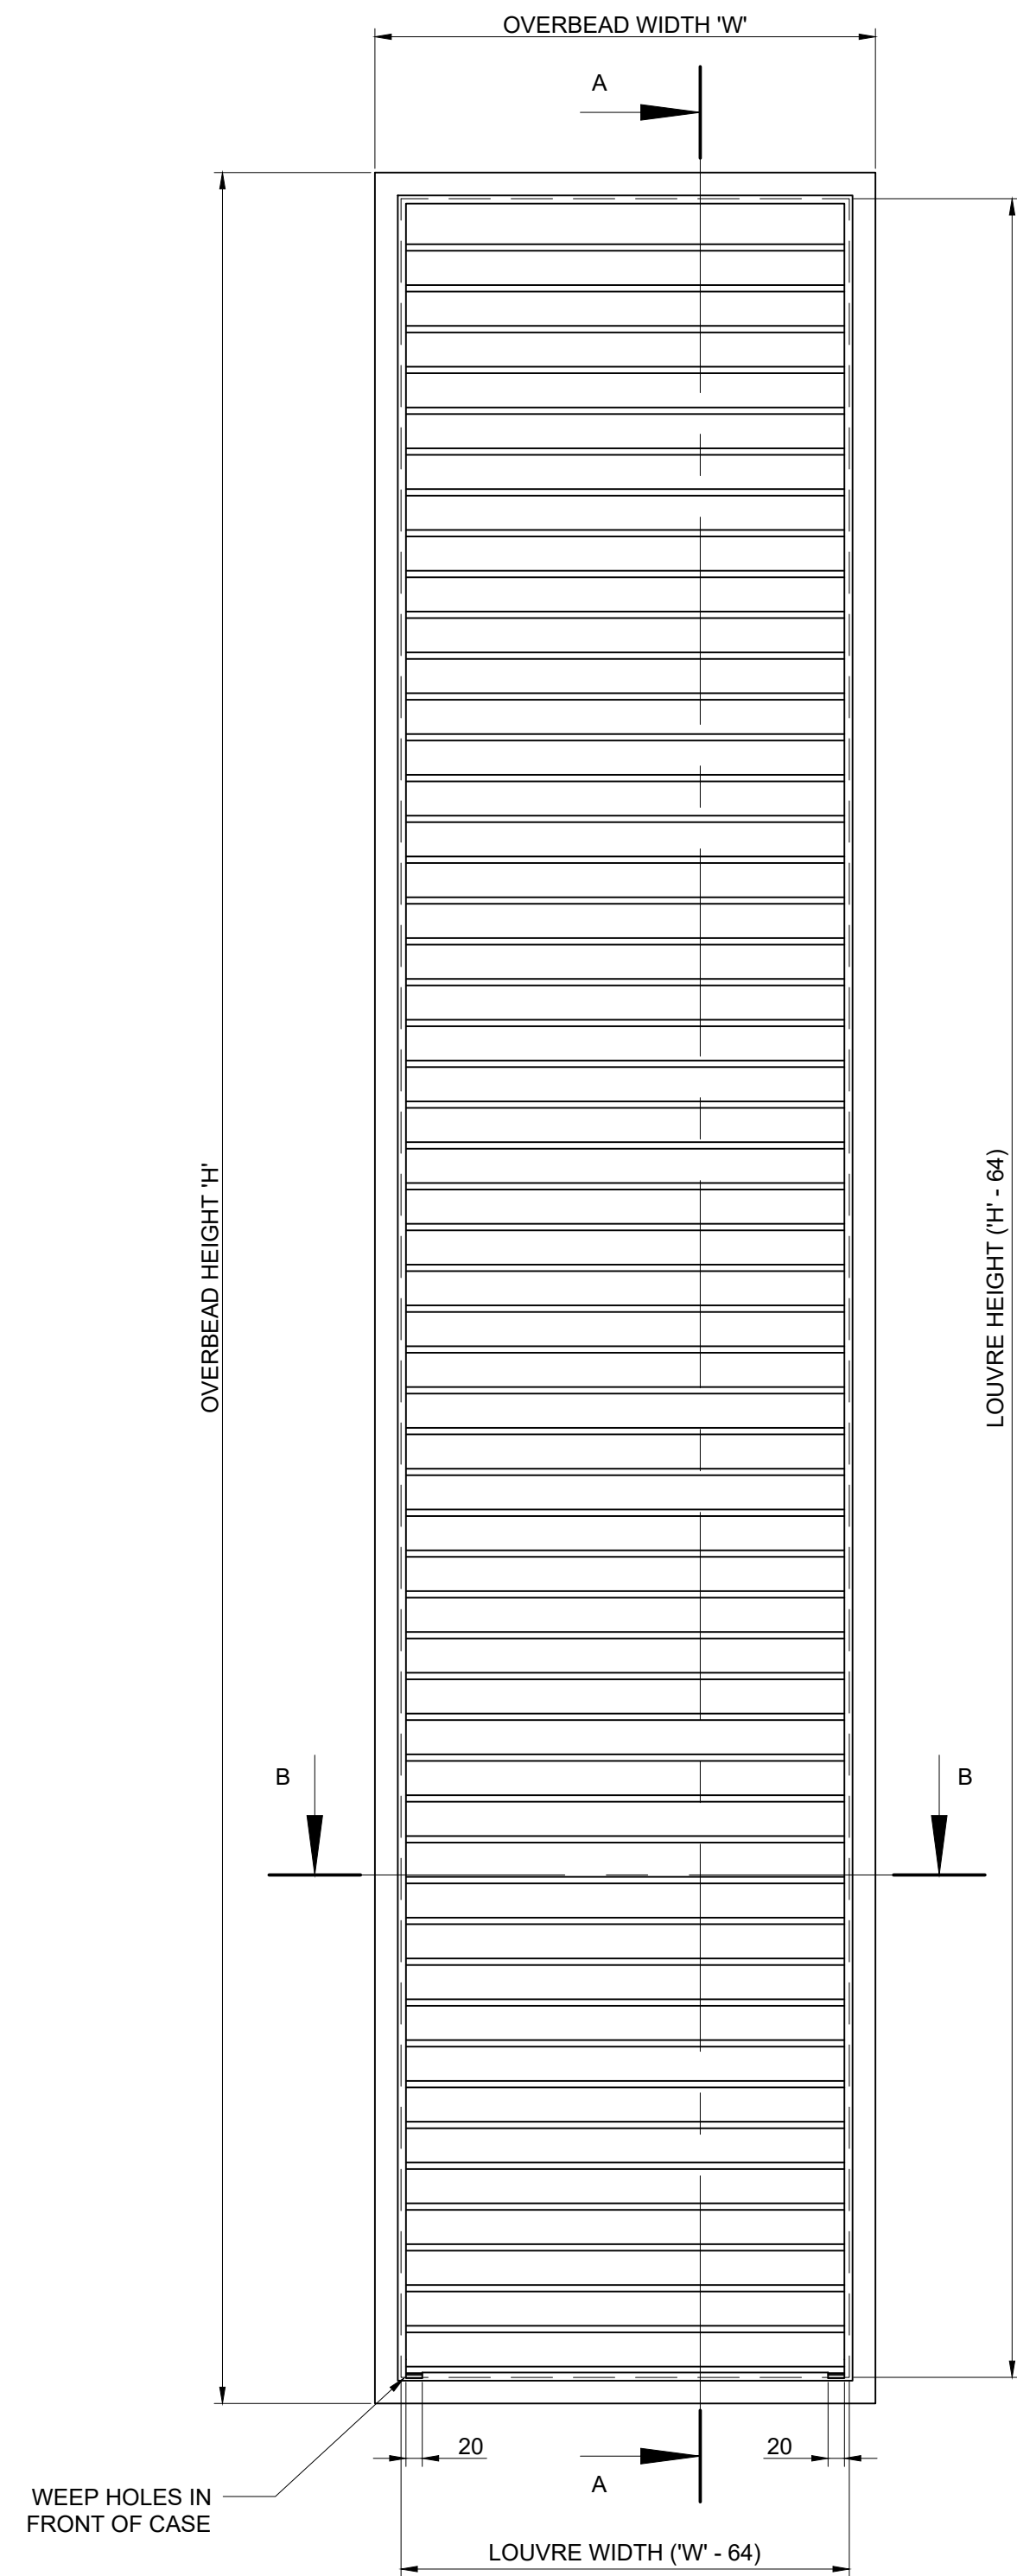



FRONT ELEVATION

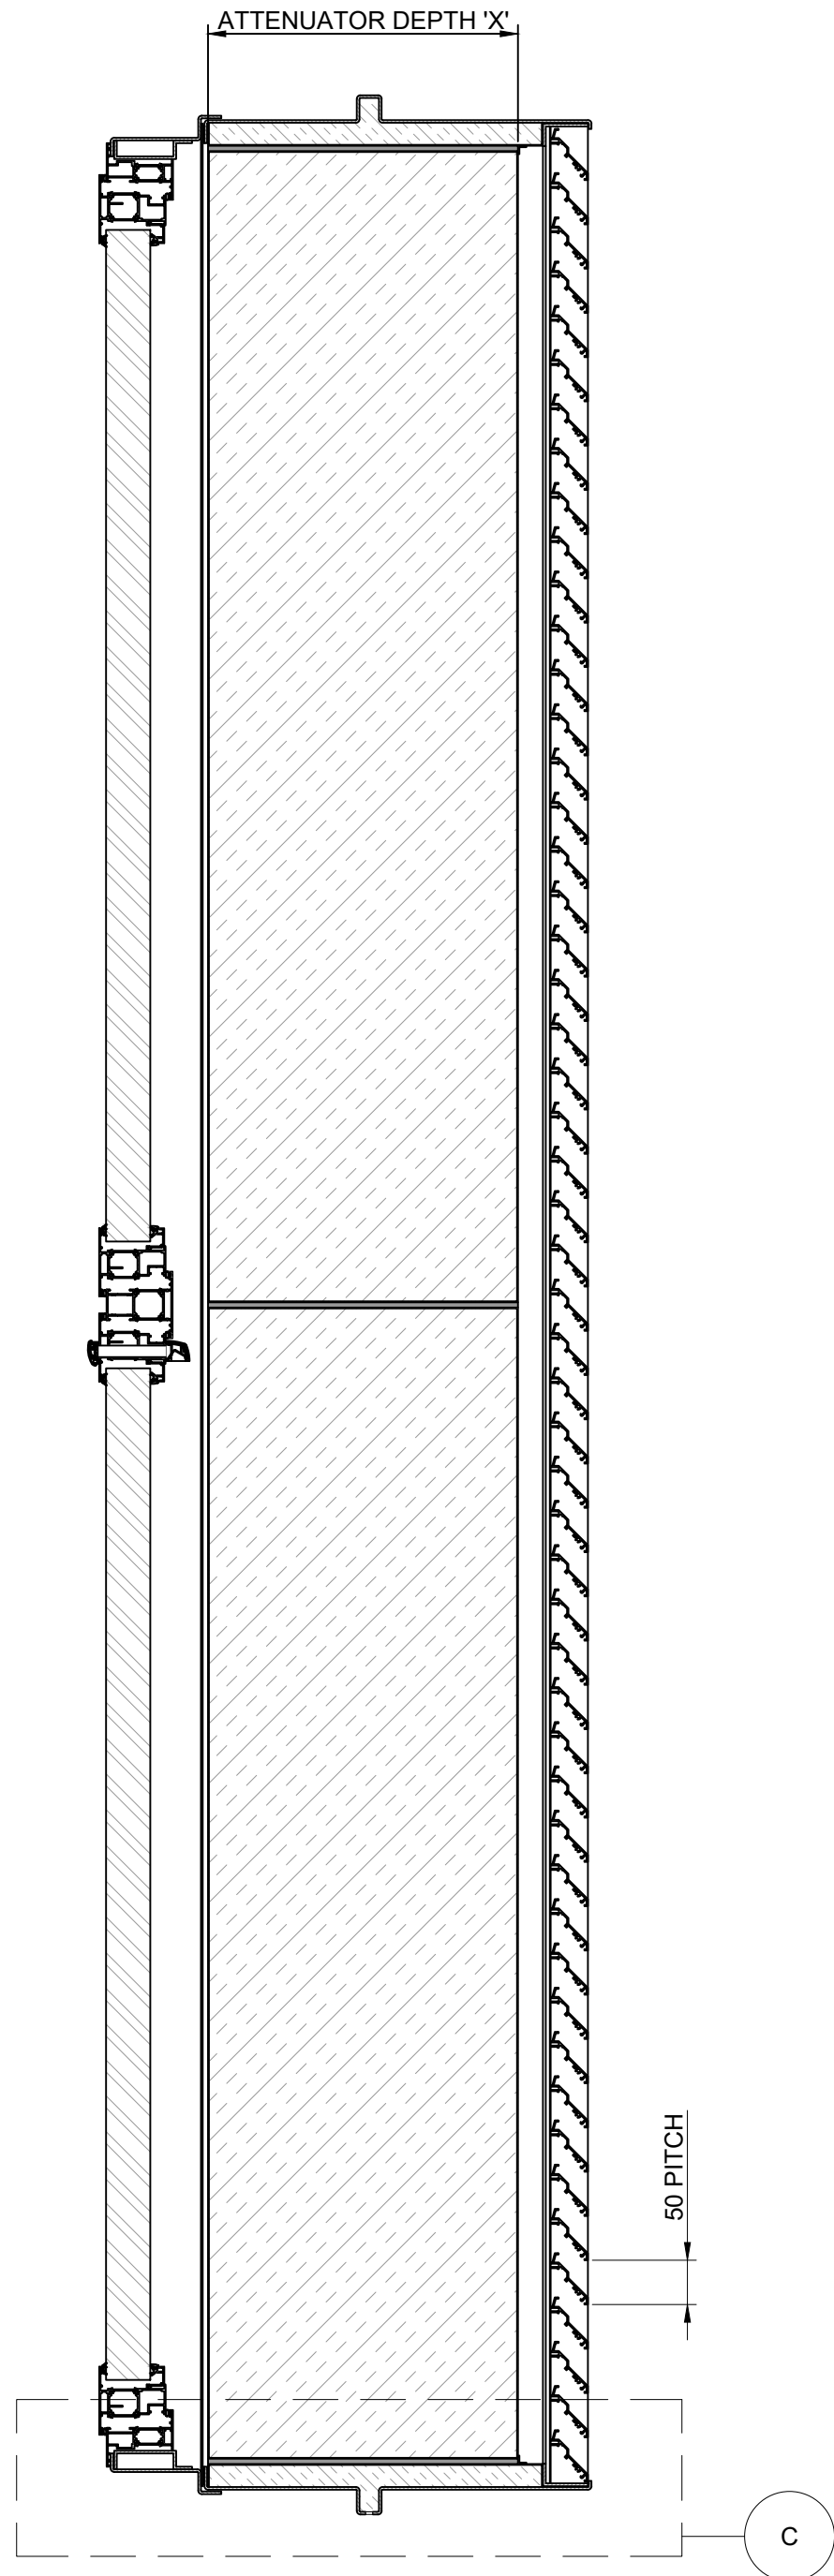


SECTION A-A

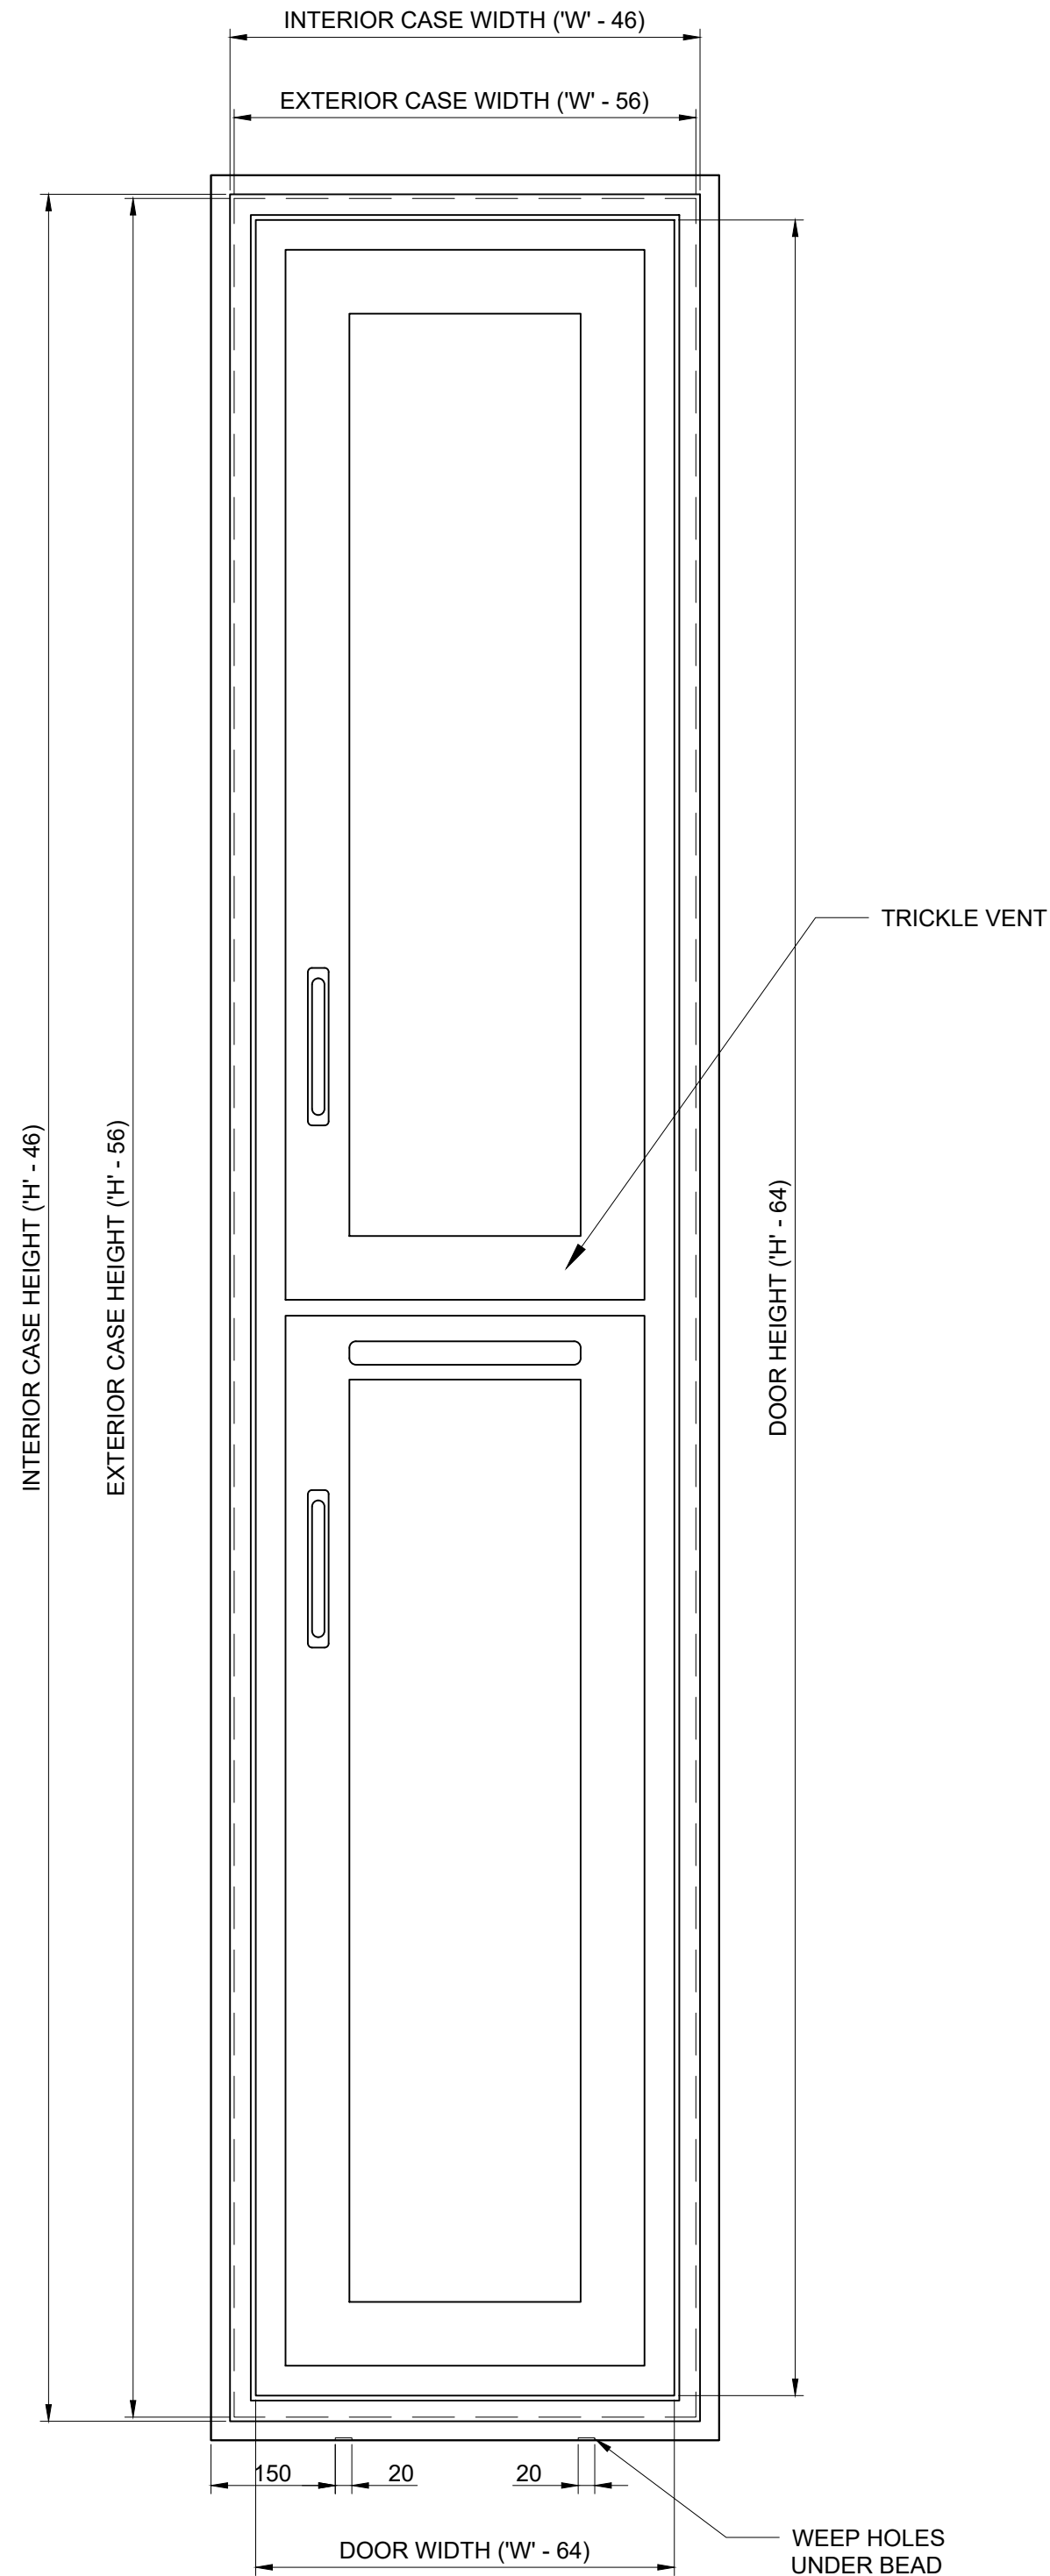

REAR ELEVATION

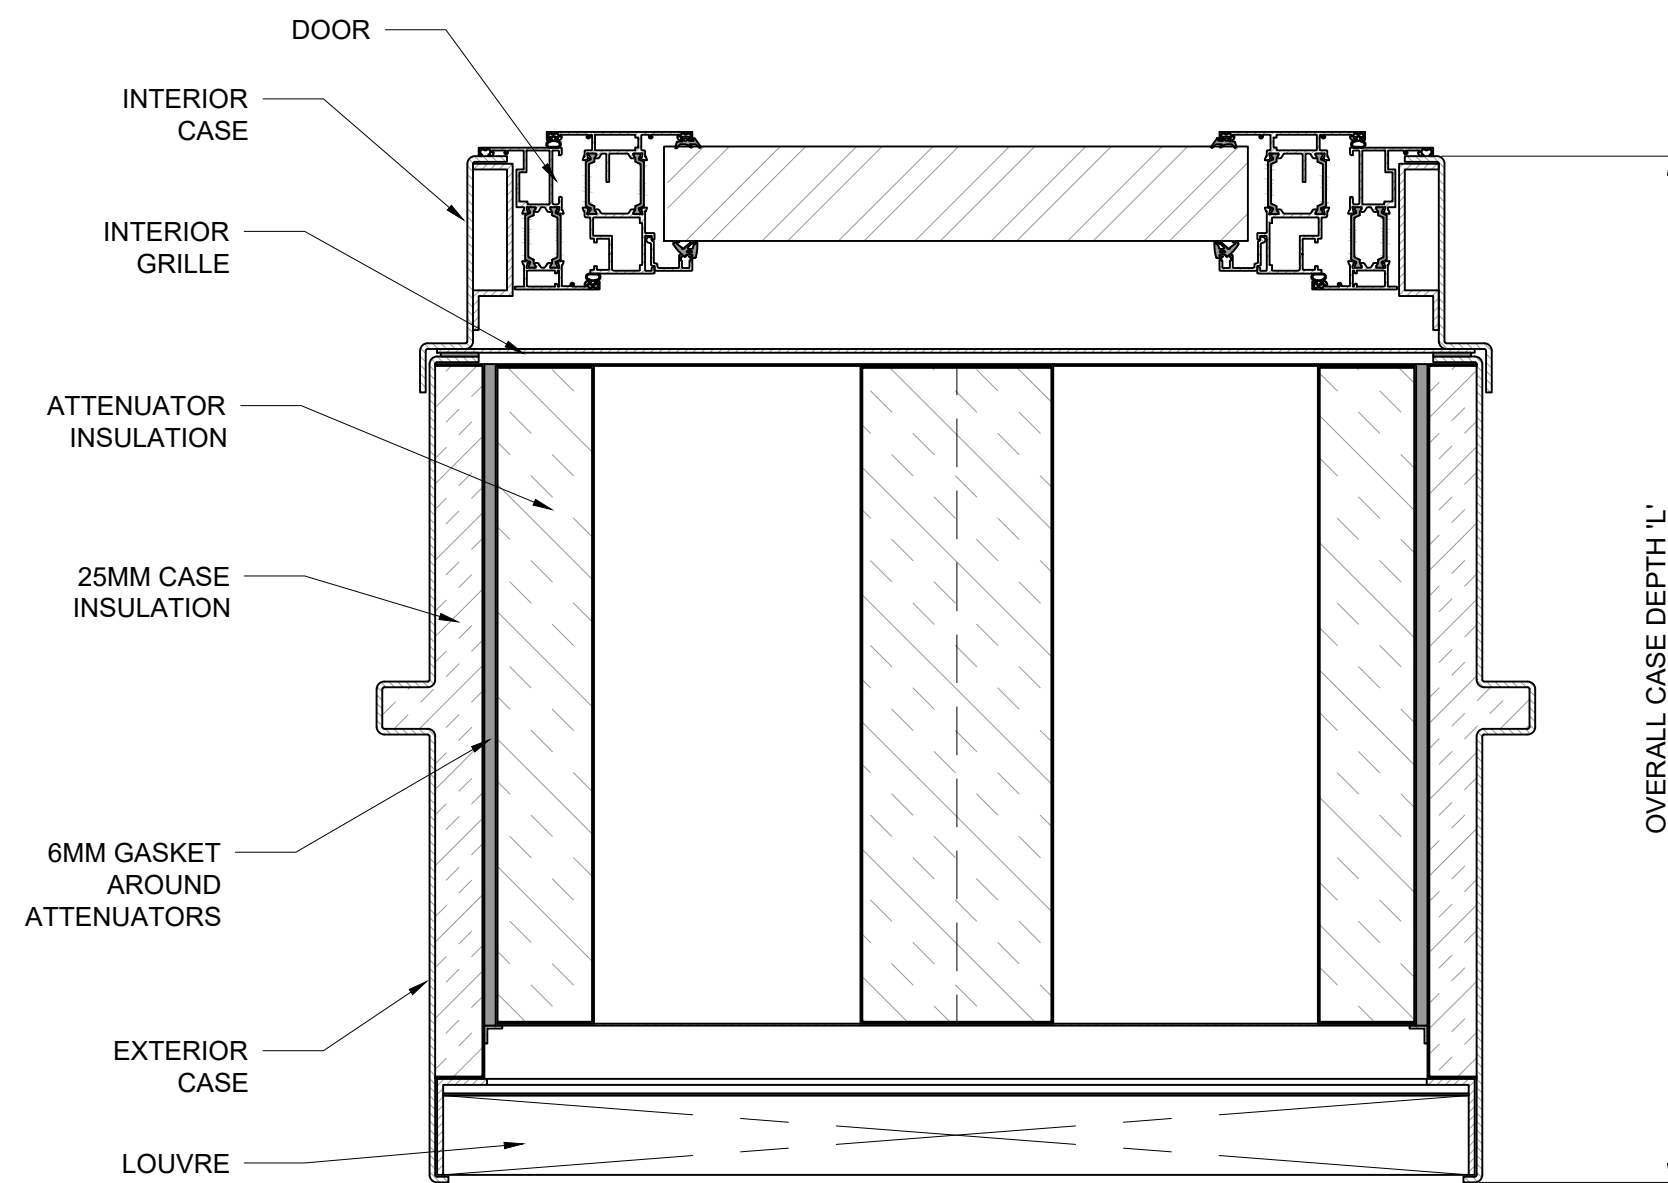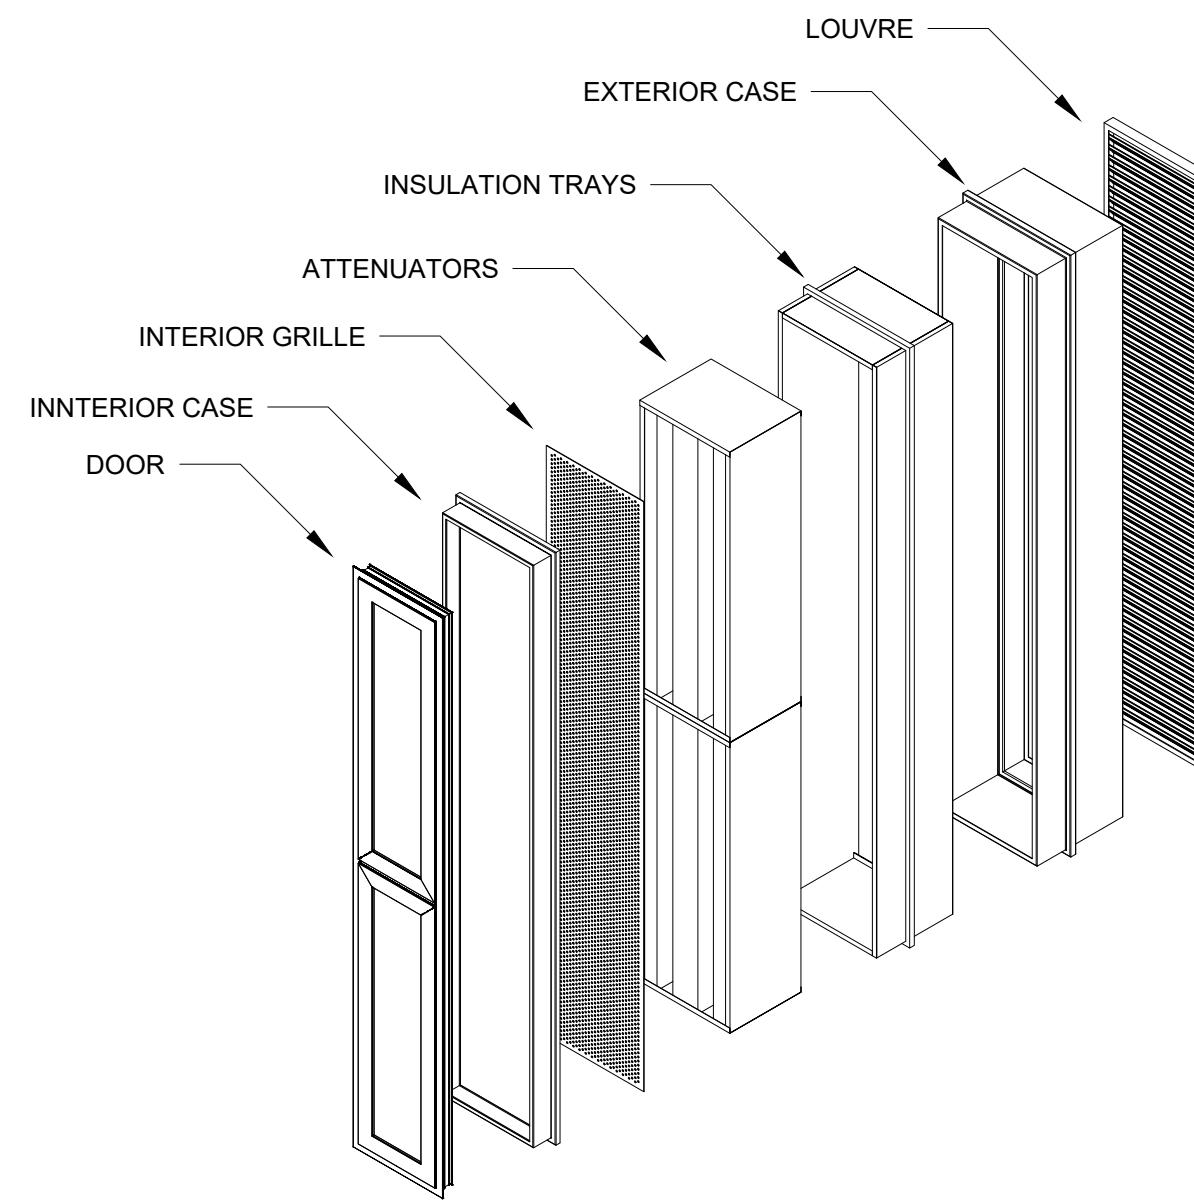

SECTION B-B (1:4)

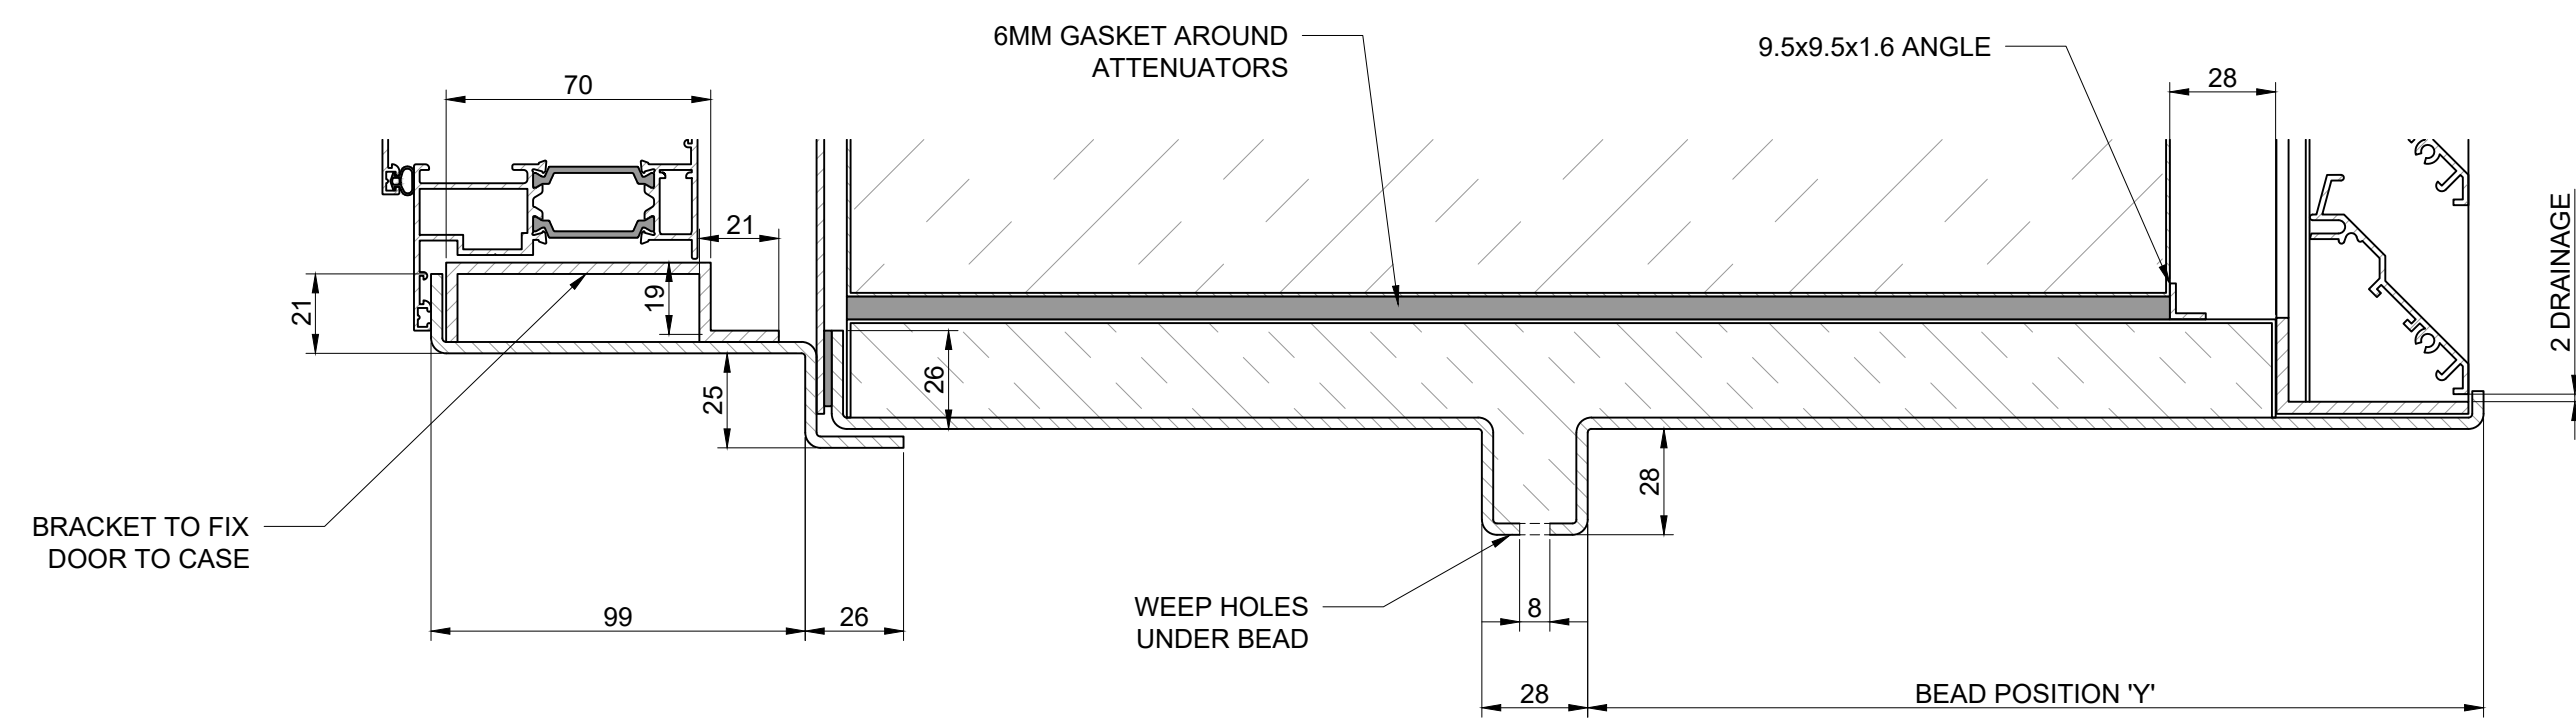

DETAIL C (1:2)

| REFERENCE | QUANTITY | OVERBEAD |       | LOUVRE     |            | INTERIOR CASE |            | EXTERIOR CASE |            | DOOR        |             | OVERALL DEPTH | ATTENUATOR DEPTH | BEAD POSITION |
|-----------|----------|----------|-------|------------|------------|---------------|------------|---------------|------------|-------------|-------------|---------------|------------------|---------------|
|           |          | ('W')    | ('H') | ('W' - 64) | ('H' - 64) | ('W' - 46)    | ('H' - 46) | ('W' - 56)    | ('H' - 56) | ('W' - 108) | ('H' - 108) | ('L')         | ('X')            | ('Y')         |
|           |          |          |       |            |            |               |            |               |            |             |             |               |                  |               |
NOTES:  
CASE MANUFACTURED FROM 3MM ALUMINIUM.  
LOUVRE MANUFACTURED IN ALUMINIUM.  
ATTENUATOR INSULATION 50mm THICK.

|   |                  |                  |    |    |
|---|------------------|------------------|----|----|
| RV   | DATE             | DESCRIPTION      | DR | EN |
| STATUS: <b>FOR APPROVAL</b>   |                  |                  |    |    |
|   |                  | <b>A1</b>        |    |    |
| <b>TEK LTD</b>   |                  |                  |    |    |
| 14 SEELEY'S ROAD<br>GREET<br>BIRMINGHAM, B11 2LQ<br>TEL: 0121 766 5005<br>FAX: 0121 766 5010<br>E-MAIL: SALES@TEK.LTD.UK                                                           |                  |                  |    |    |
| Copyright © 1999 TEK LTD. ALL RIGHTS RESERVED. THIS DOCUMENT IS THE PROPERTY OF TEK LTD. NO DISSEMINATION OF THIS DOCUMENT IS PERMITTED WITHOUT THE WRITTEN PERMISSION OF TEK LTD. |                  |                  |    |    |
| CLIENT: -   |                  |                  |    |    |
| PROJECT: -   |                  |                  |    |    |
| TITLE: <b>GENERAL ARRANGEMENT<br/>WALL ATTENUATOR UNIT</b>   |                  |                  |    |    |
| SCALE @ A1:<br><b>1:8</b>   | DATE:<br>-       | DR:<br><b>JO</b> |    |    |
| PROJECT NO:<br>-   | DRAWING NO:<br>- | ISSUE:<br>-      |    |    |