




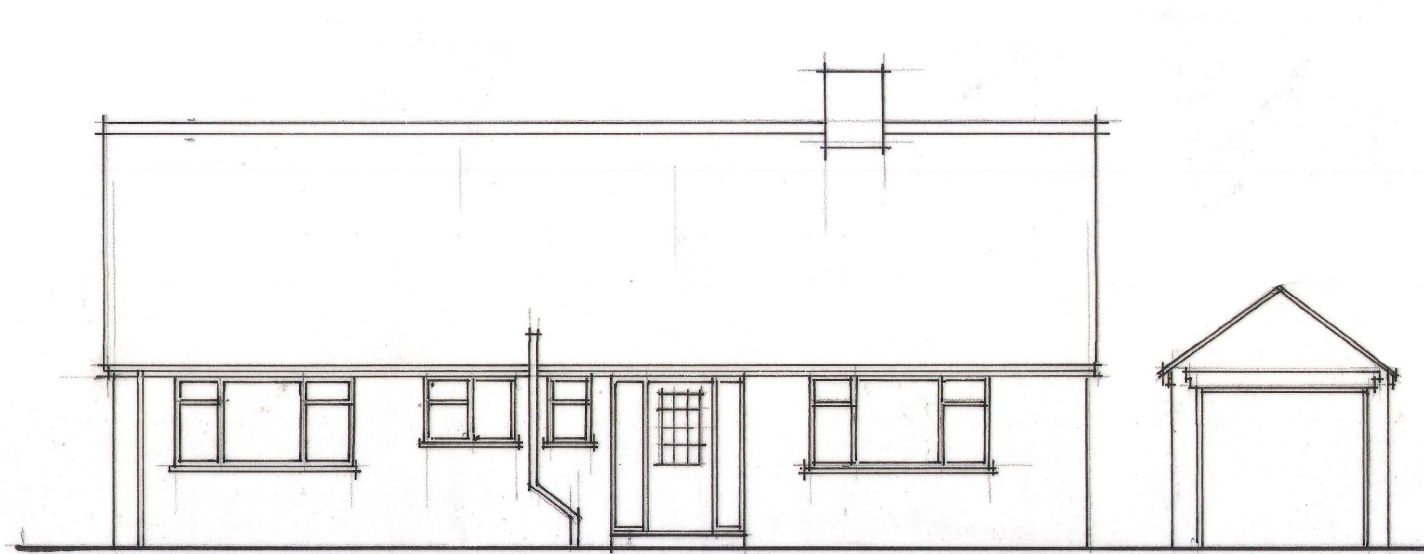


front (west)

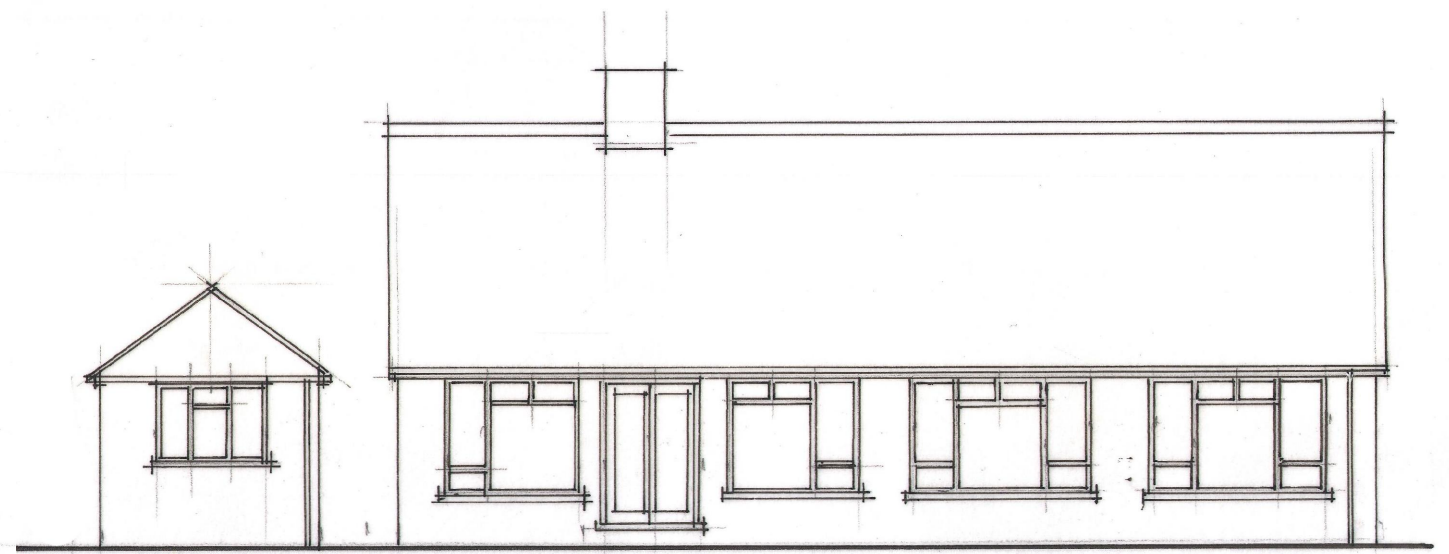

rear (east)

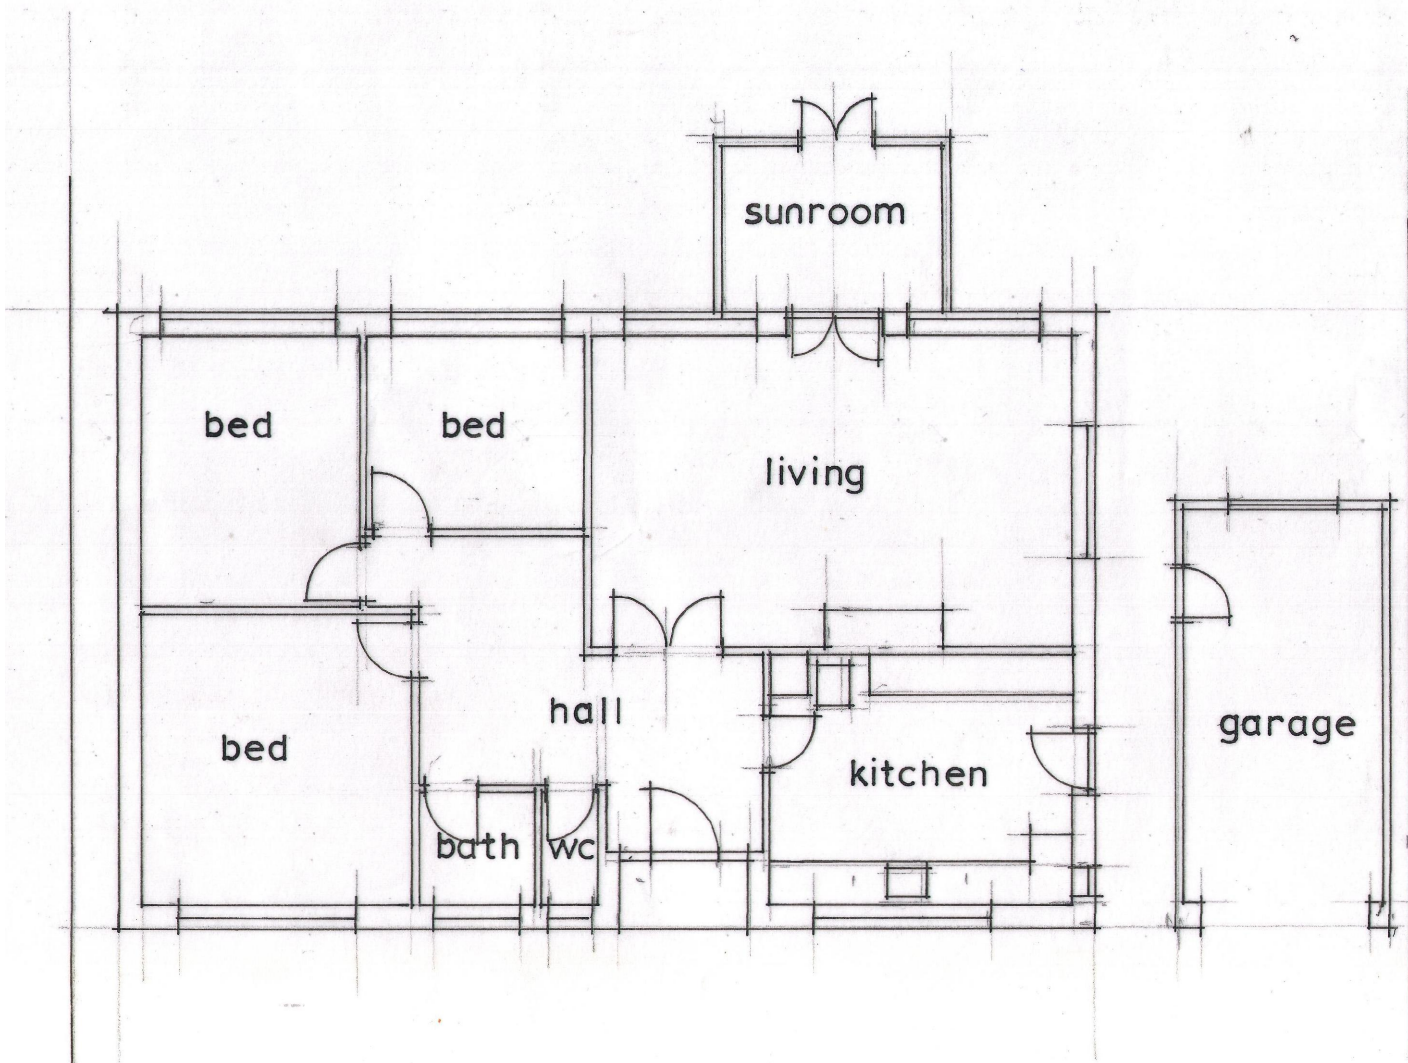


existing floor plan

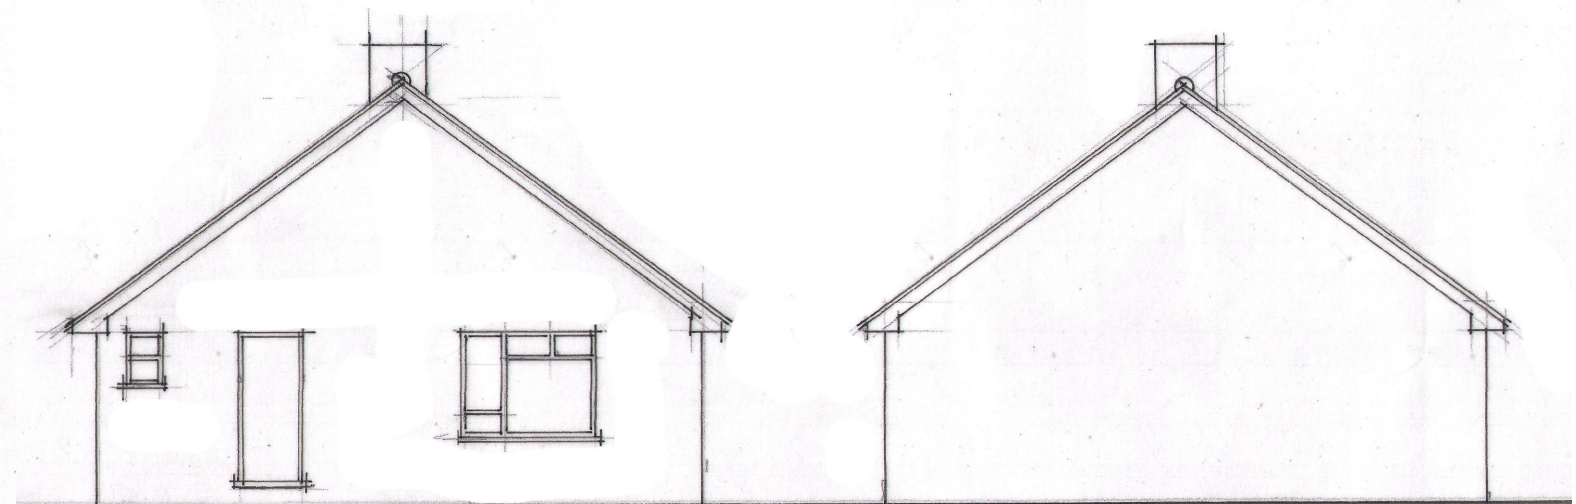

side (south)

side (north)

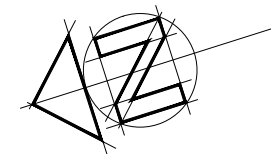

REV	COMMENTS	DATE

stl **SHAUN TANNER**
ARCHITECTURE & PLANNING
www.stlarchitecture.co.uk studio@stlarchitecture.co.uk 0118 989 0808

CLIENT Carney Construction Ltd
PROJECT Meadow View
Blagrove Lane, Caversham, RG4 7DX
DRAWING Existing Floor Plan and Elevations

STATUS Survey **DATE** Nov 2021
SCALE 1:100 **DRAWN** ST **CHECKED** NO 3806/101 **REV** A

THIS DRAWING MUST NOT BE SCALED UNLESS ISSUED FOR PLANNING PURPOSES. ALL DIMENSIONS ARE TO BE VERIFIED PRIOR TO SETTING OUT, COMMENCING WORK, OR PRODUCTION OF FABRICATION DRAWINGS. REPORT ANY DISCREPANCIES TO THE SUPERVISING OFFICER IMMEDIATELY. ©