





0 1 2m
SCALE 1:50

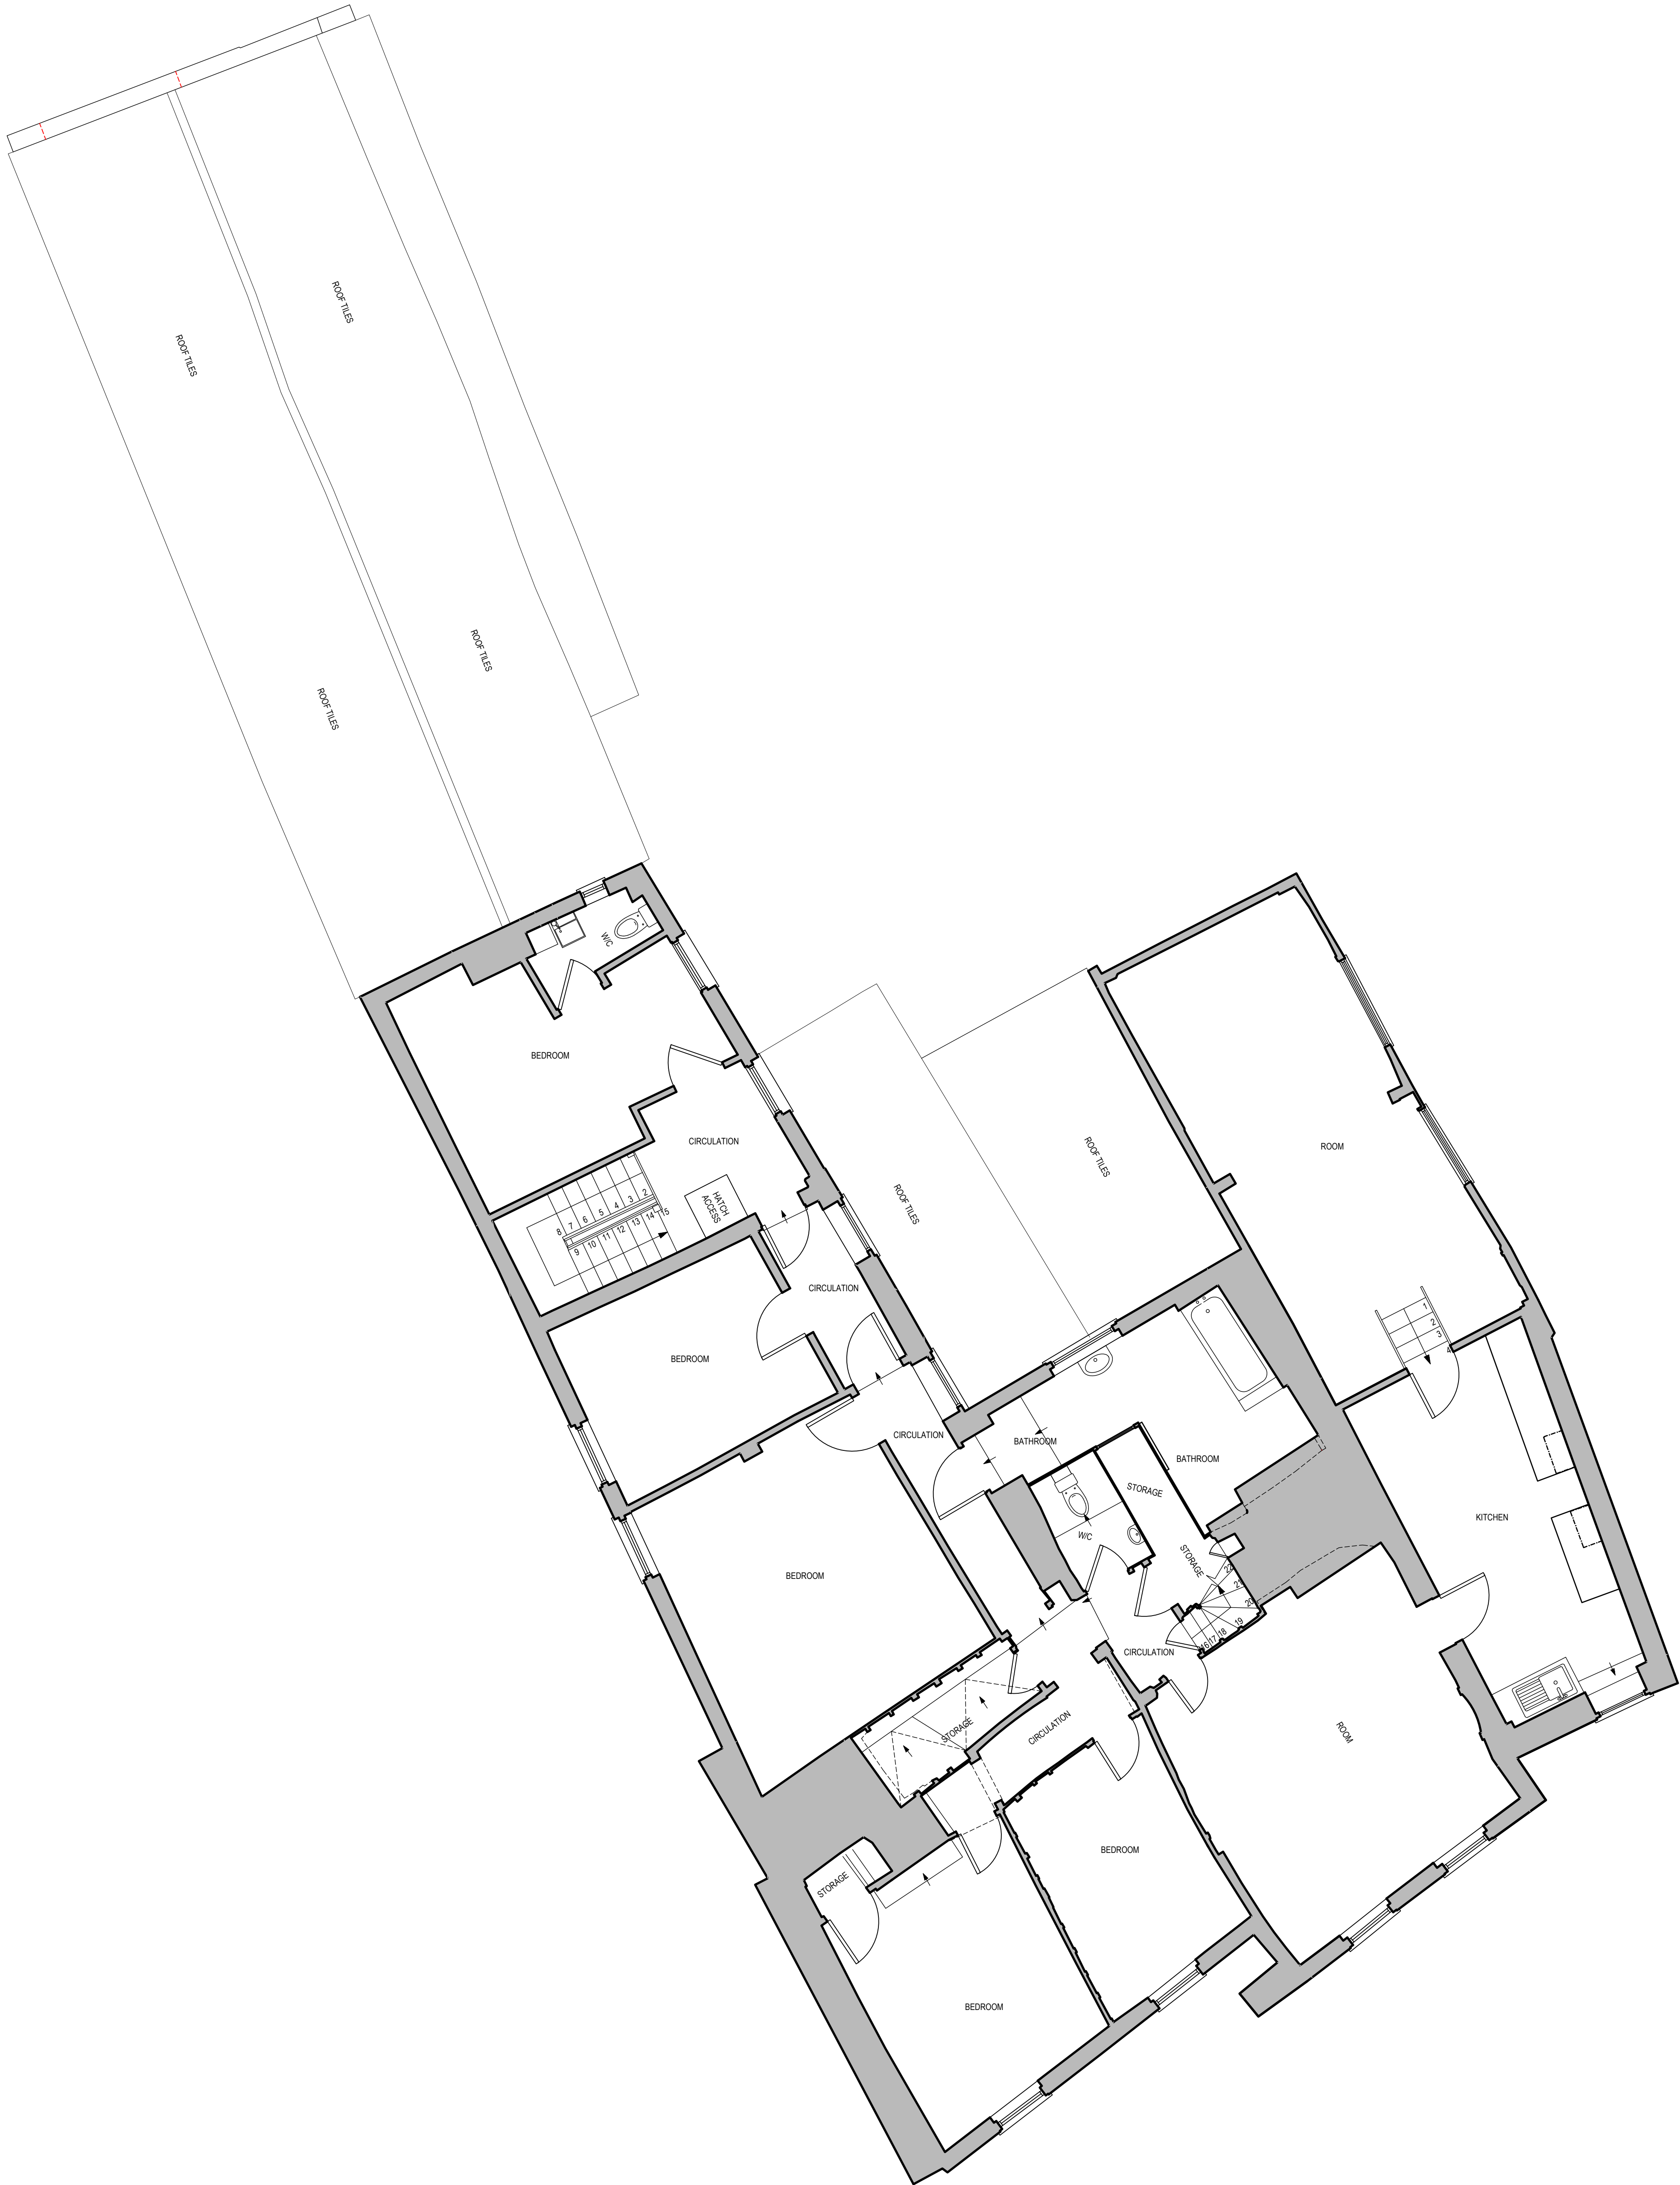

design

 

Client	Brasserie Bar Co
Project	The Sun Inn City Centre 16 Castle St Reading RG1 7RD

Drawing Title	Existing First Floor Plan
Status	Planning
Drawn By	

Drawing No	22.123.BB.G101
Rev.	
Scale	1:50 @ A1
All dimensions to be checked on site. Any discrepancies between this drawing and other information is to be referred to the practice. This drawing is copyright.	