
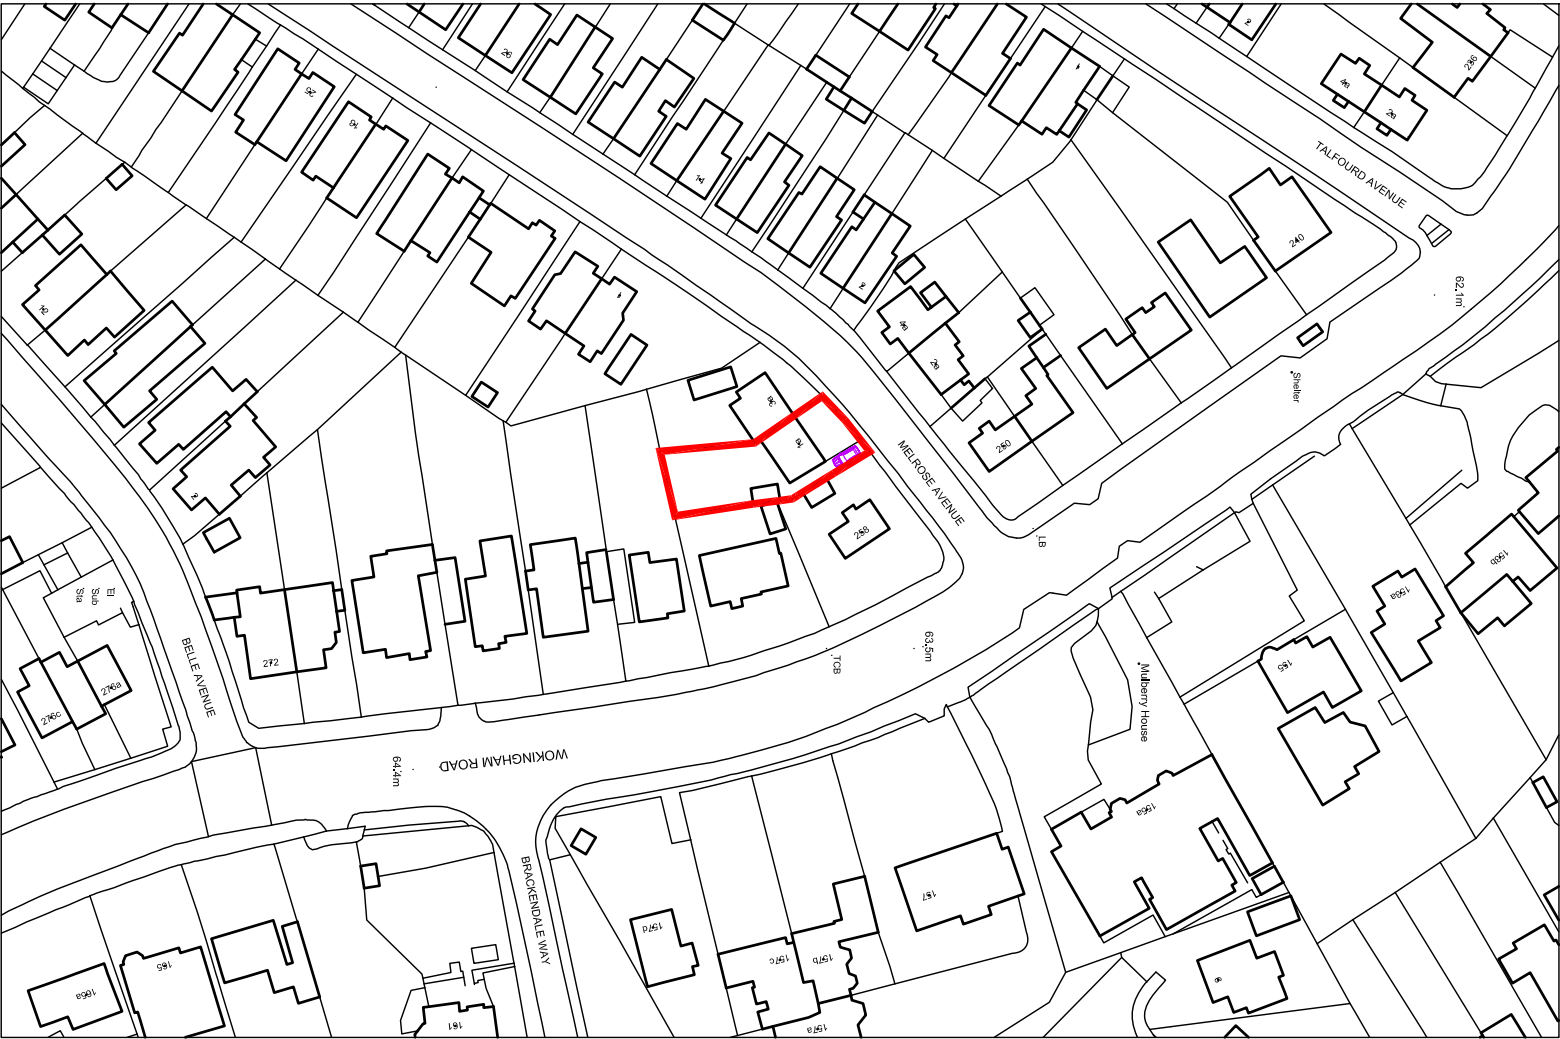


Location Plan scale 1:1250

Rev	Item
—	—

 

Date
—

Giffillan Studios

Project
Works to 1a Melrose Avenue, Reading
for Mr and Mrs Lapworth

Drawing Title
Location and Site Plans

Date	Scale	Drawn by	Check by
08/05/2023	as noted@A3	AH	
Project No	Drawing No	Revision	
	01	—	