


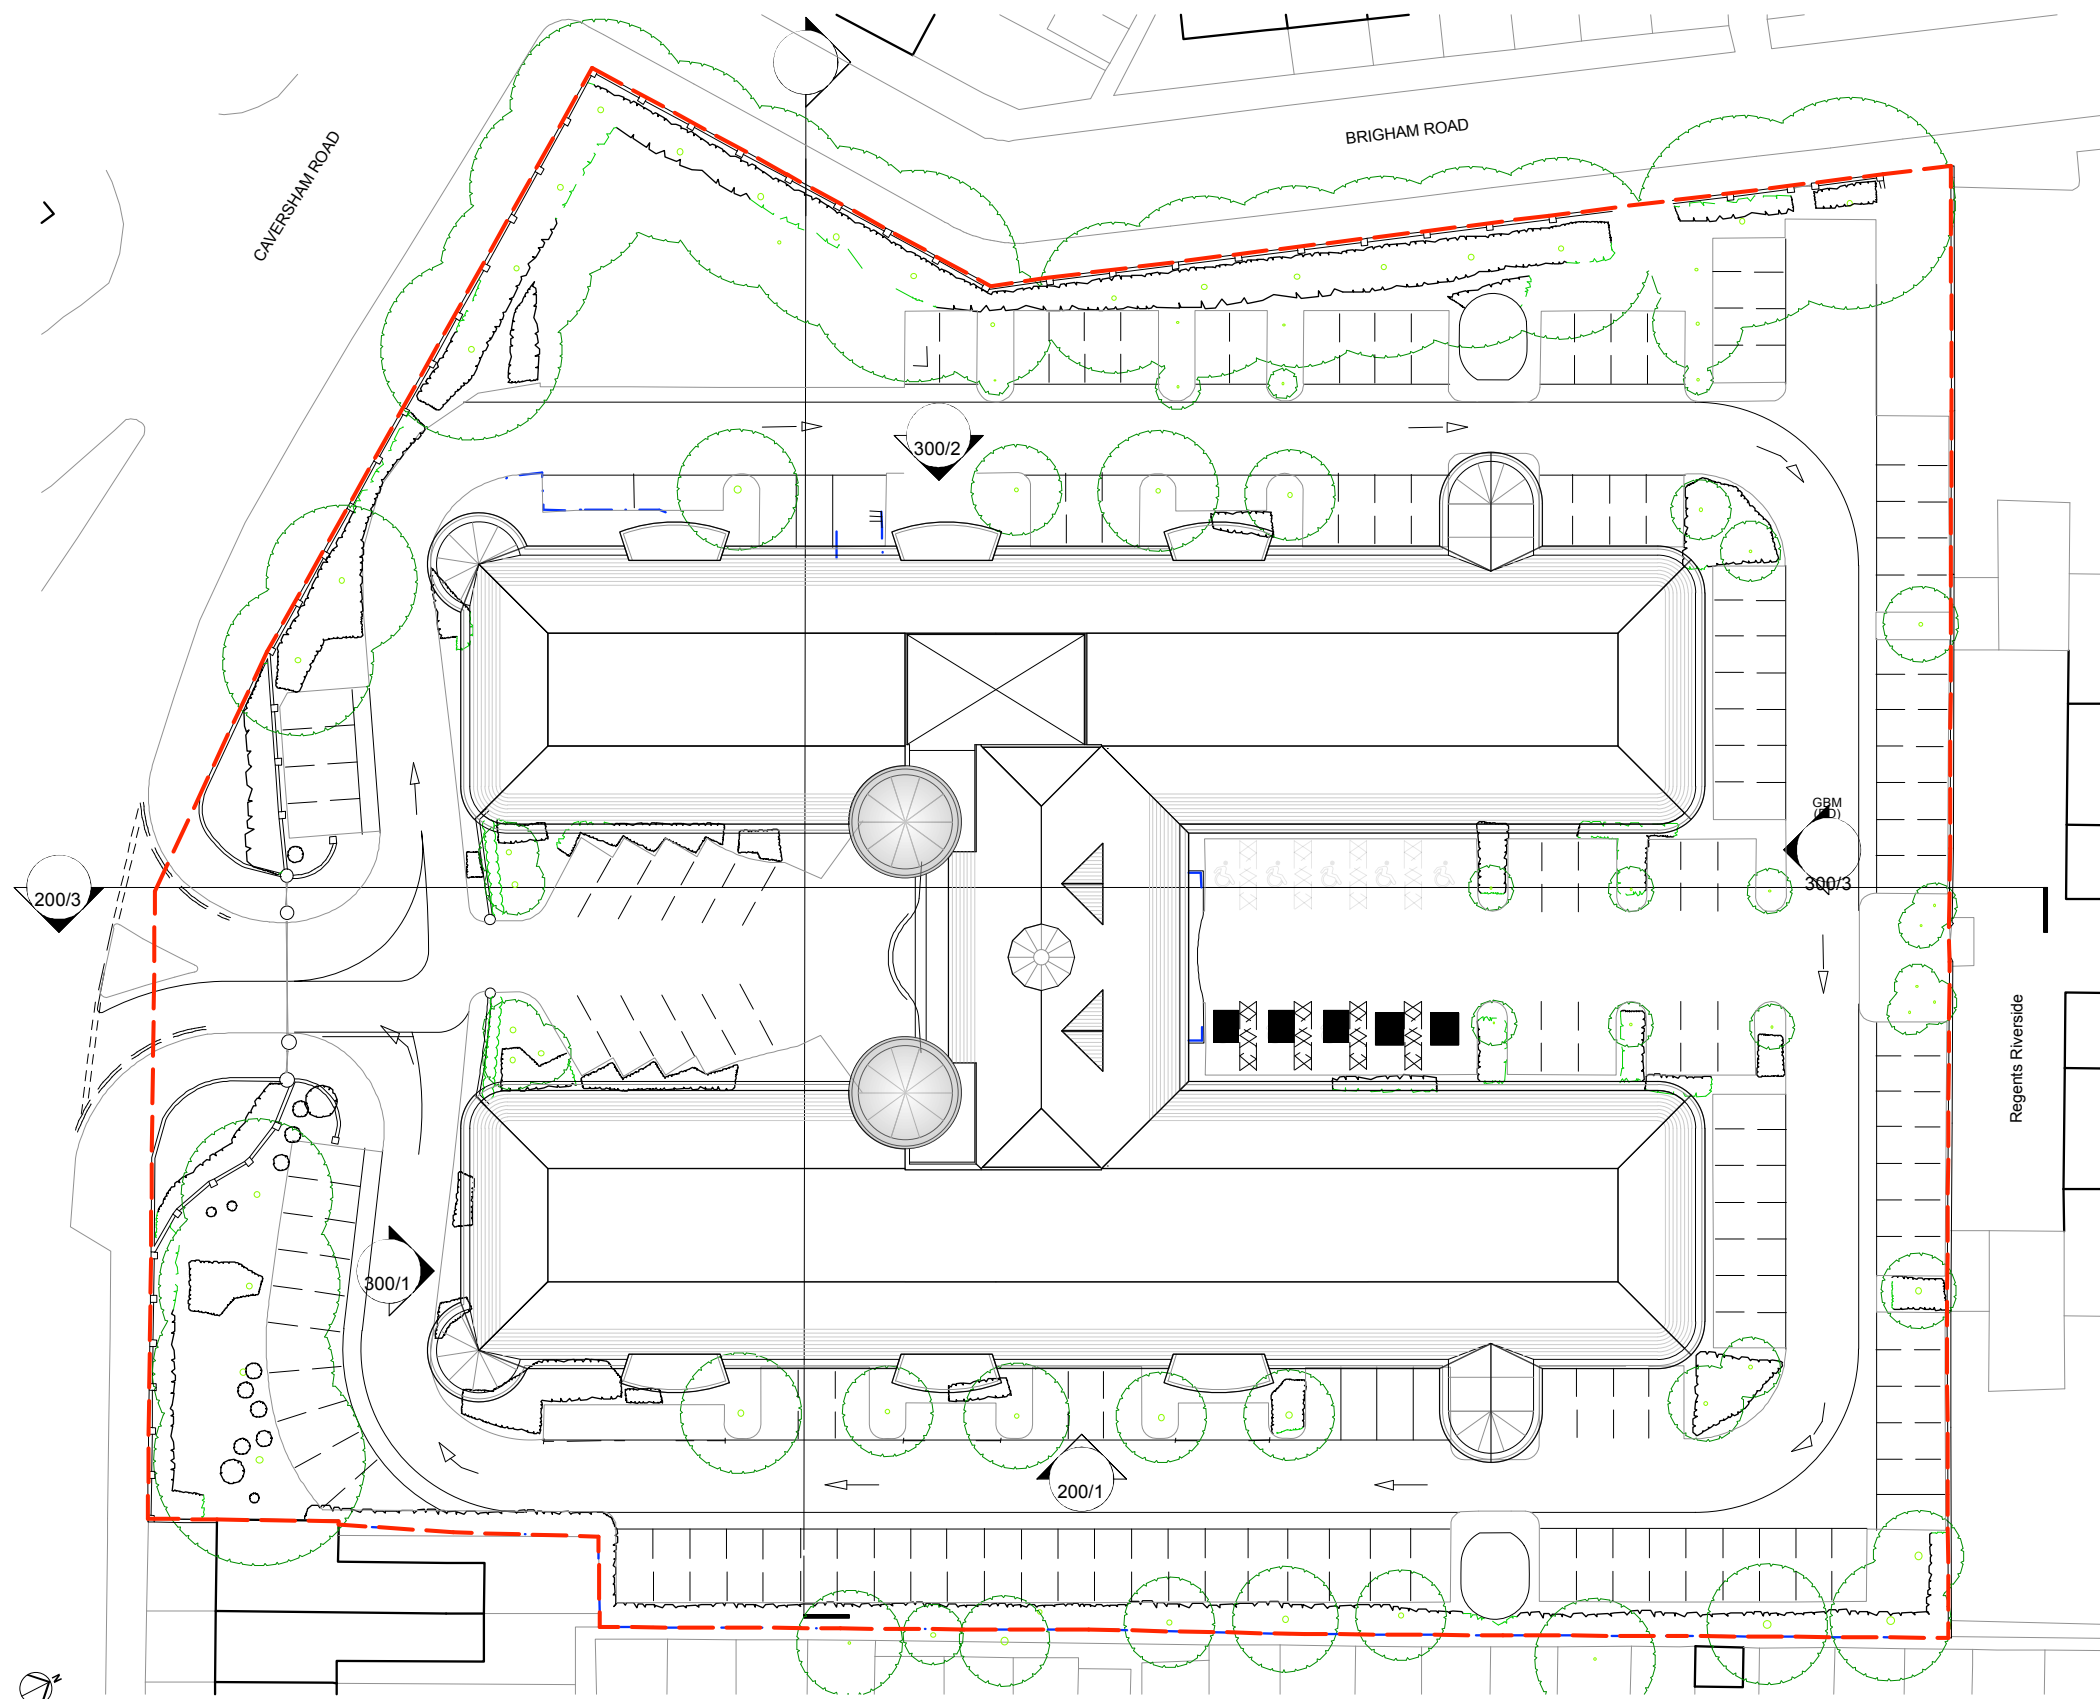

KEY

OSmap background used under licence. Ordnance Survey, (c) Crown Copyright 2019. All rights reserved

Redline property line as shown on HM Land Registry sheet SU271745W, title no BK73390



Exterior of building not altered, outline on plan as per survey

Landscape not altered, layout shown as per topographical survey

UNIT KEY

- 1 Bedroom flat
- 2 Bedroom flat
- 3 Bedroom flat

*Refer to Area Schedule for full breakdown

 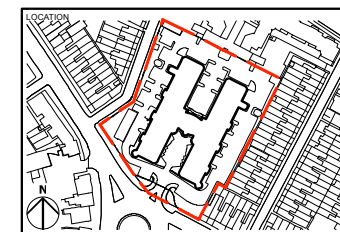

07.03	-	First issue		VP	
DATE:	REVISION:	REVISION COMMENTS:		AUTHOR:	CHECKED:

GREAT BRIGHAMS MEAD

DRAWING NAME: PROPOSED ROOF PLAN

PROJECT NO: P1048 DRAWING NO: SK05 REVISION: 03.2022 SCALE @ SIZE: 1:500 @ A3 1:250 @ A1

START DATE: 03.2022 FIRST AUTHOR: VP

PEEK | Architecture + Design Ltd

Address: 12-13 Poland Street, London, W1F 8QB
Web: www.peakarchitecture.co.uk | Email: georgina@peakarchitecture.co.uk | Tel: 0207 734 3094