


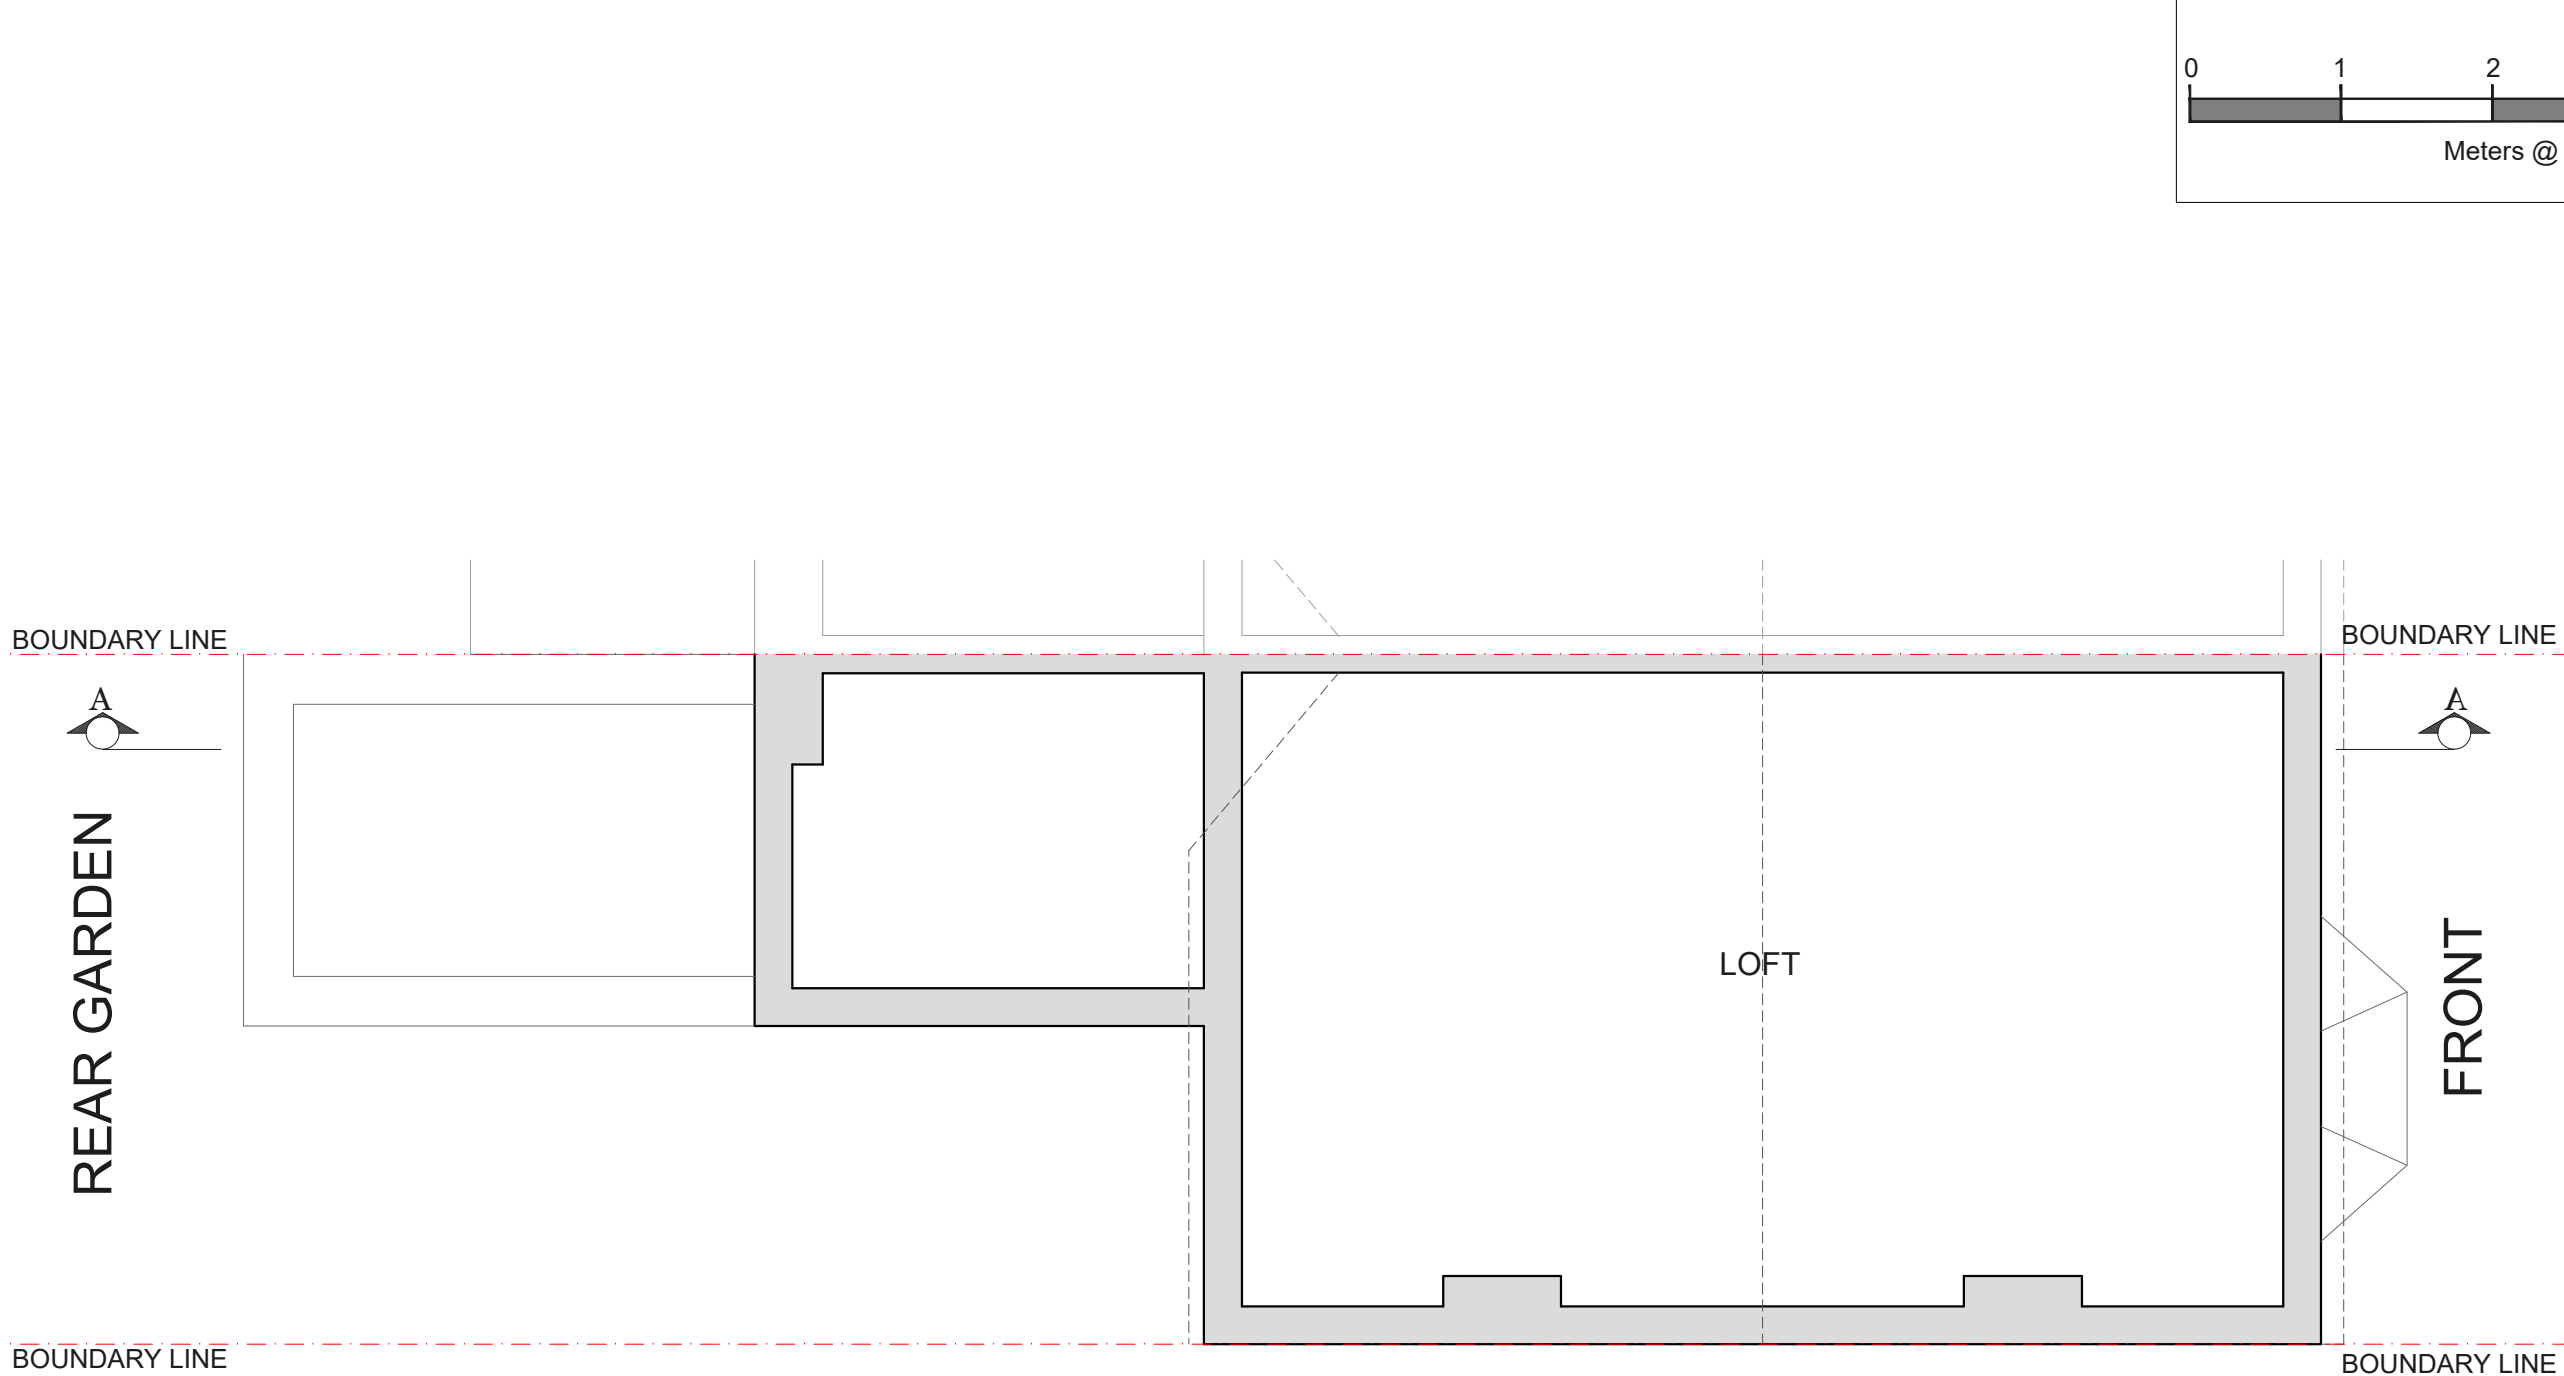

EXISTING LOFT FLOOR PLAN
SCALE 1:50

012345

Meters @ 1:50 @ A3

NOTES

REV	DATE	NOTES

CLIENT

MS NICHOLA BORAMAN

PROJECT

20 BELLE VUE ROAD,
READING, RG1 7TX

DRAWING TITLE

EXISTING LOFT
FLOOR PLAN

SCALE

1:50@A3

DATE

25-02-23

DRAWN

SM

DRAWING NO.

PP-03

REV.

LOFTPLAN DESIGNS LIMITED
1 Saturn House, Calleva Park
Aldermaston, Reading RG7 8HA
Telephone: (01256) 881041
Email: customerservices@loftplan.co.uk
www.loftplan.co.uk