



DEVELOPMENTS IN DESIGN LTD

WWW.DEVELOPMENTSINDESIGN.CO.UK
TEL.0118 9797484


ROOF TILES, RED INTERLOCKING TILE
BRICKWORK, RED MIX FACING BRICK
BRICK FEATURE OVER WINDOWS
ALL GUTTERING AND DOWNPIPES BLACK PLASTIC
WINDOWS WHITE UPVC
EXTERNAL TIMBER PAINTED BROWN

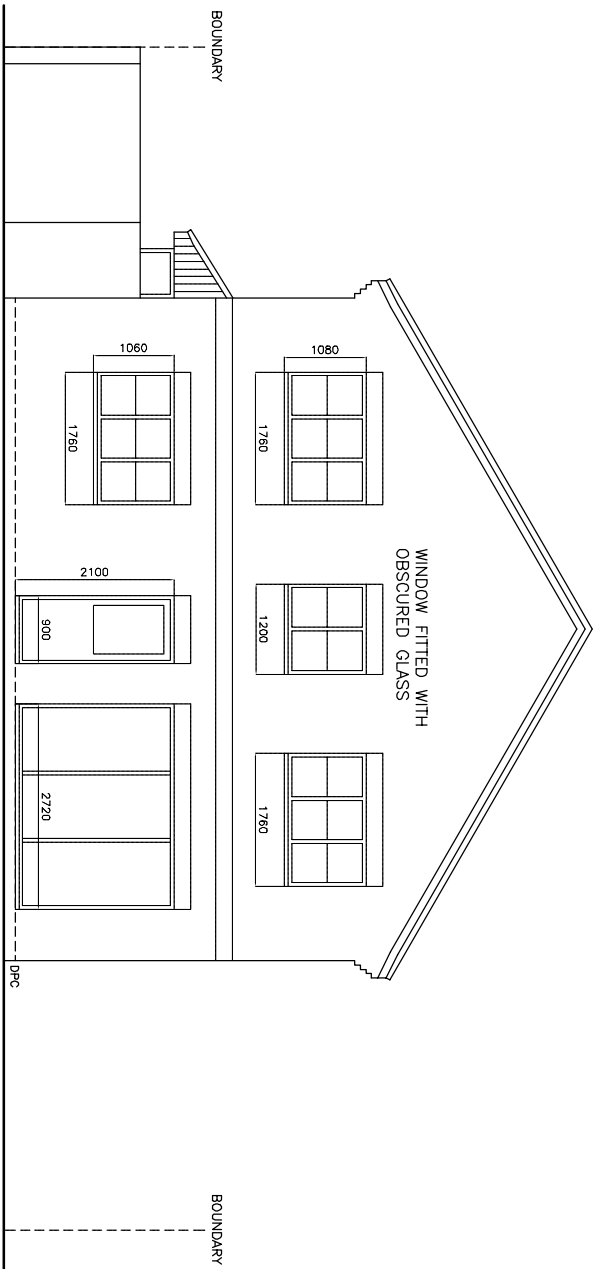

PROPOSED REAR ELEVATION

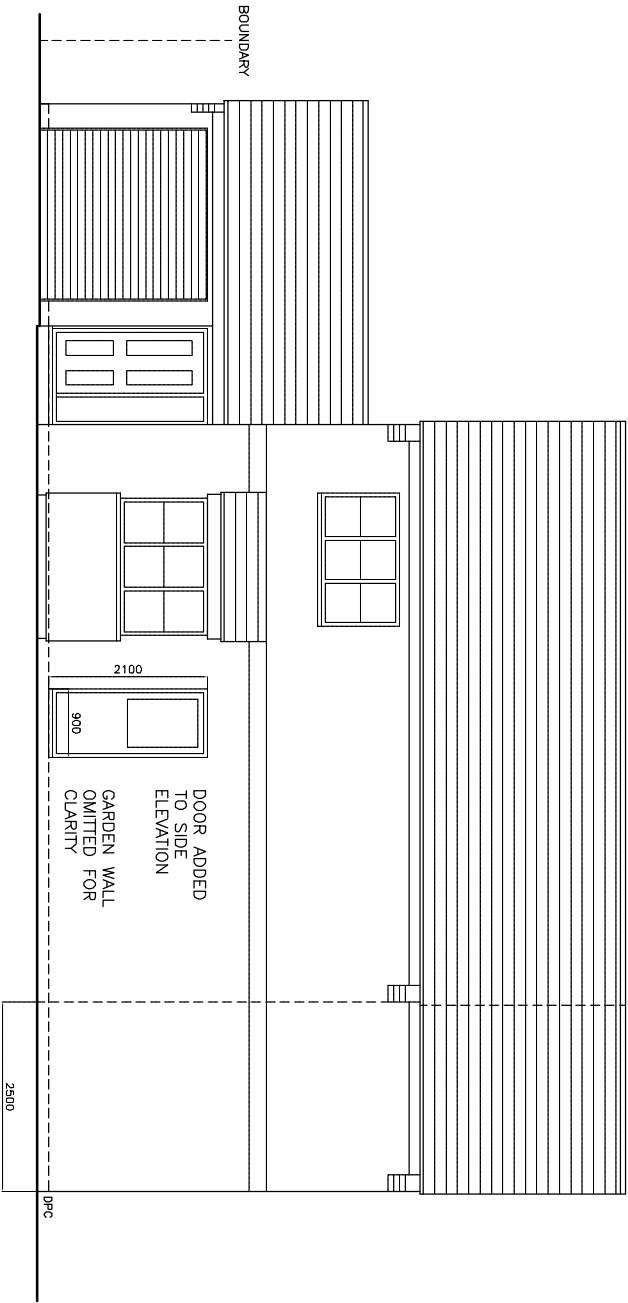


PROPOSED SIDE ELEVATION

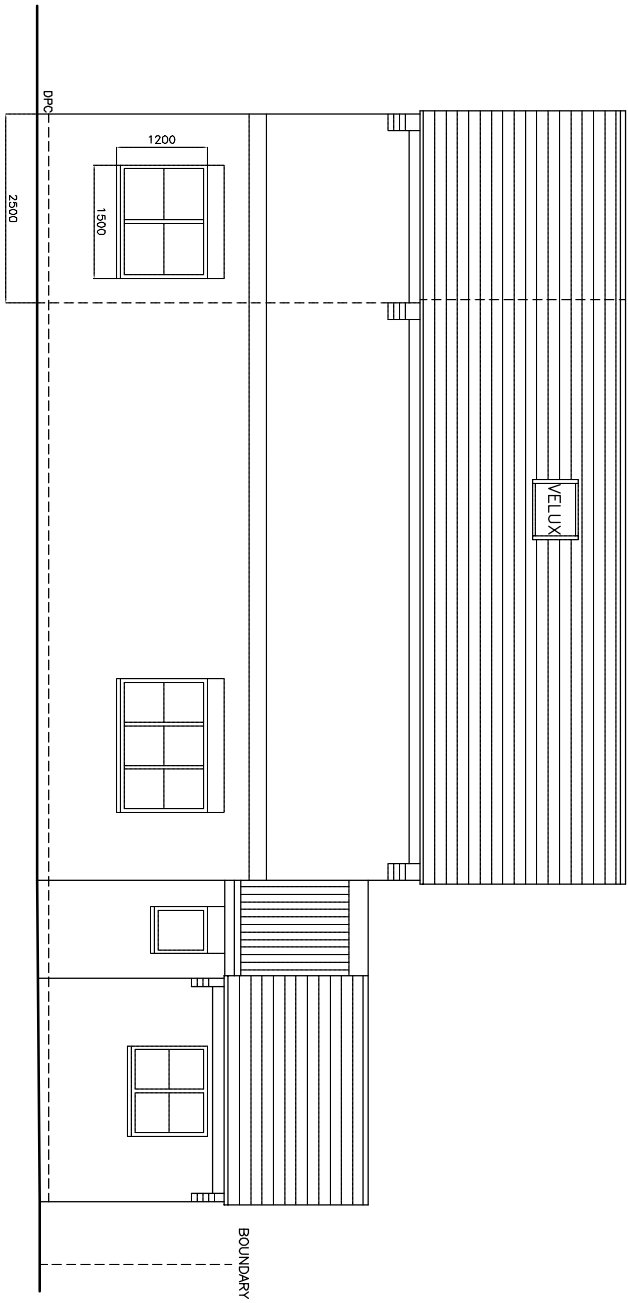

PROPOSED SIDE ELEVATION

PROPOSED REAR EXTENSION

 

DRAWING NO. FM.002A
DATE 18.4.23
SCALE 1:100

MR AND MRS FOREMAN

2 WINDRUSH COURT READING BERKS RG30 2NF