



ALL DIMENSIONS TO BE CHECKED ON SITE BEFORE ANY WORK COMMENCES
ANY DISCREPANCIES TO BE REPORTED TO THE SUPERVISING OFFICER.





REAR INTERNAL ELEVATION A

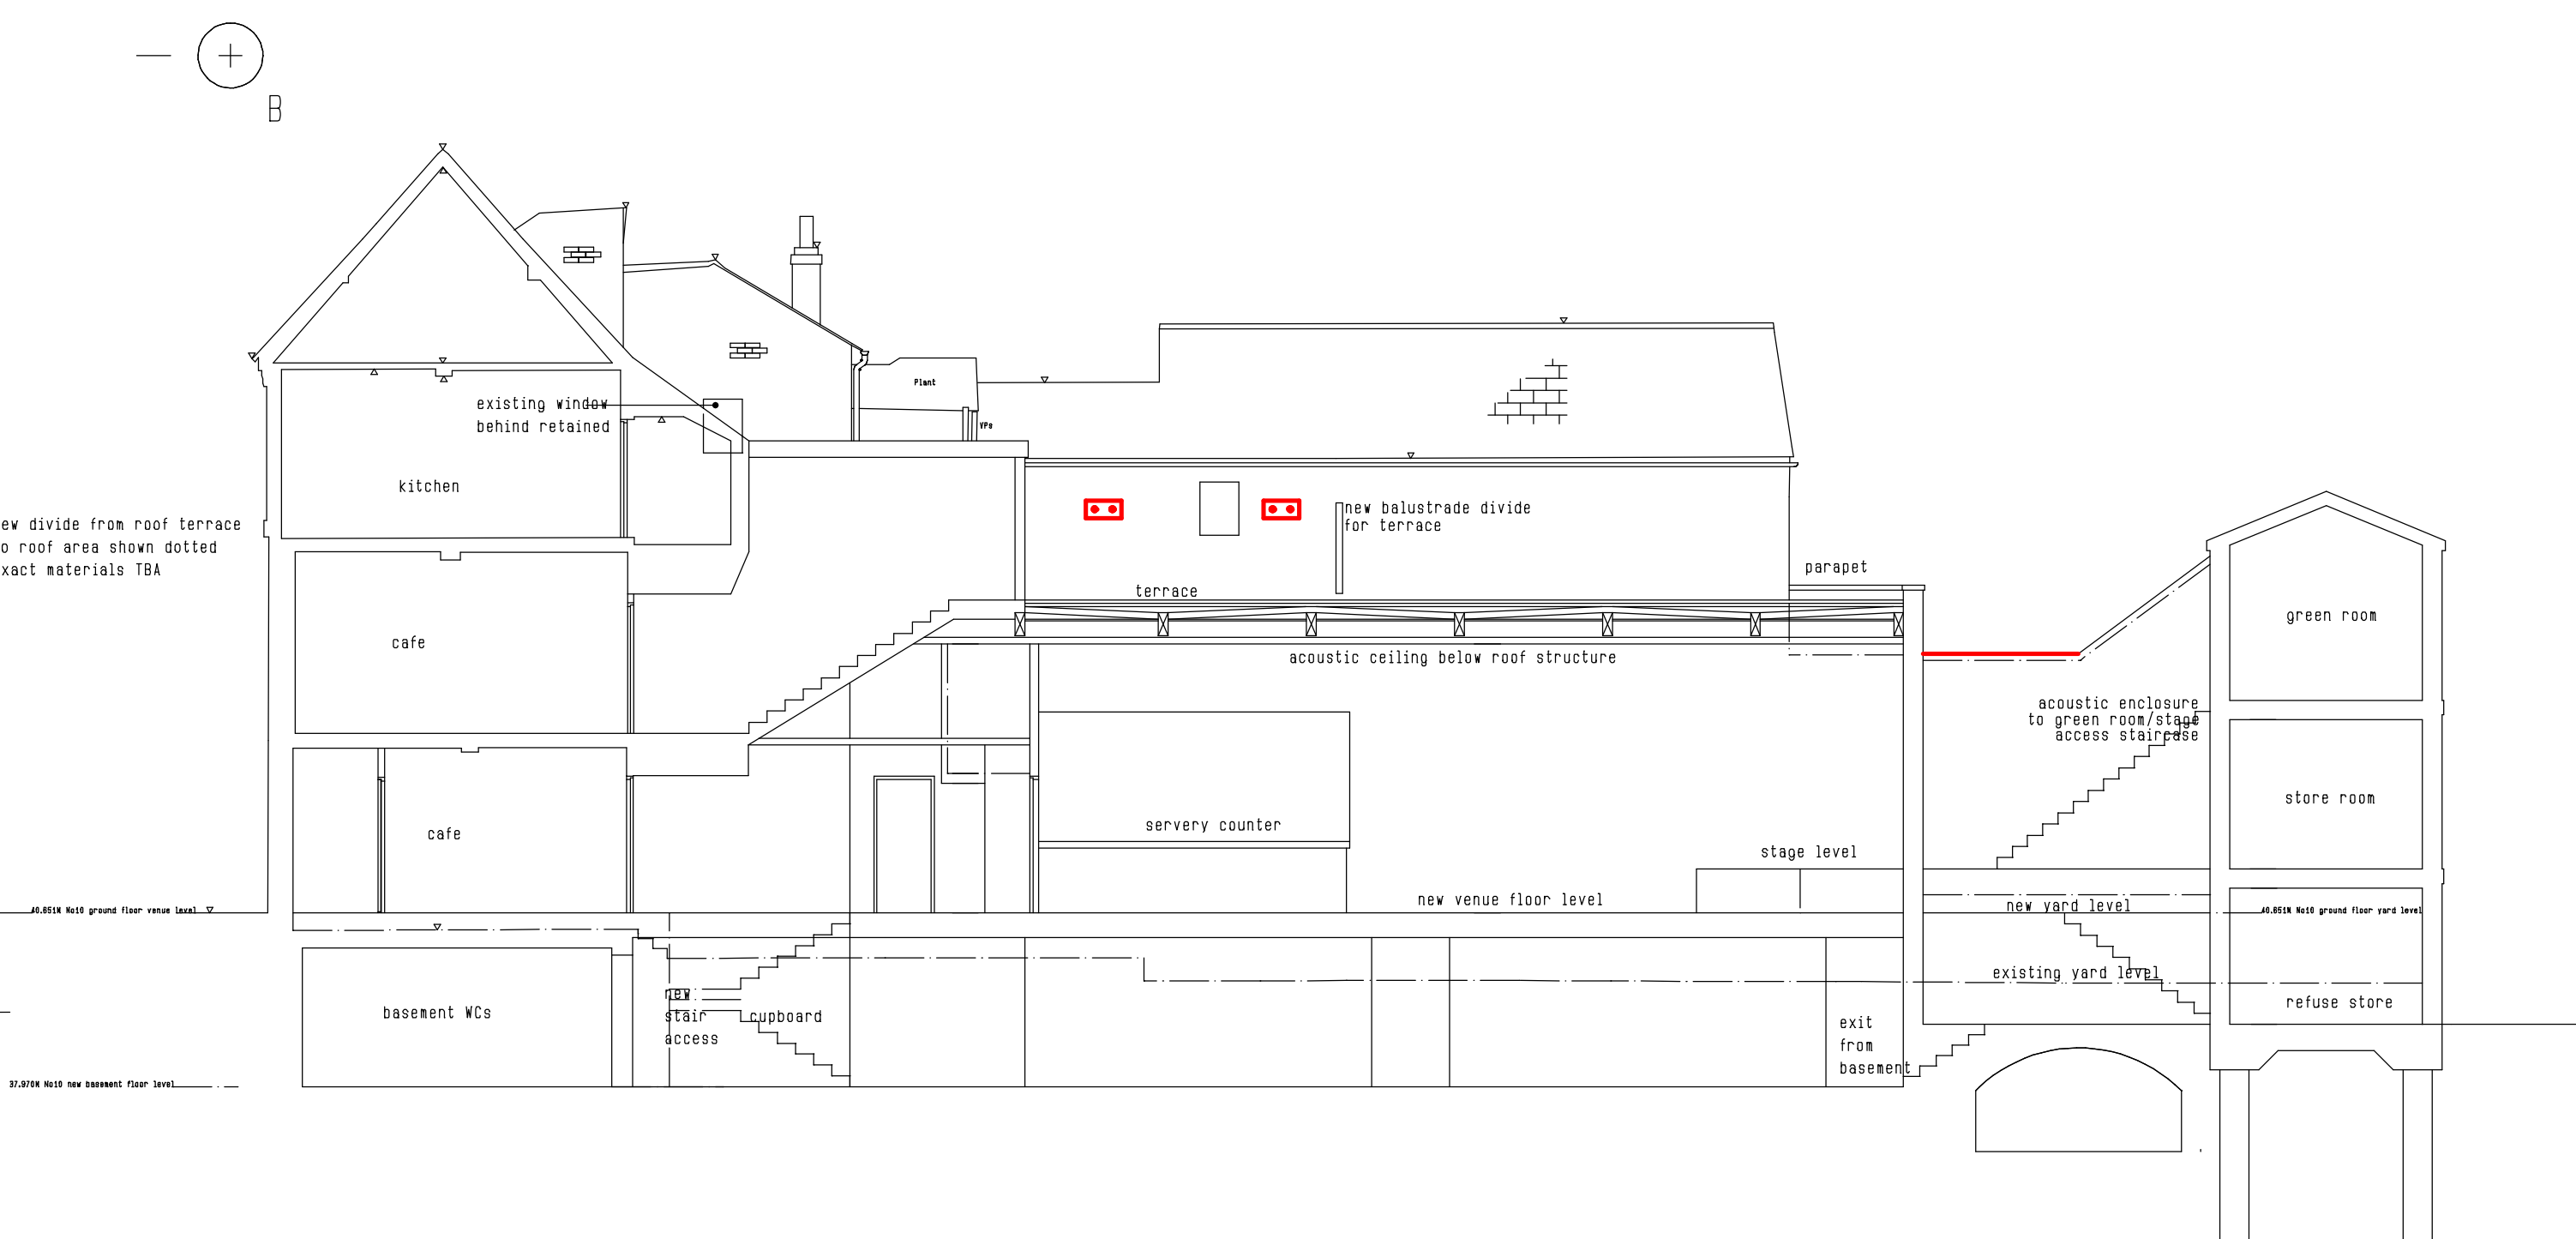


SECTION/ELEVATION B

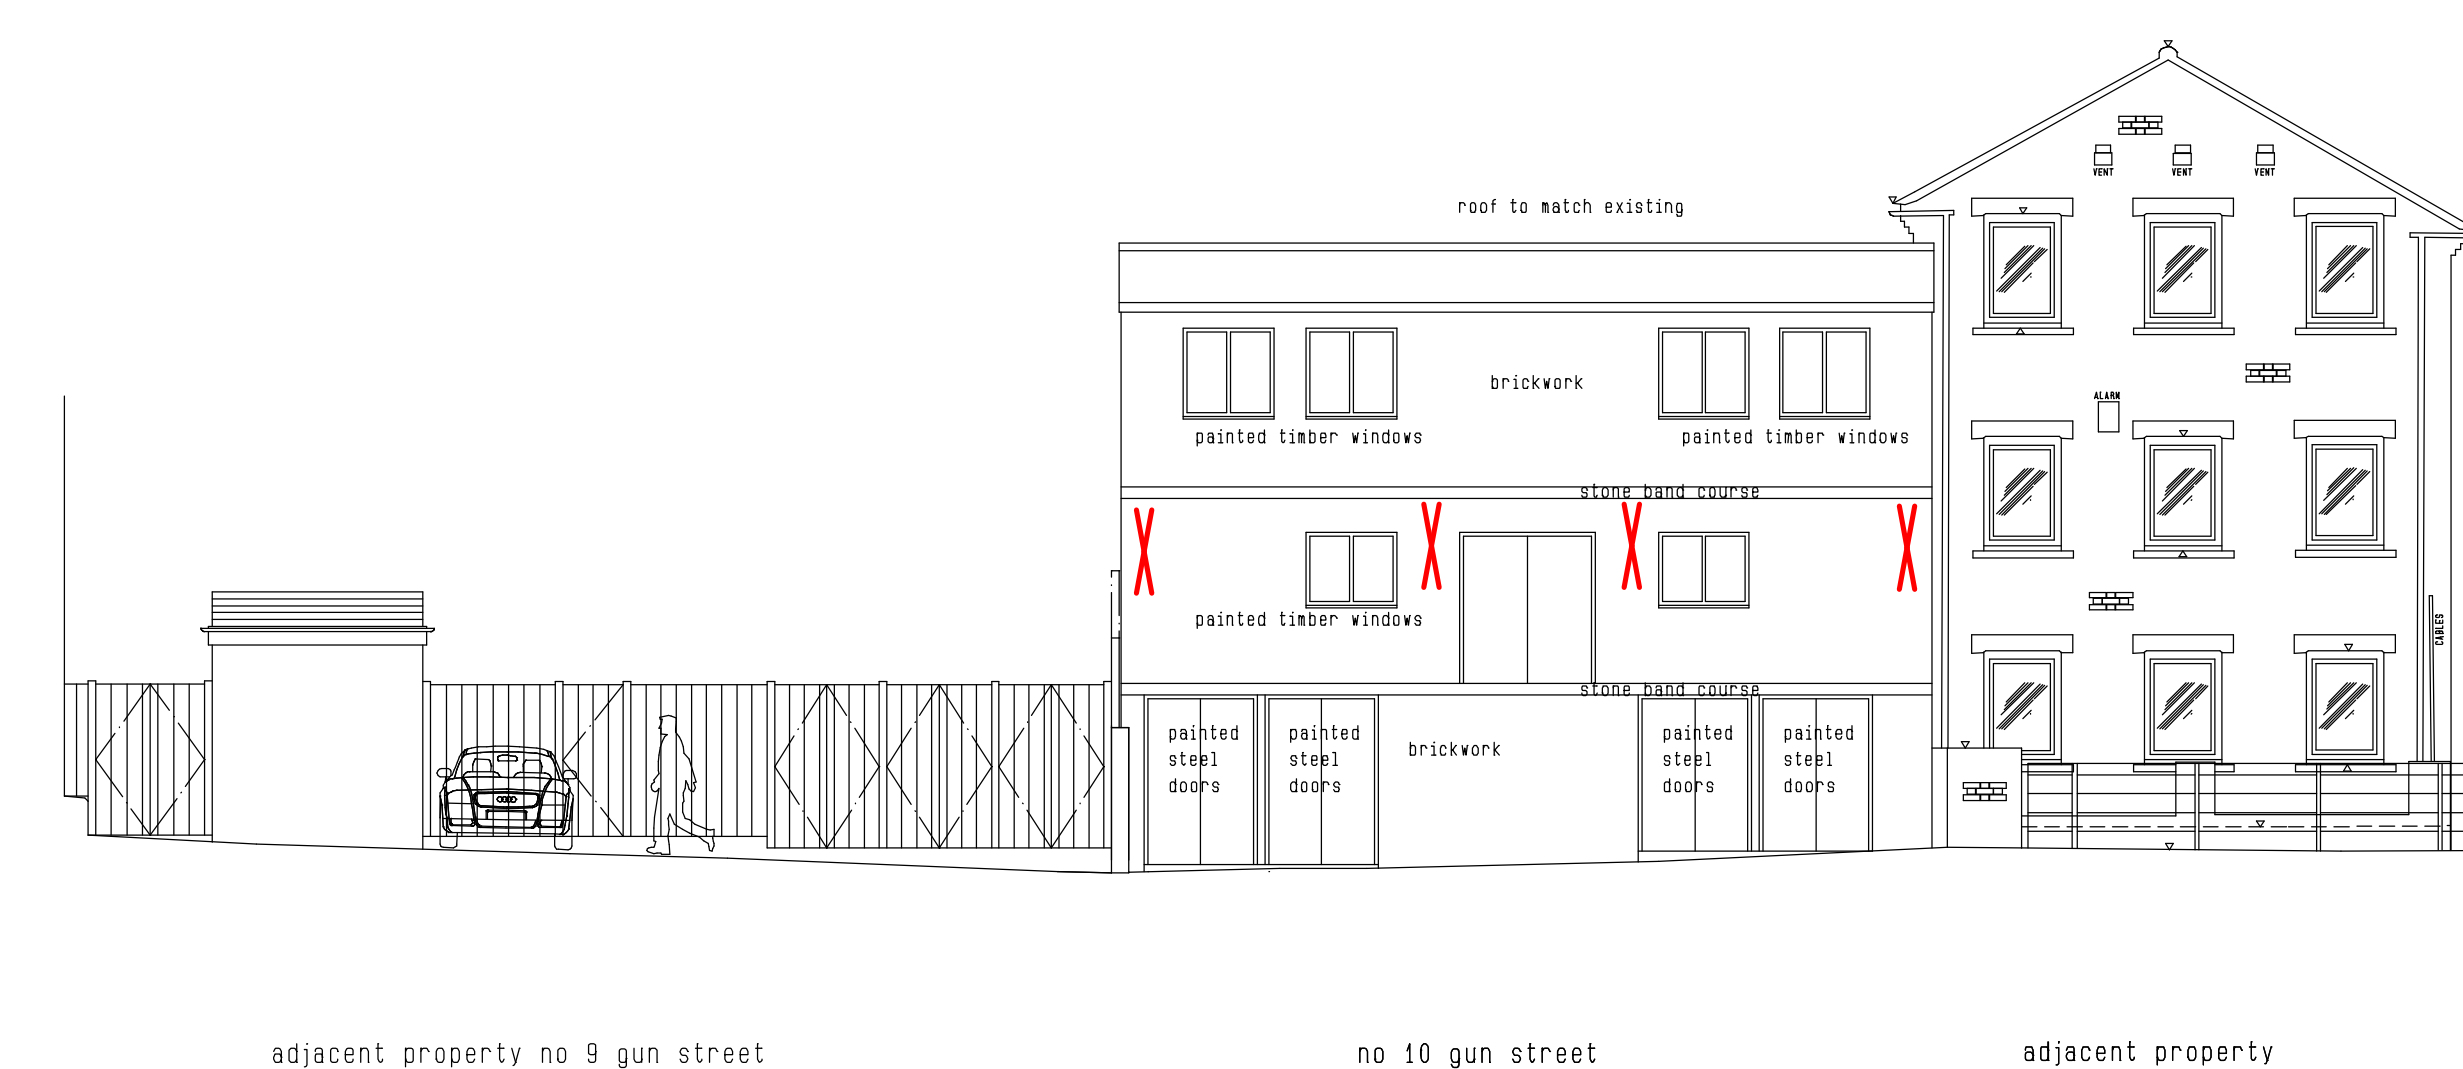


REAR ELEVATION C

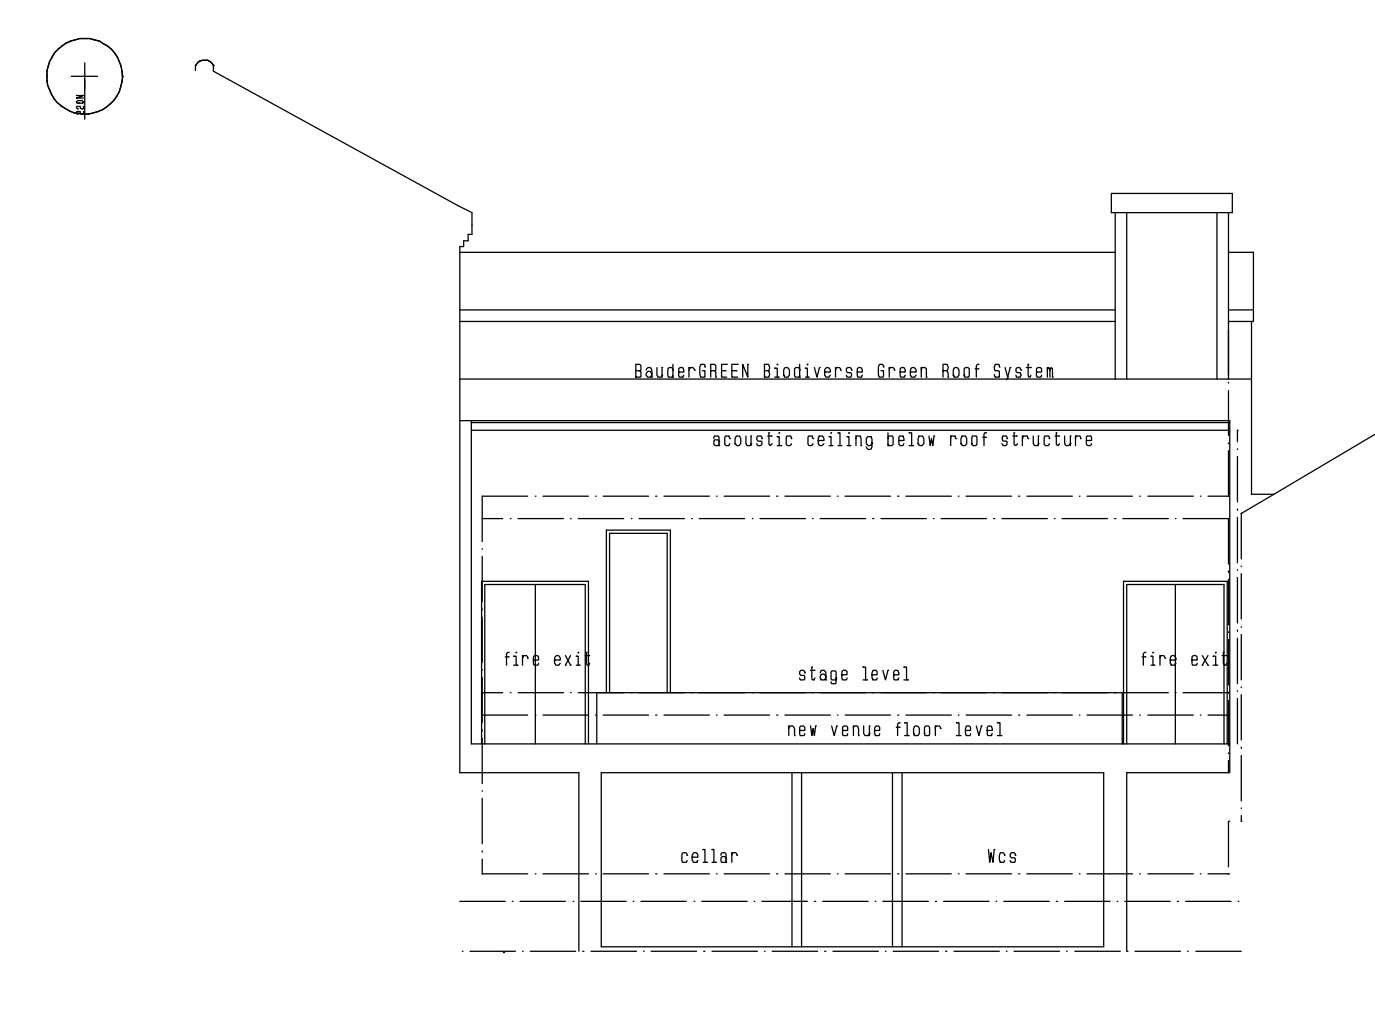 


INTERNAL ELEVATION D

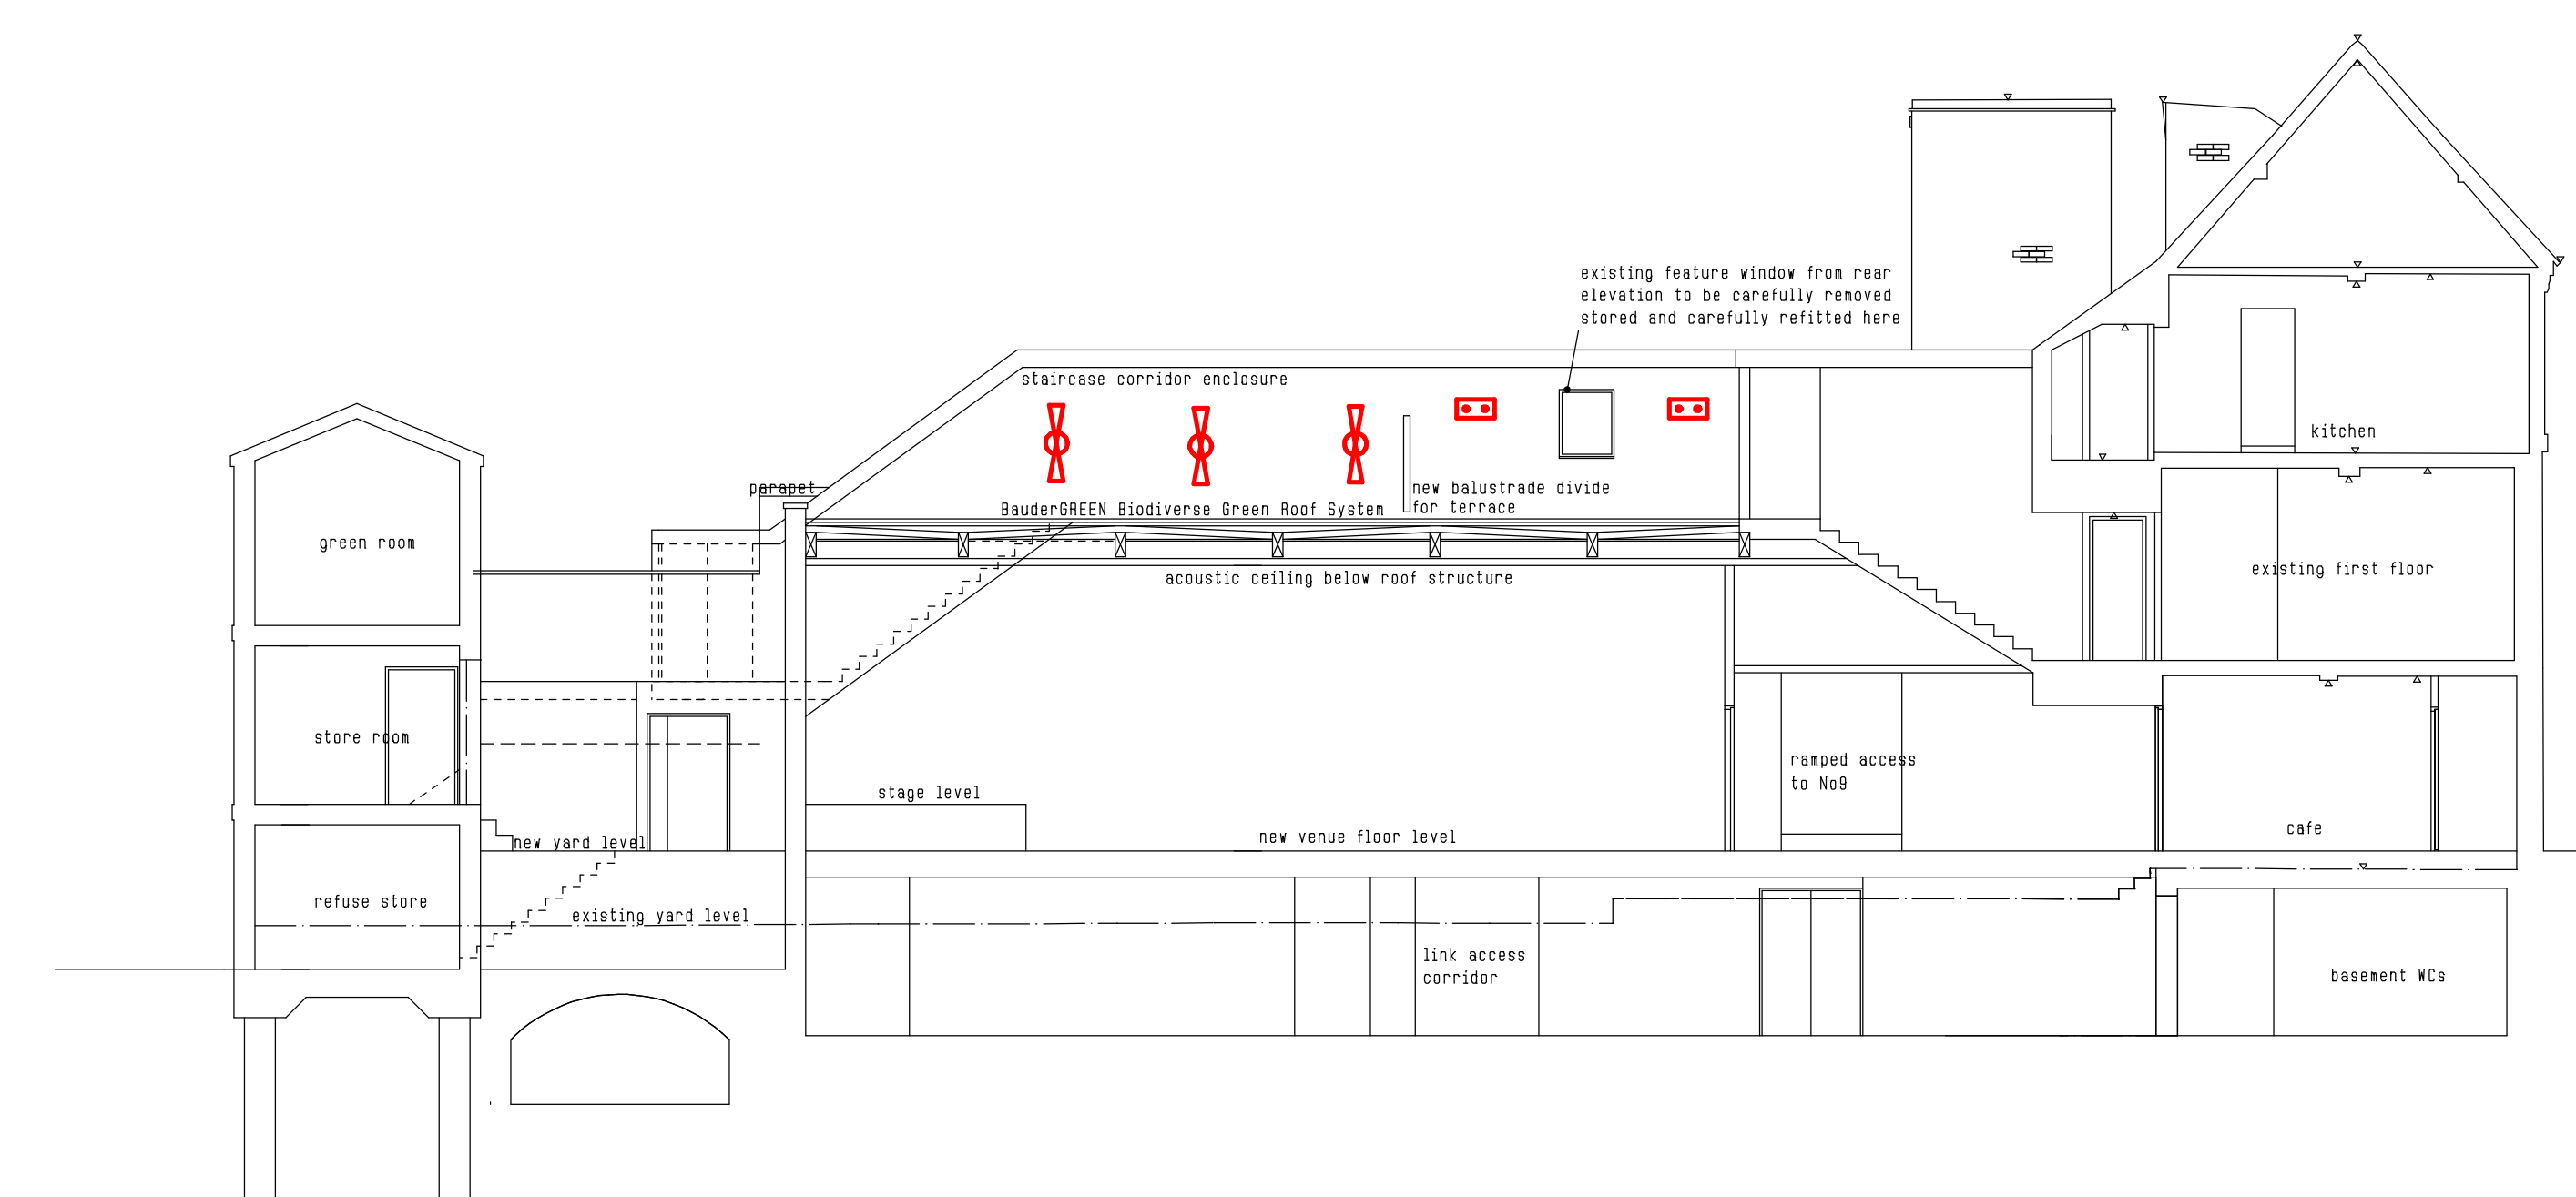


INTERNAL ELEVATION E

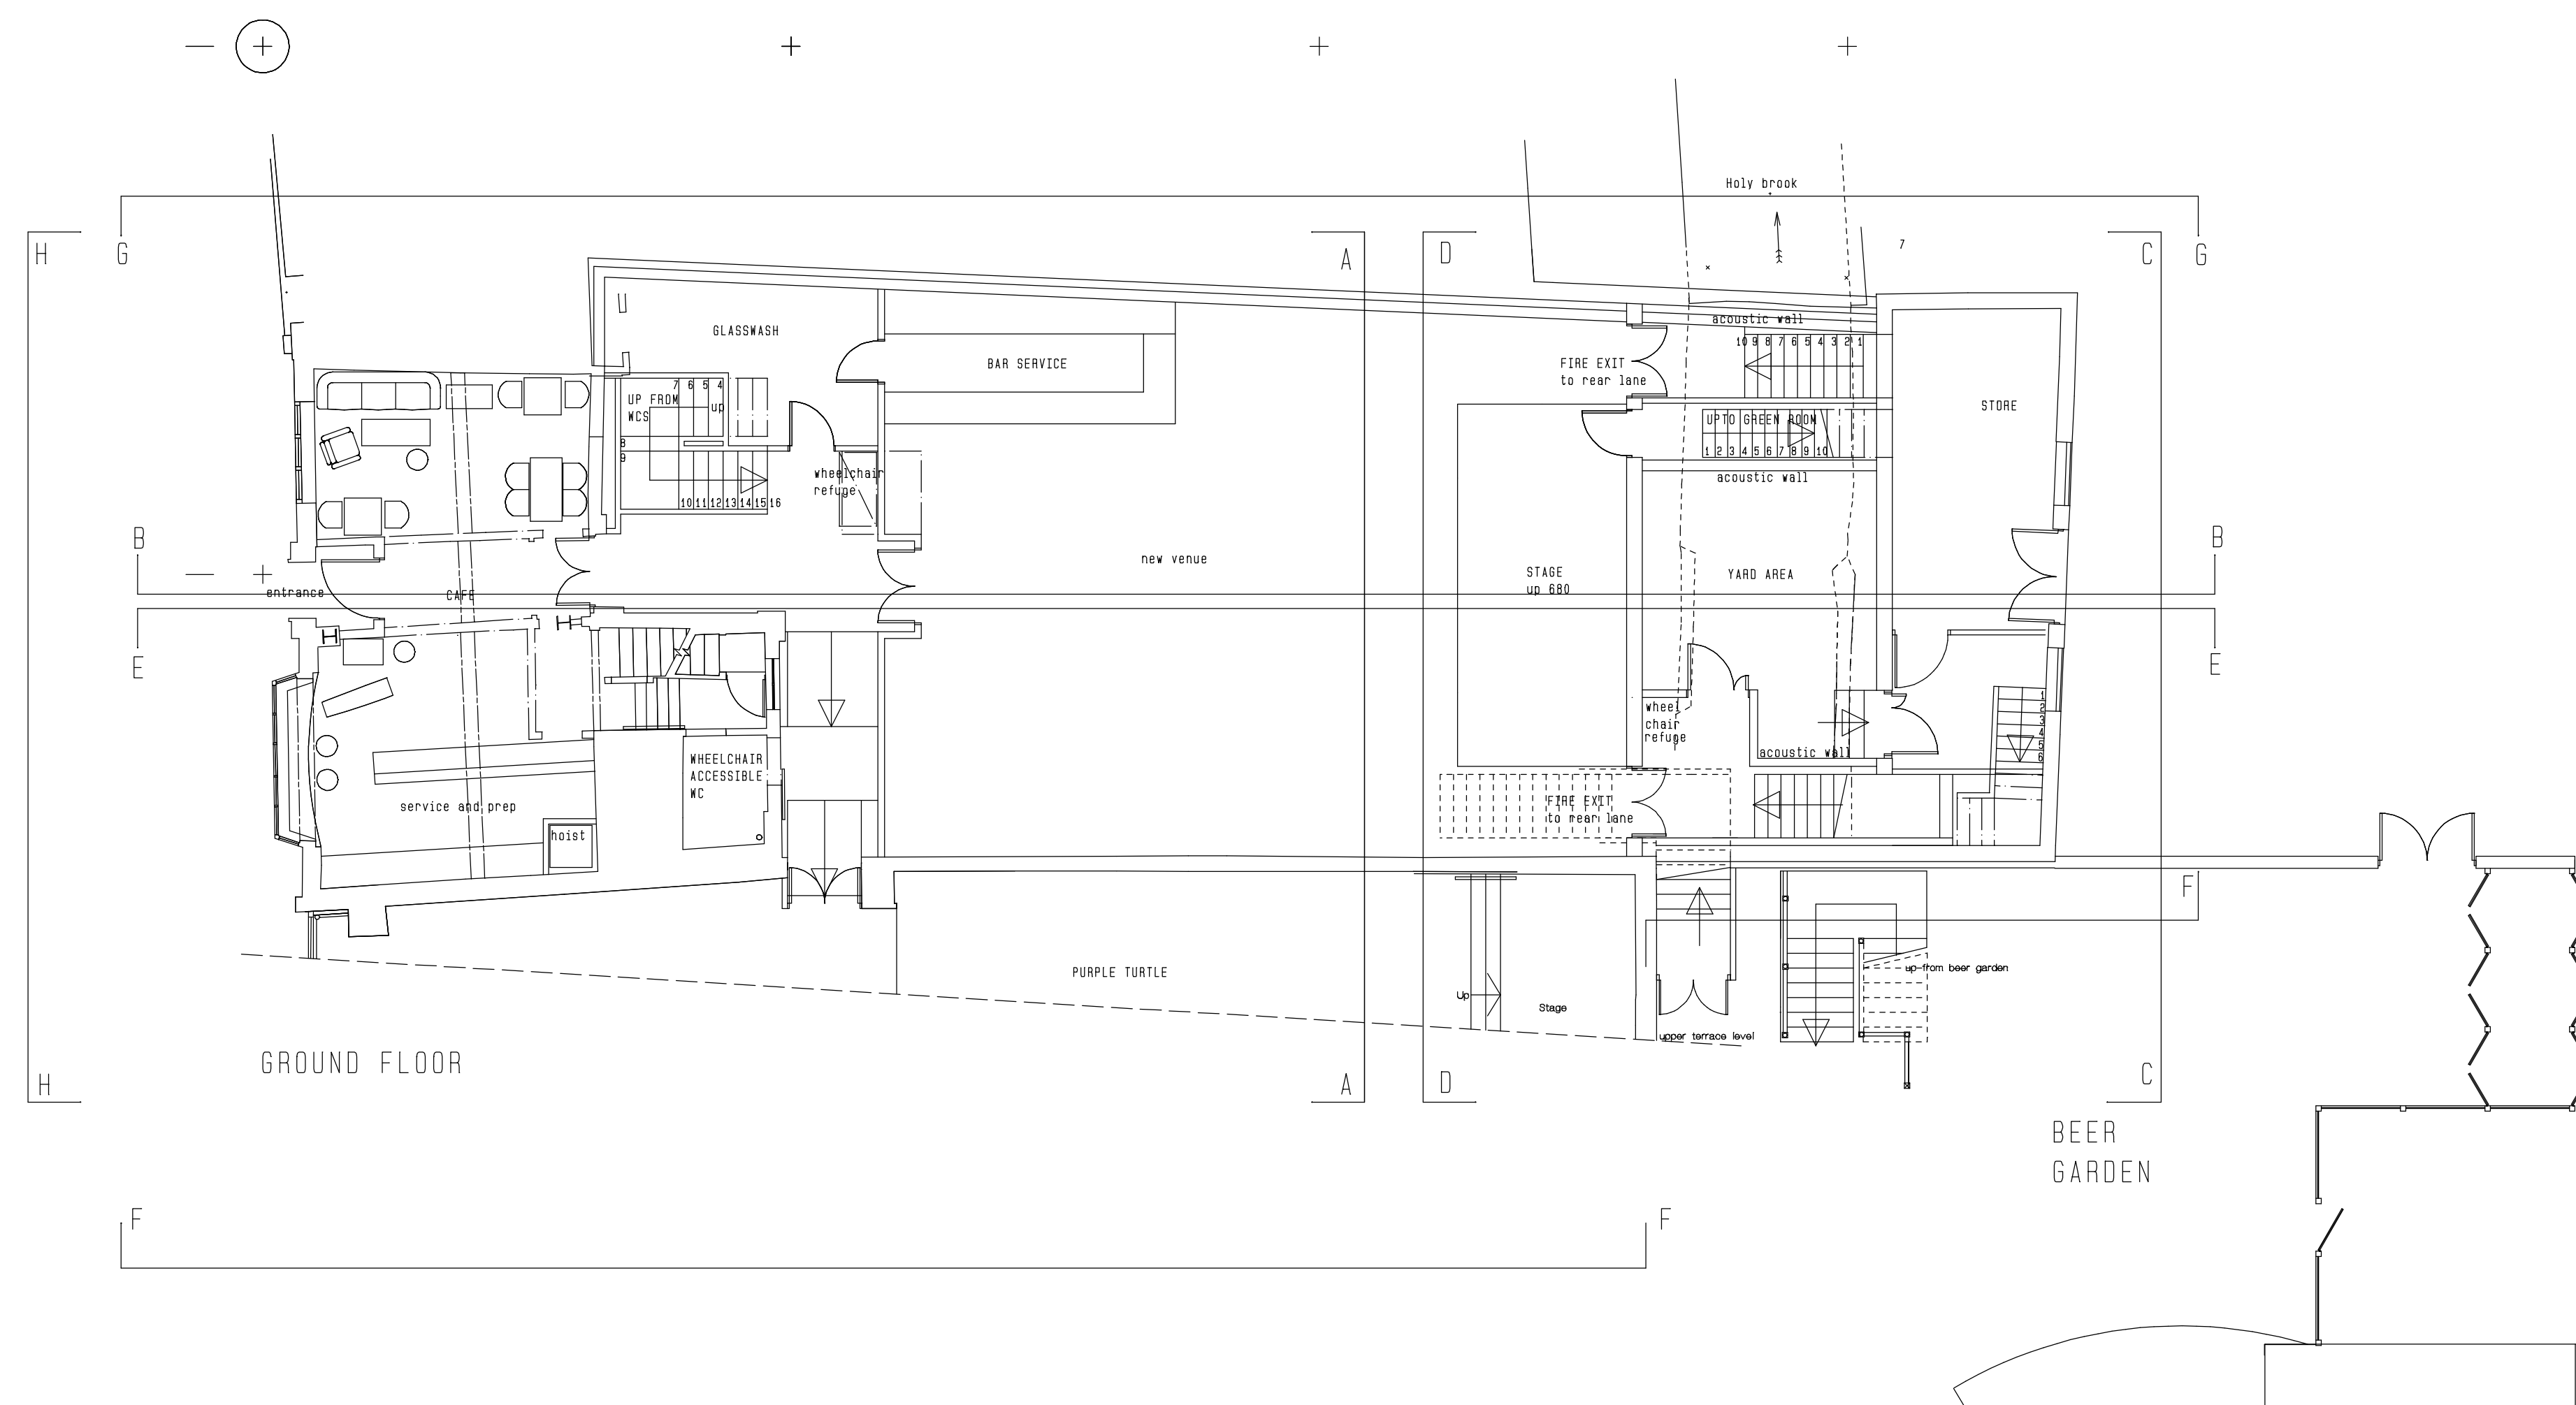

GROUND FLOOR

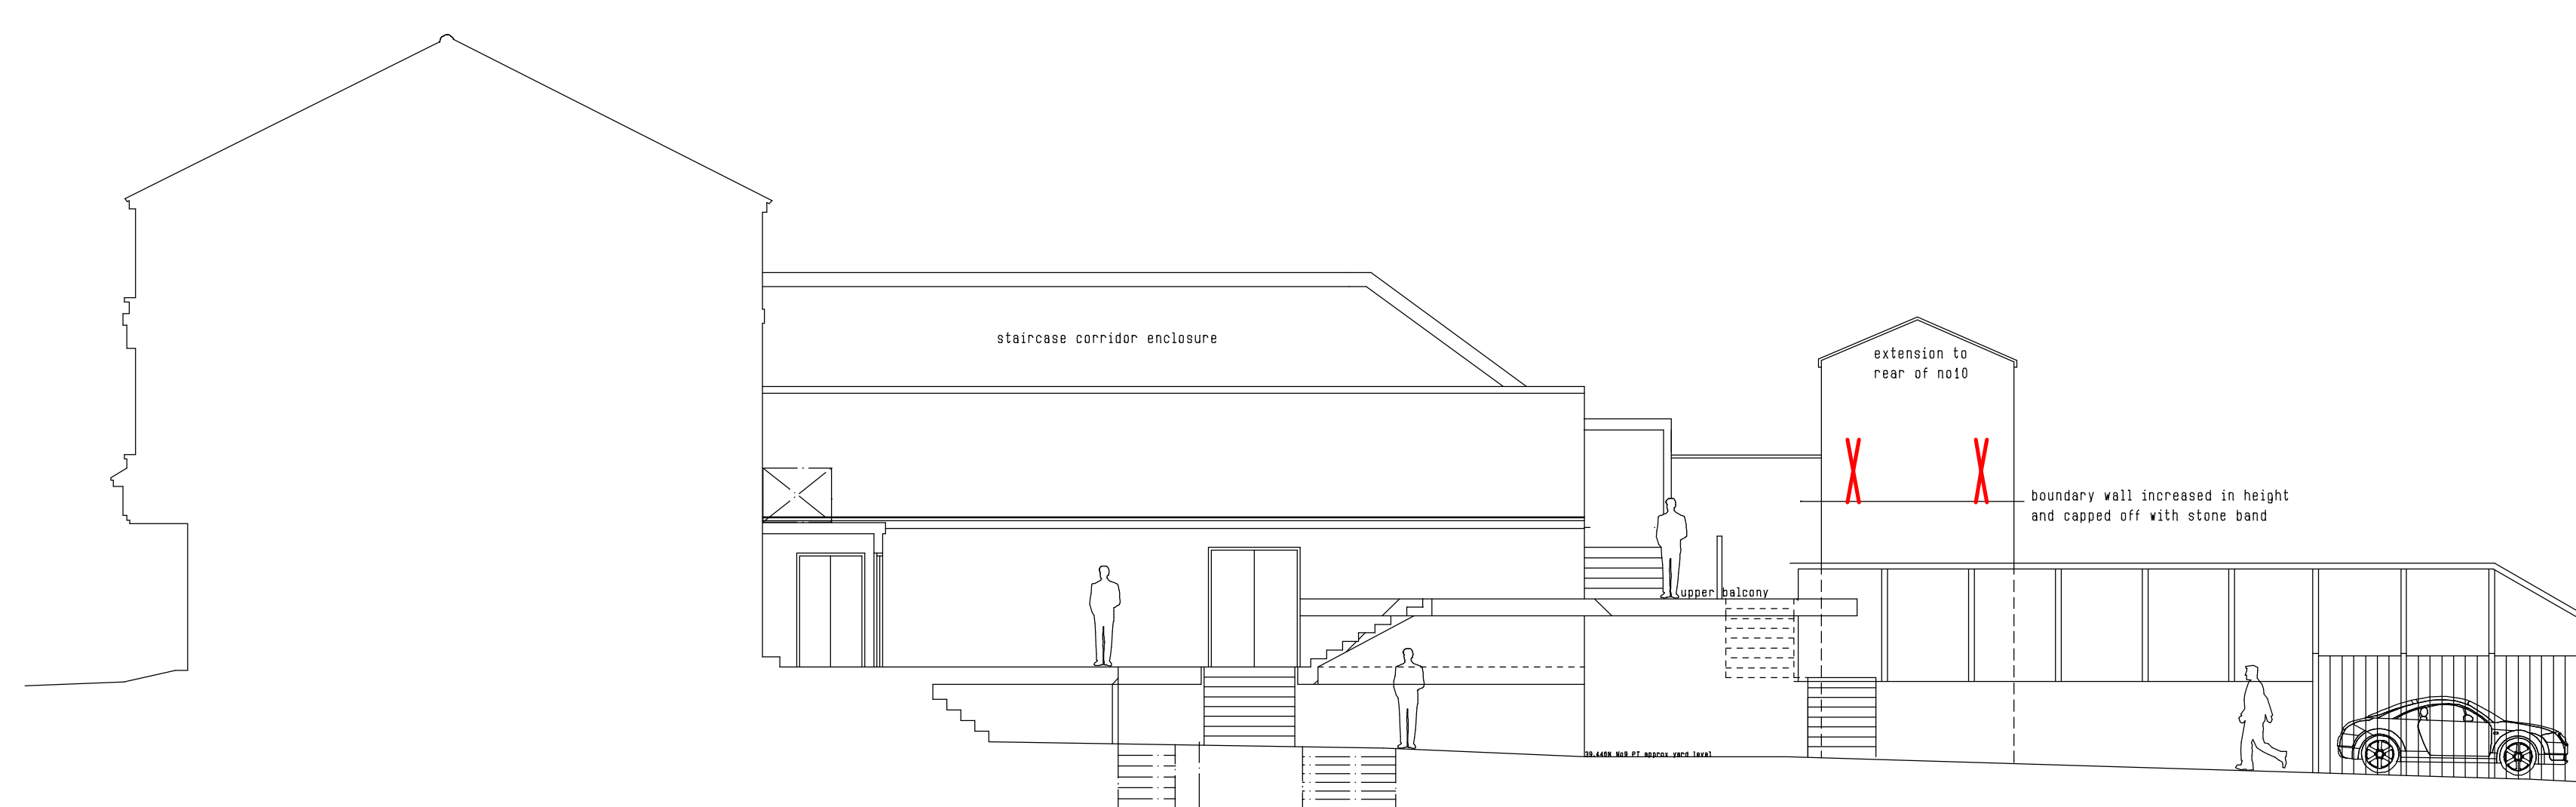BEEH
GARDEN

ELEVATION F

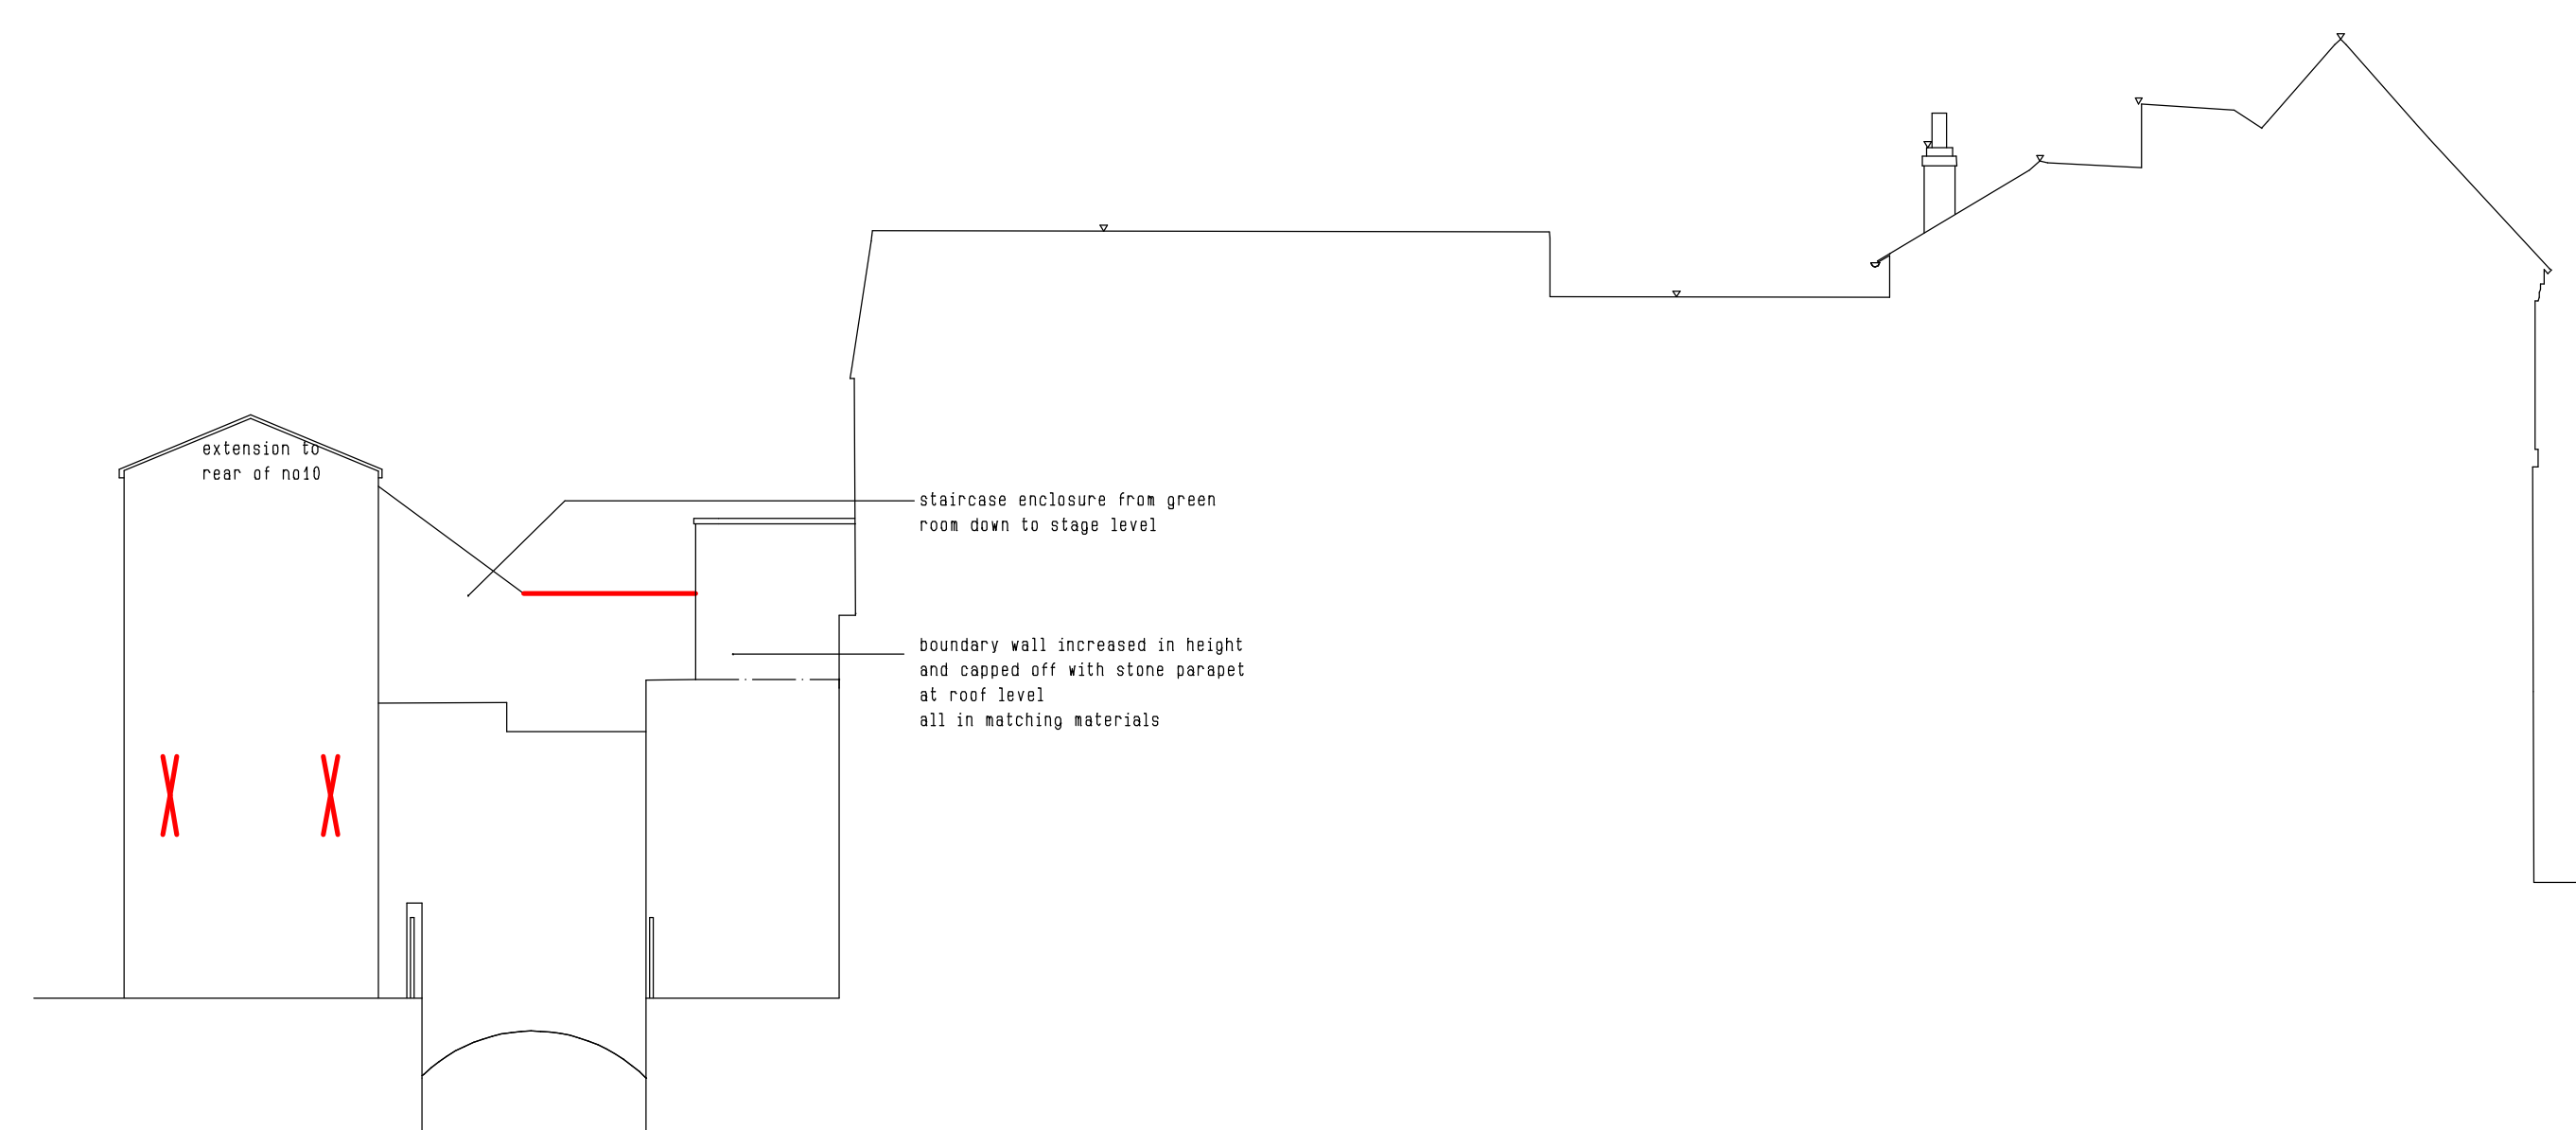

ELEVATION G

ref	external lighting details
1	 Up and downlighter wall mounted fitting. Supplier: SLD, Big Ben wall flood up down. LED
2	 Bulkhead wall mounted. Supplier: chantelle lighting. Naustical bulkhead. LED.
3	 Bulkhead wall mounted. Galvanneised steel wall fitting. Bulkhead. Supplier: chantelle lighting. LED
4	 Up and downlighter wall mounted fitting. Rusty up/down wall fitting. Supplier: SLV, Lamp SMD LED
PLEASE REFER TO ACCOMPANYING SPECIFICATION DOCUMENT	



E	lighting information added	13.02.23
Issue	Available	Date

alan brown design

TEL: 07535 642589 E-MAIL: alanbrown@hotmail.com

Project: NO 10 GUN STREET
READING

Title: PROPOSED ELEVATIONS SECTIONS
external lighting detail

Client: PROPERTY REV RENTAL LTD		
Date	Scale	Drawn By
aug 22	1:100 at A0	
Drawing No.	Rev.	