


5.4.1 Proposed North Elevation

Do not scale from this drawing. All dimensions to be checked on site. All omissions and discrepancies to be reported to the Architect immediately.
This work is copyright and shall not be reproduced or used for any other purpose without the written permission of Squire and Partners.

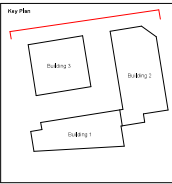

Building 2

Building 3

1 North Site Elevation



Revised by	Revised	400	2
Revised by	Revised	400	2
Revised by	Revised	400	2

SQUIRE & PARTNERS

Squire and Partners LLP
The Corporation House
248 Fencham Road, London SW8 5PR
T: 020 7218 5555
info@squireandpartners.com
www.squireandpartners.com

Project
Easton Court
Reading, Berkshire
RG1 7FU

Title
Proposed
North
Elevation

Submitted By Status


S2 For Information

Date Scale @ B0 A1 15/04/2020 1:100 17110

Drawing Number Revision
17110-SQP-ZZ-ZZ-DR-A-PL010 2

5.4.2 Proposed South Elevation

Do not scale from this drawing. All dimensions to be checked on site. All dimensions and discrepancies to be reported to the Architect immediately.
This work is copyright and shall not be reproduced or used for any other purpose without the written permission of Squire and Partners.

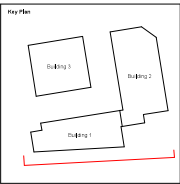

Building 1

Royal Meteorological Society

1 South Site Elevation
1:100



Based on Planning	2001/03	A00	2
Based on Information	2006/03	A01	1
Revised	Date	Rev	Rev

SQUIRE & PARTNERS

Squire and Partners LLP
The Quadrant House
248 Pentonville Road, London, NW1 8PF
T: 020 7278 5555

info@squireandpartners.com
www.squireandpartners.com

Project
Easton Court
Reading, Berkshire
RG1 7FU

Title
Proposed
South
Elevation


Drawn by: Status
S2 For Information

Date: 15/04/2020 Scale: 1:100 Job Number: 17110

Drawing Number: 17110-SQP-ZZ-ZZ-DR-A-PL011 Revision: 2

5.4.3 Proposed East Elevation

Do not scale from this drawing. All dimensions to be checked on site. All omissions and discrepancies to be reported to the Architect immediately.
This work is copyright and shall not be reproduced or used for any other purpose without the written permission of Squire and Partners.

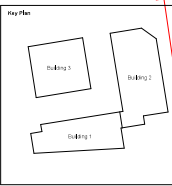

1 East Site Elevation
1:100

Based on Planning	2019/02	A00	2
Based on Construction	2019/03	010	1
Construction	Date	File	Size

SQUIRE & PARTNERS

Squire and Partners LLP
The Department Store
248 Fenchurch Road, London EC3R 8FR
T: +44 (0)20 7278 5555
info@squireandpartners.com
www.squireandpartners.com

Project
Easton Court
Reading, Berkshire
RG1 7FU

Title
Proposed
East
Elevation

Submitted By	Status
--------------	--------

S2 For Information


Date	Scale	Scale	Scale	Scale
------	-------	-------	-------	-------

15/04/2020 1:100 17110

Drawing Number Revision
17110-SQP-ZZ-ZZ-DR-A-PL012 2

5.4.4 Proposed West Elevation

Do not scale from this drawing. All dimensions to be checked on site. All dimensions and discrepancies to be reported to the Architect immediately.
This work is copyright and shall not be reproduced or used for any other purpose without the written permission of Square and Partners.

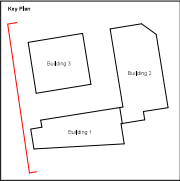

Building 3

Parking & Central Garden

Building 1

1 West Site Elevation
1:100



Based on Planning	2001/03	A00	2
Revised for Information	2006/03	A01	1
Revised for Information	2006/03	A02	1

SQUIRE & PARTNERS

Squire and Partners LLP
The Square
248 Parkside Road, London SW8 5PR
T: 020 7278 5555
info@squireandpartners.com
www.squireandpartners.com

Project
Easton Court
Reading, Berkshire
RG1 7FU

Title
Proposed
West
Elevation

Drawn by: Status

S2 For Information



Date: 10/02/21 Scale: 1:100 Job Number: 17110

Drawing Number: 17110-SQP-ZZ-ZZ-DR-A-PL013 Revision: 2

5.5.1 Proposed Section AA

Do not scale from this drawing. All dimensions to be checked on site. All omissions and discrepancies to be reported to the Architect immediately.

This work is copyright and shall not be reproduced or used for any other purpose without the written permission of Squire and Partners.

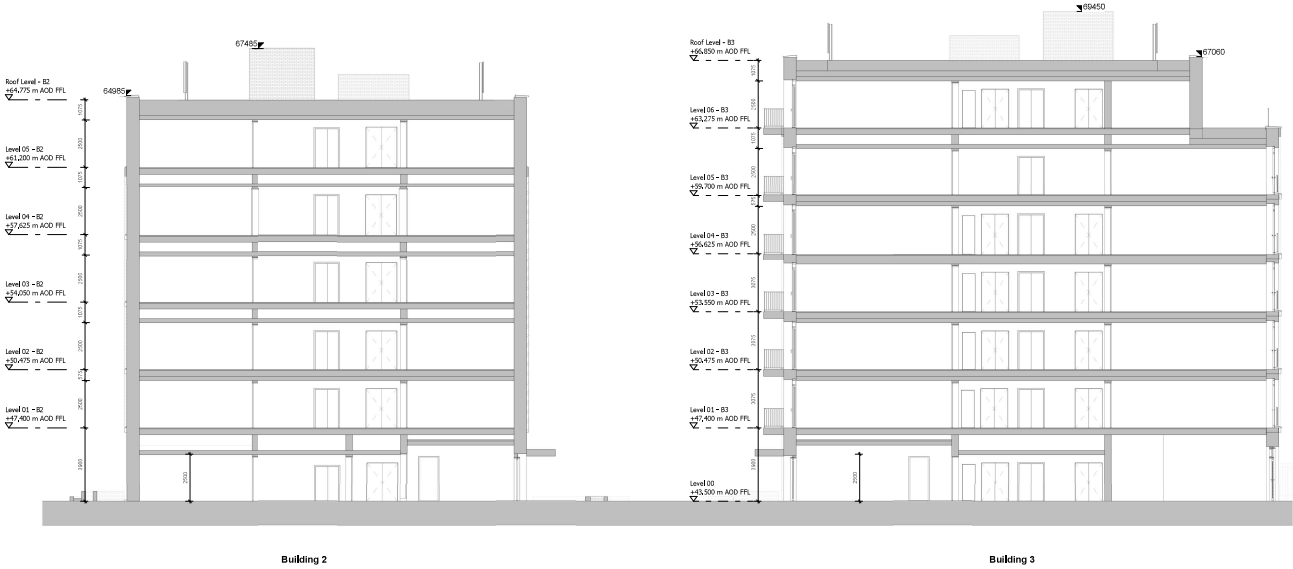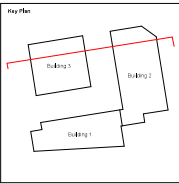

Building 2

Building 3

01 Proposed North Section
1:100



Based on Planning 1	2019/03	A00	2
Based on Information	2019/03	001	1
Drawn by	Day	File	Size

SQUIRE & PARTNERS
Squire and Partners LLP
The Corporation House
248 Pentonville Road, London, N1 9PB
T: 020 7278 5555
info@squireandpartners.com
www.squireandpartners.com

Project
Easton Court
Reading, Berkshire
RG1 7FU


Title
Proposed
Section AA
EastWest

Submitted By Status
S2 For Information

Date Scale @ B0-A0 Scale @ B0-A1 Job Number
15/04/2020 1:100 17110

Drawing Number Revision
17110-SQP-ZZ-ZZ-DR-A-PL020 2


5.5.2 Proposed Section BB

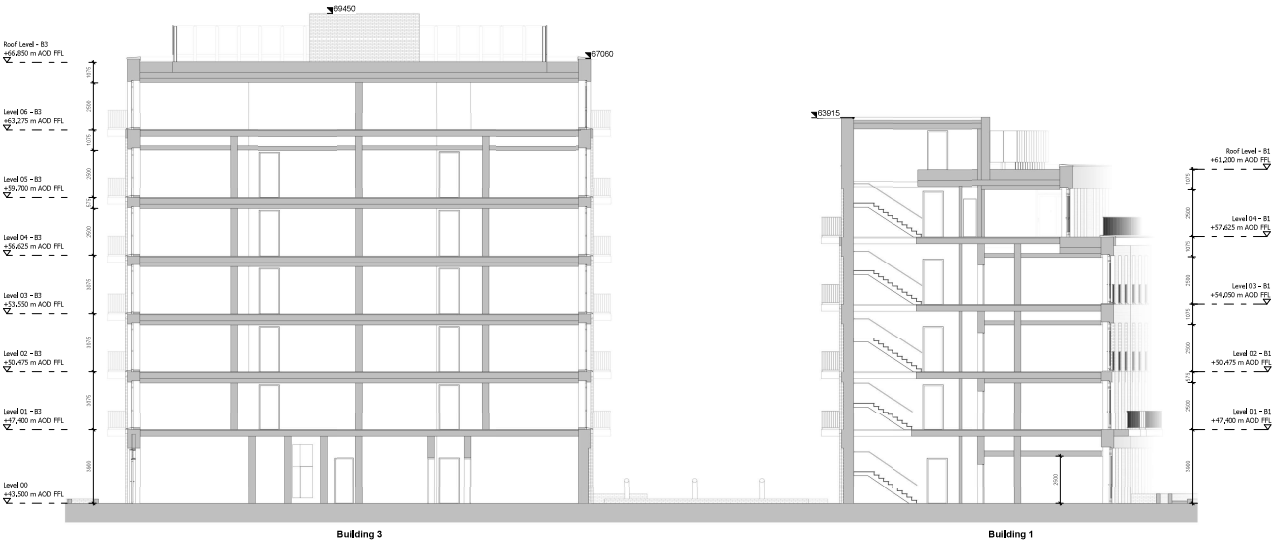

01 Proposed West Section
1:500



Do not scale from this drawing. All dimensions to be checked on site. All dimensions and discrepancies to be reported to the Architect immediately.
This work is copyright and shall not be reproduced or used for any other purpose without the written permission of Squire and Partners.

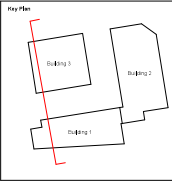

Based on 1 Survey	2001/03	AKD	3
Based on Information	21/06/02	MSF	2
Based on 2 Surveys	13/02/01	BS	6
Designation	Date	City	File

SQUIRE & PARTNERS
Squire and Partners LLP
The Quadrant House
248 Pentlands Road, London SW8 8PR
T: 020 7278 5555
info@squireandpartners.com
www.squireandpartners.com

Project
Eaton Court
Reading, Berkshire
RG1 7FU
Title
Proposed
Section BB
North South

Drawn By: Status

S2 For Information



Date: 06/04/2020 Scale: 1:500 Job Number: 17110

Drawing Number: 17110-SQP-ZZ-ZZ-DR-A-PL021 Revision: 3

5.5.3 Proposed Section CC

Do not scale from this drawing. All dimensions to be checked on site. All omissions and discrepancies to be reported to the Architect immediately.

This work is copyright and shall not be reproduced or used for any other purpose without the written permission of Squire and Partners.

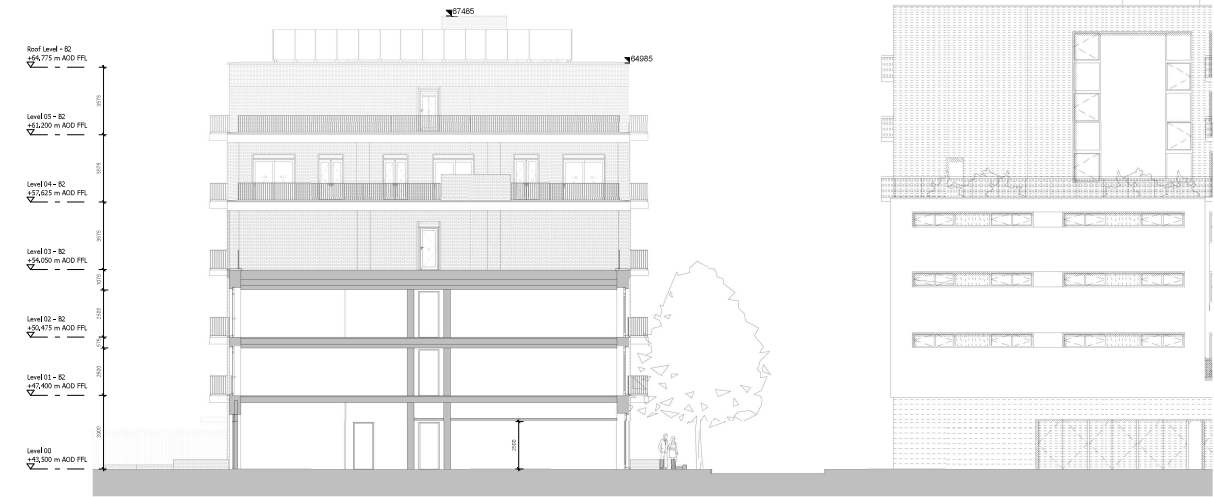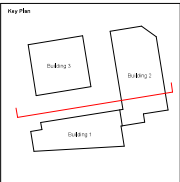

01 East to West Section
1:100

Building 2 Eaton Place Mayer House

Based on Floor 1	20/01/23	A00	2
Revised for Information	20/01/23	REV	1
Drawn by	DR	DR	DR

SQUIRE & PARTNERS

Squire and Partners LLP
The Department Store
248 Fenchurch Road, London EC3R 8FR
T: +44 (0)20 7278 5555
info@squireandpartners.com
www.squireandpartners.com

Project
Eaton Court
Reading, Berkshire
RG1 7FU

Title
Proposed
Section CC

Submitted By	Status
--------------	--------

S2 For Information

Date	Scale @ Bld No	Scale @ Bld A1	Job Number
------	----------------	----------------	------------

15/01/21 1:100 17110

Drawing Number Revision
17110-SQP-ZZ-ZZ-DR-A-PL022 2

UNISON Residential


Type: Residential
Location: King's Cross
Status: Completed

This office-led mixed use scheme on the site of a Grade II listed former hospital on the Euston Road is the headquarters and symbolic face of UNISON. The scheme also includes affordable and private residential units to the rear.

The scheme unites a disparate campus of buildings, integrating new and old and providing a strong architectural presence. At the heart of the scheme is an open atrium, surrounded by the major public spaces of the complex, which allow clear views in and out.

Squire and Partners was retained to undertake the fitout for UNISON, including the provision of press rooms, conference facilities, catering facilities and a council debating chamber.

The scheme receives 20% of its energy from renewable sources, using a biomass boiler and photovoltaics. Upon completion UNISON was awarded a BREEAM rating of 'Excellent'.

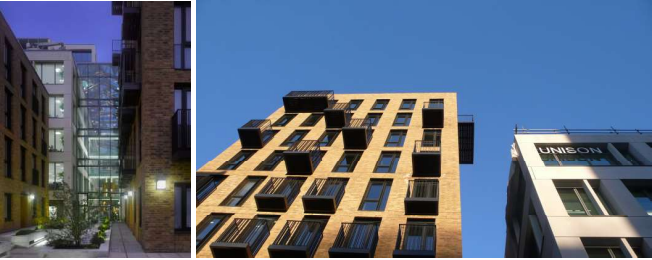

Regent Canalside, Twyman House

Type: Residential
Location: London NW1
Status: Completed 2014

Squire and Partners were appointed to design this residential led mixed use scheme in Regent's Canal. The resulting scheme comprised of 55 residential units in four blocks ranging from 2 to 8 storeys in height.

The design was inspired by the existing local architecture as well as nearby Camden Market and Regent's Canal. The choice of materials has been influenced by the surrounding residential and industrial buildings which are composed of London Stock Brick in a variety of the colours. Vertical and horizontal window proportions of the typical Camden terraced house have been retained, and occasional vertical panels and added balustrades and projected balconies have been incorporated in order to create additional amenity space to residents.

A new pedestrian link and waterside café along with native planting and landscaping have also been added to the site, increasing the biodiversity of the area and improving public access and use of the canal.



Ashley House

Type: Mixed use
Location: Wood Green
Status: Planning

Residential led mixed use scheme comprising retail use at ground level and residential use on the upper levels arranged in a tower block. The scheme delivers approximately 93 residential units.



Mitre Wharf

Type: Mixed use
Location: Mitre Wharf, London
Status: Planning

A Mixed use scheme in the Harrow area comprising a 6 storey building fronting Scrubs lane.



5 Hanover Square

Type: Mixed Use
Location: 5 Hanover Square, Mayfair
Status: Completed 2012

A mix of Mayfair black bricks, white reveals and Georgian proportions all embraced within a contemporary, sustainable high technology building.



Hans Place

Type: Residential
Location: Hans Place, Knightsbridge
Status: Completed

This new development, on the corner of Hans Place and Herbert Crescent, comprises 13 luxury apartments and draws its design inspiration from the richly detailed rose red brick buildings which line the garden square, and which form the character of the conservation area.

The new buildings are a contemporary interpretation of the local vernacular with finely detailed brick carvings to the facades. The pattern is a modern take on the elaborate decorations found on surrounding Victorian buildings.

The buildings facing Hans Place are divided into four separate elements each with an individual architectural treatment to preserve the historic urban grain of four individual houses completing this terrace. However, by employing the same materials and building techniques, the buildings are tied together to ensure their contribution to the overall conservation area.



SQUIRE & PARTNERS

The Department Store
248 Ferndale Road, London SW9 8FR
020 7278 5555 info@squireandpartners.com
www.squireandpartners.com