


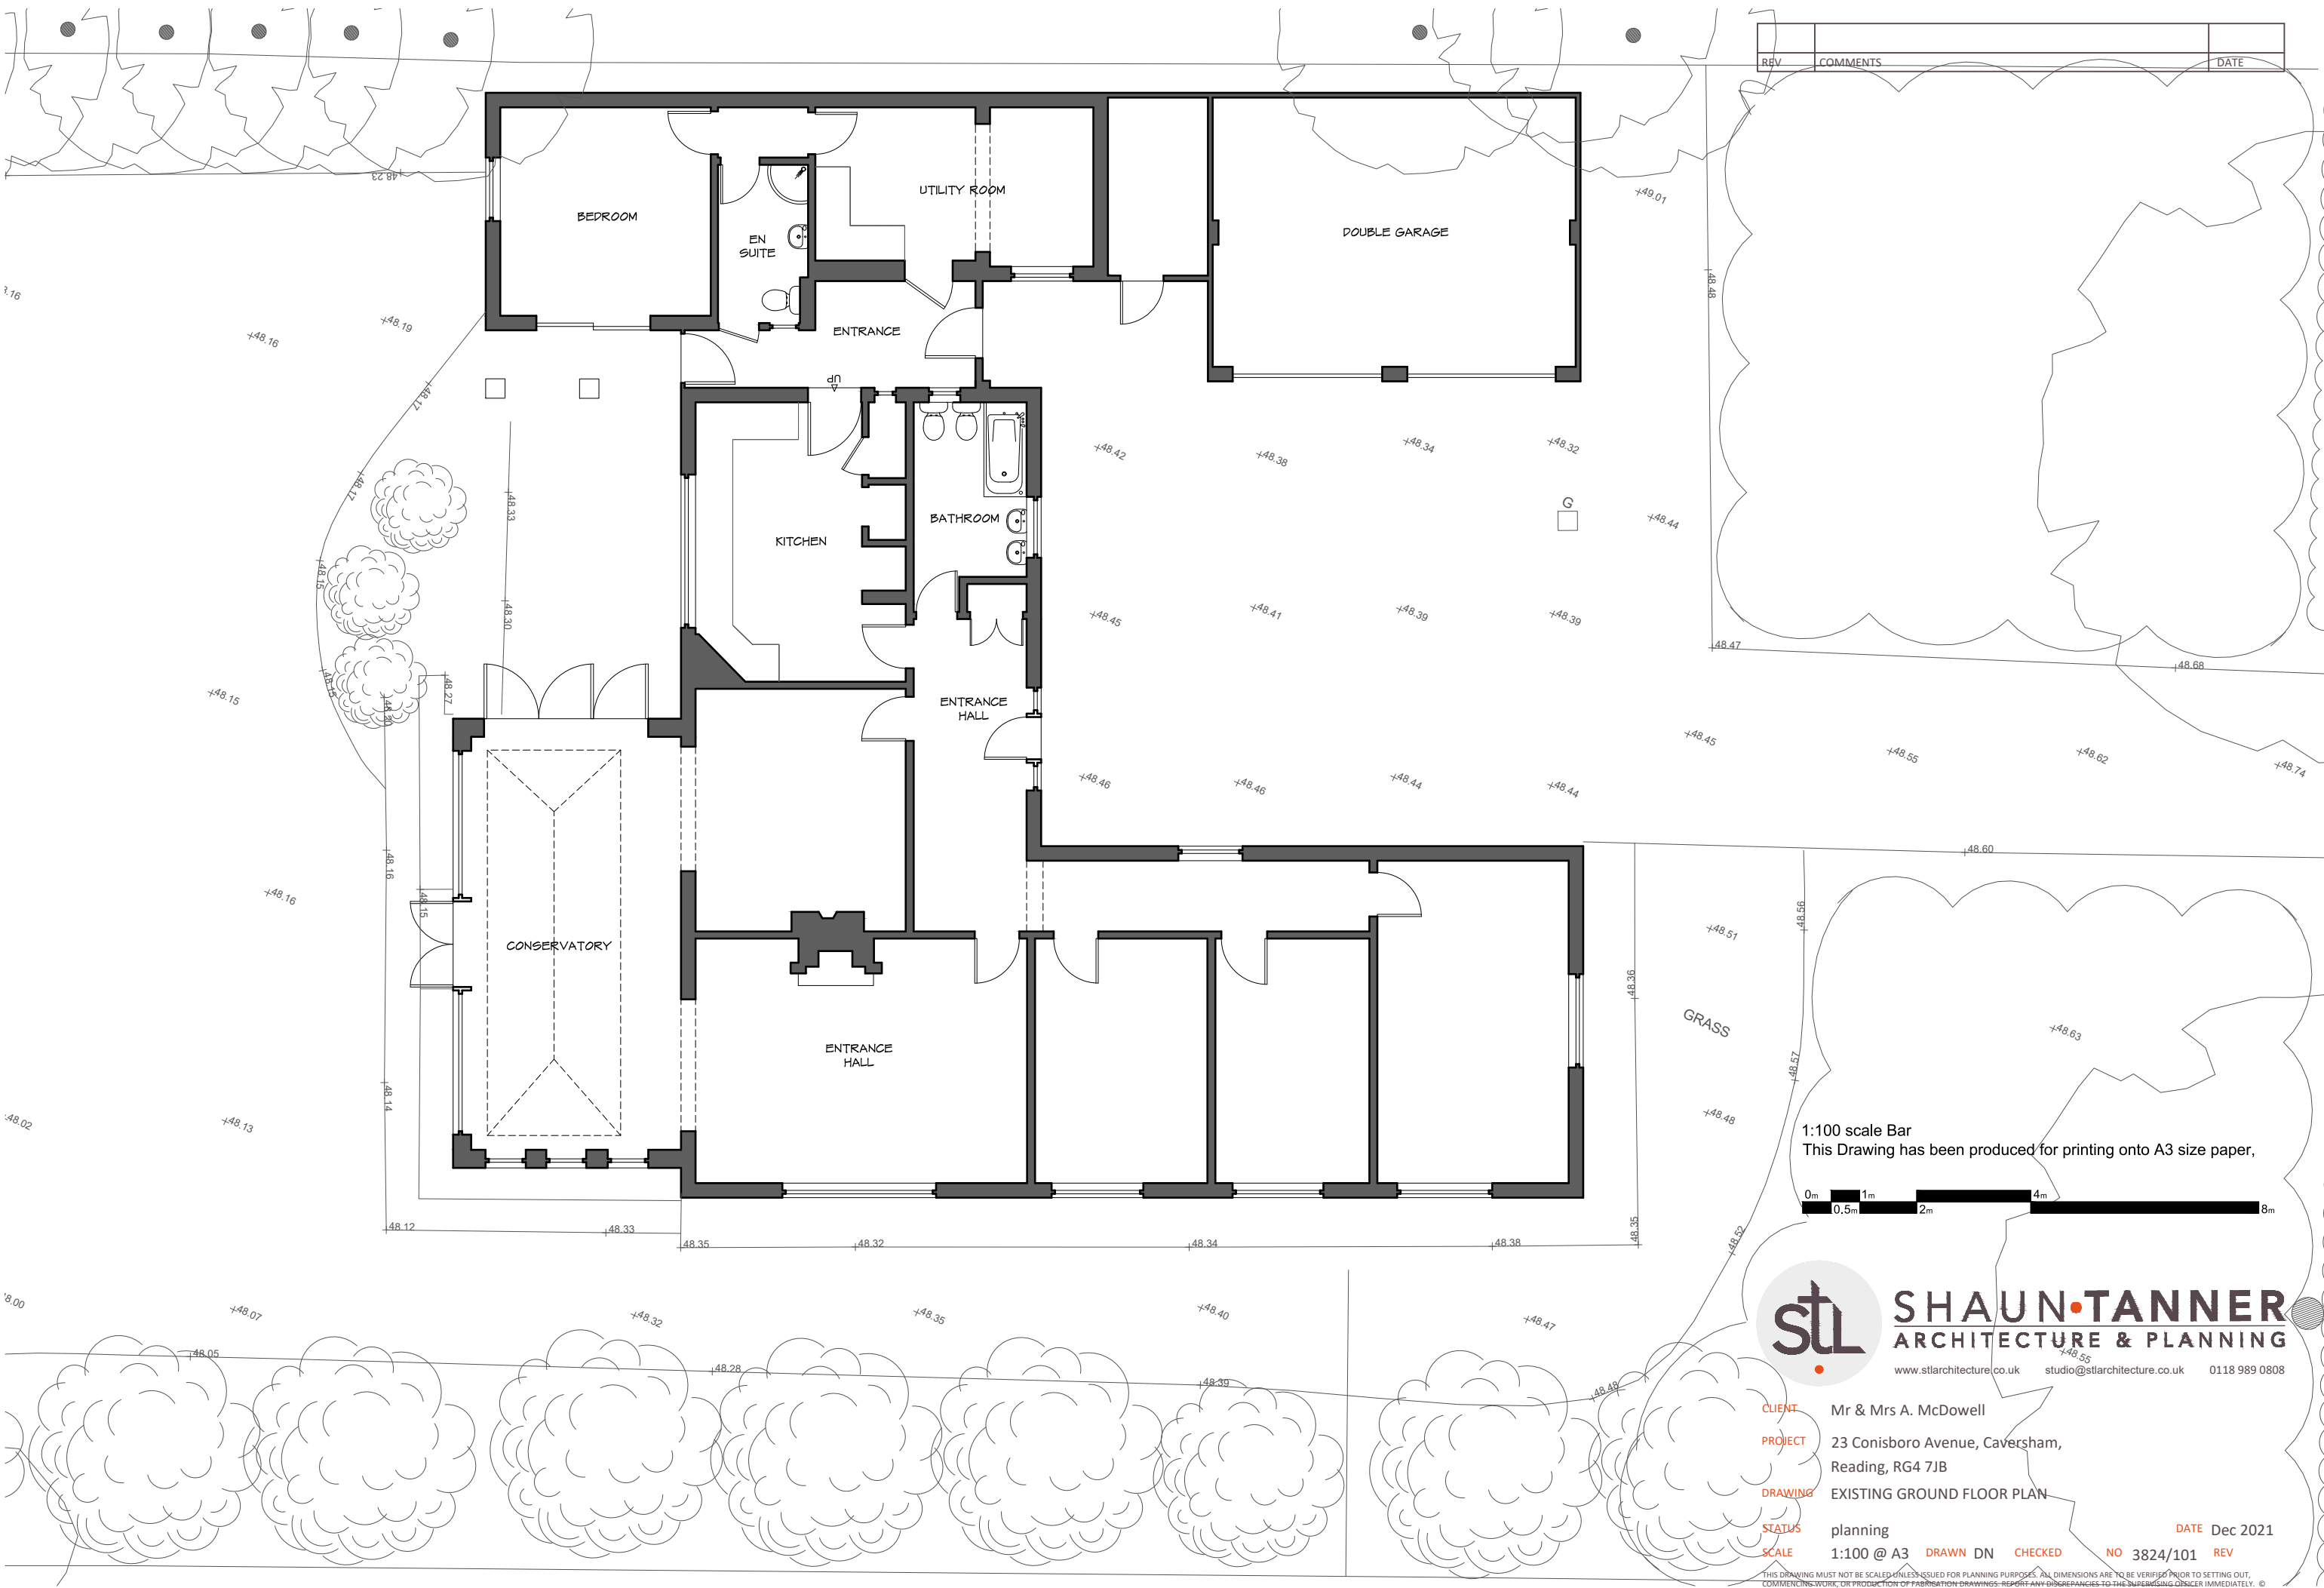

REV	COMMENTS	DATE

1:100 scale Bar
This Drawing has been produced for printing onto A3 size paper,





SHAUN TANNER
ARCHITECTURE & PLANNING
www.stlarchitecture.co.uk studio@stlarchitecture.co.uk 0118 989 0808

CLIENT	Mr & Mrs A. McDowell			
PROJECT	23 Conisboro Avenue, Caversham, Reading, RG4 7JB			
DRAWING	EXISTING GROUND FLOOR PLAN			
STATUS	planning			
SCALE	1:100 @ A3	DRAWN DN	CHECKED	NO 3824/101 REV

THIS DRAWING MUST NOT BE SCALED UNLESS ISSUED FOR PLANNING PURPOSES. ALL DIMENSIONS ARE TO BE VERIFIED PRIOR TO SETTING OUT, COMMENCING WORK, OR PRODUCTION OF FABRICATION DRAWINGS. REPORT ANY DISCREPANCIES TO THE SUPERVISING OFFICER IMMEDIATELY. ©