

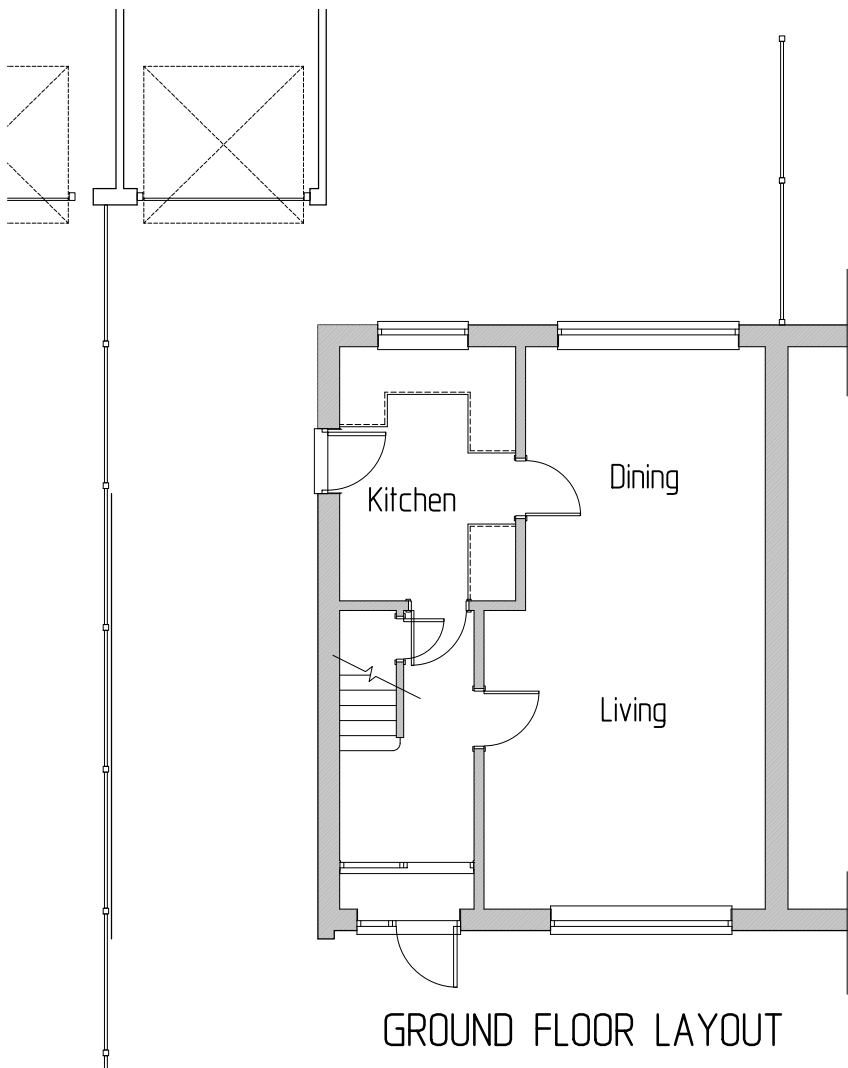
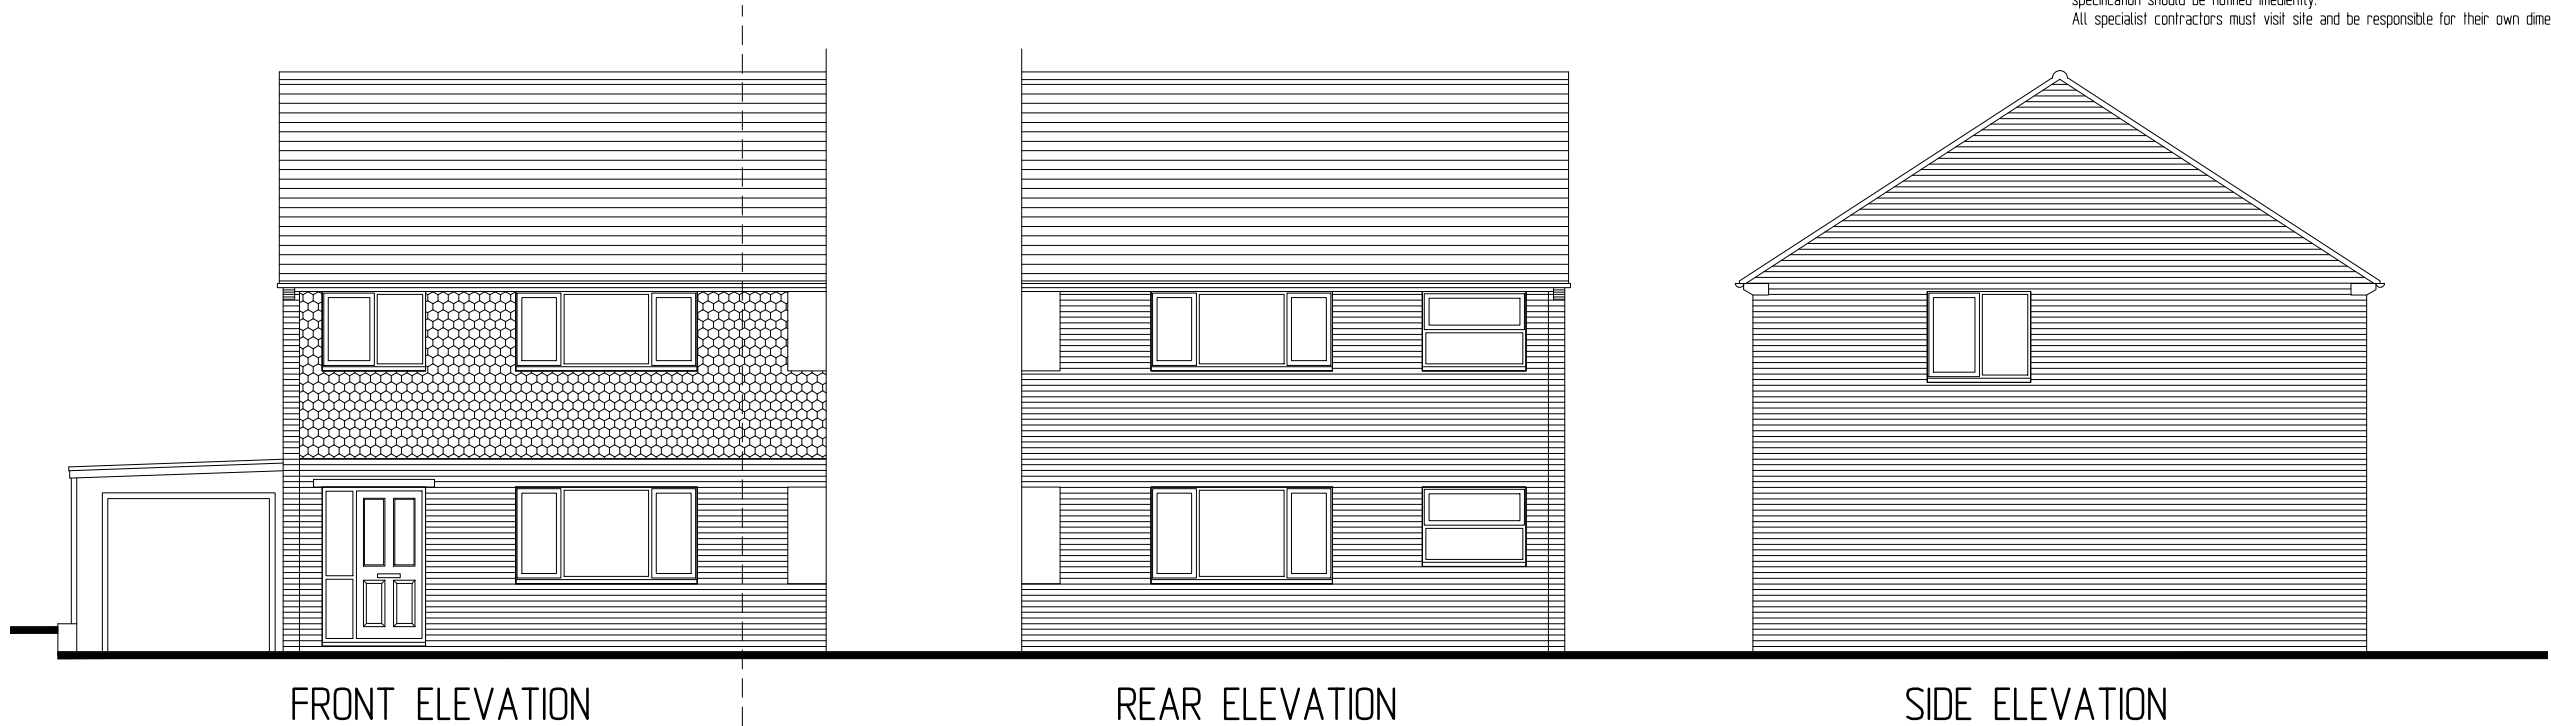


NOTE
Any discrepancies between this drawing, specialist contractor's drawings and client's specification should be notified immediately.
All specialist contractors must visit site and be responsible for their own dimensions

 

The first floor plan
is not changes by this proposal.

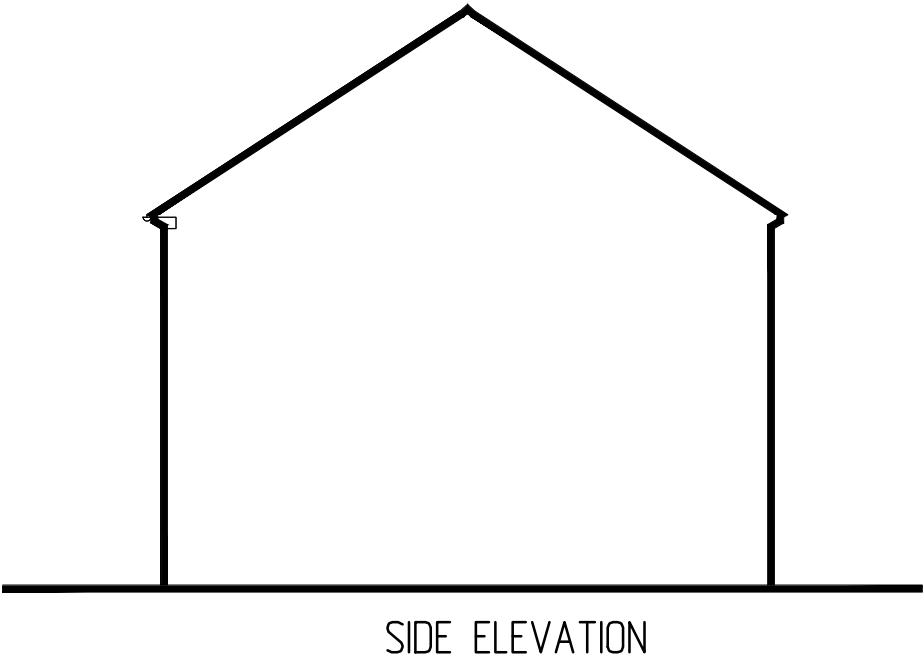

REV.	DATE	COMMENTS
PROJECT		
45 Kentwood Close, Reading, RG30 6DH		
PROJECT TITLE		
Demolition of existing garag, erection of storey side and rear extensions		
DRAWING TITLE		
EXISTING PLAN & ELEVATIONS		

SK-tec Ltd
Planning & Technical Services
58 Hilltop Road, earley, Reading, Berkshire, RG6 1DA
tel: 01183 759987, mob: 07714 100537
e-mail: steve@sk-tec.co.uk

CLIENT	
Mr & Mrs Witney	
SCALE 1:100 (A3)	DATE May '23
DRG. No. 22/869-01	REV.