





FRONT ELEVATION
(NORTH-EAST)

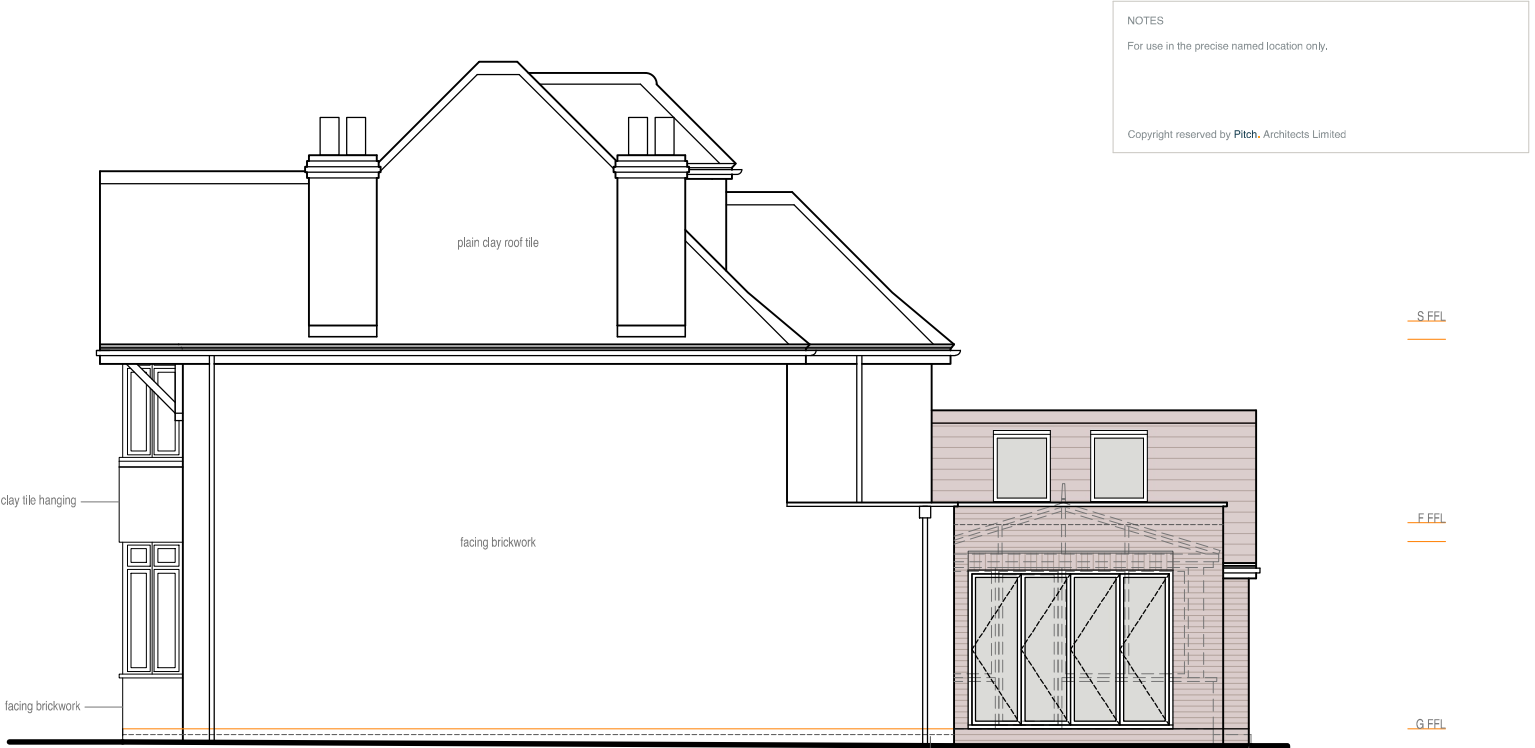

SIDE ELEVATION
(NORTH-WEST)



REAR ELEVATION
(SOUTH-WEST)

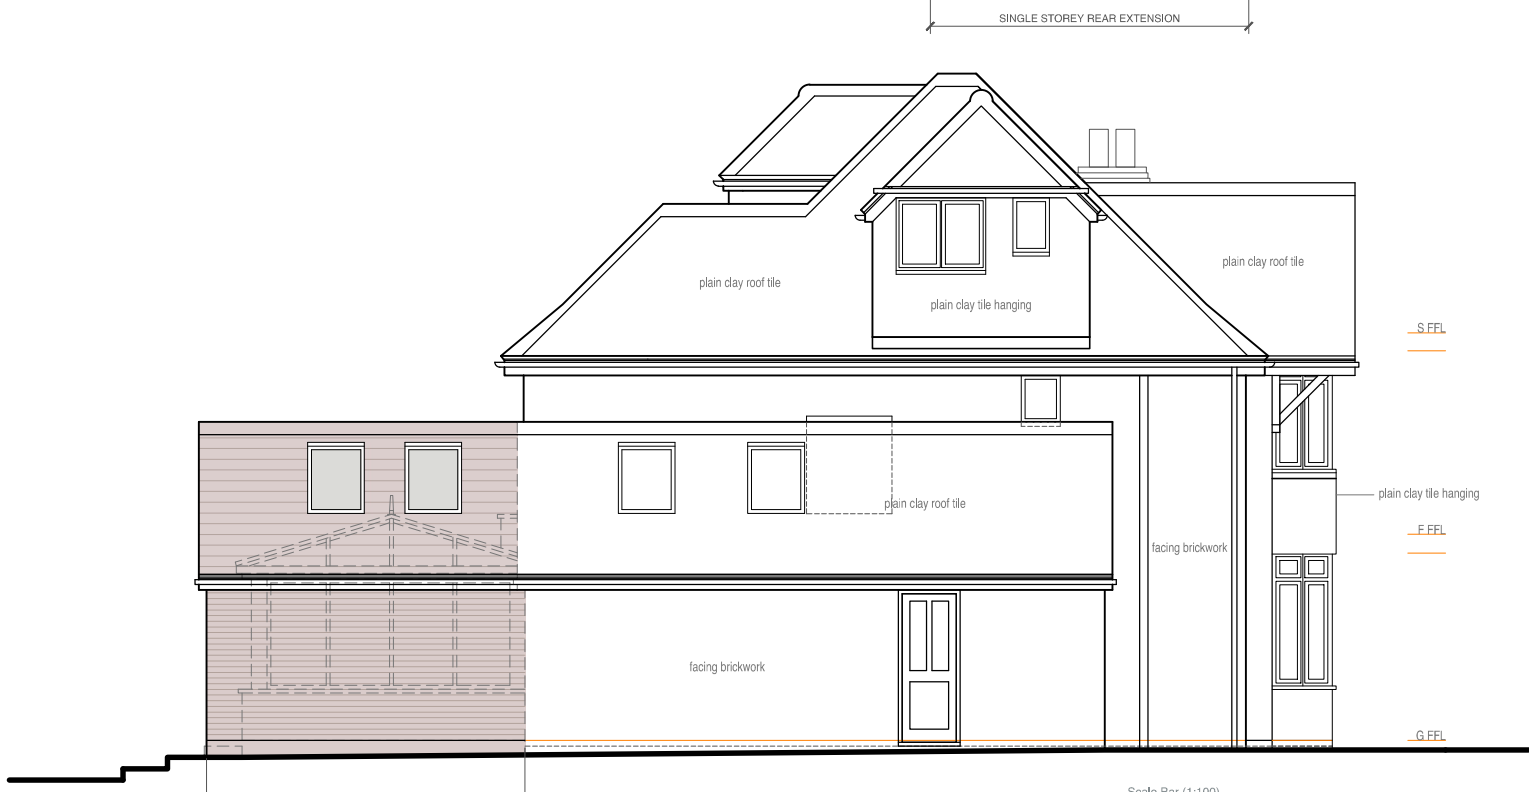

SIDE ELEVATION
(SOUTH-EAST)

NOTES
For use in the precise named location only.

Copyright reserved by Pitch, Architects Limited



a. Eastlands Court Business Centre,
St Peter's Road,
Rugby,
Warwickshire,
CV21 3GP

t. 01788 711 311

e. info@pitcharchitects.co.uk

w. www.pitcharchitects.co.uk

Project Title
**Proposed Alterations
to
87 Woodcote Road,
Caversham,
RG4 7EY**

Client Name
Mr R Parker & Ms L Smyth

Drawing Title
Proposed Elevations

Drawing Scale
1:100 @ A3

Date
Mar '23

Status
Planning

Drawn/checked
KM/KM

Drawing Ref
23001 - DD - 004 -

Rev

Rev - Date - Revision -

© Pitch, Architects Limited