


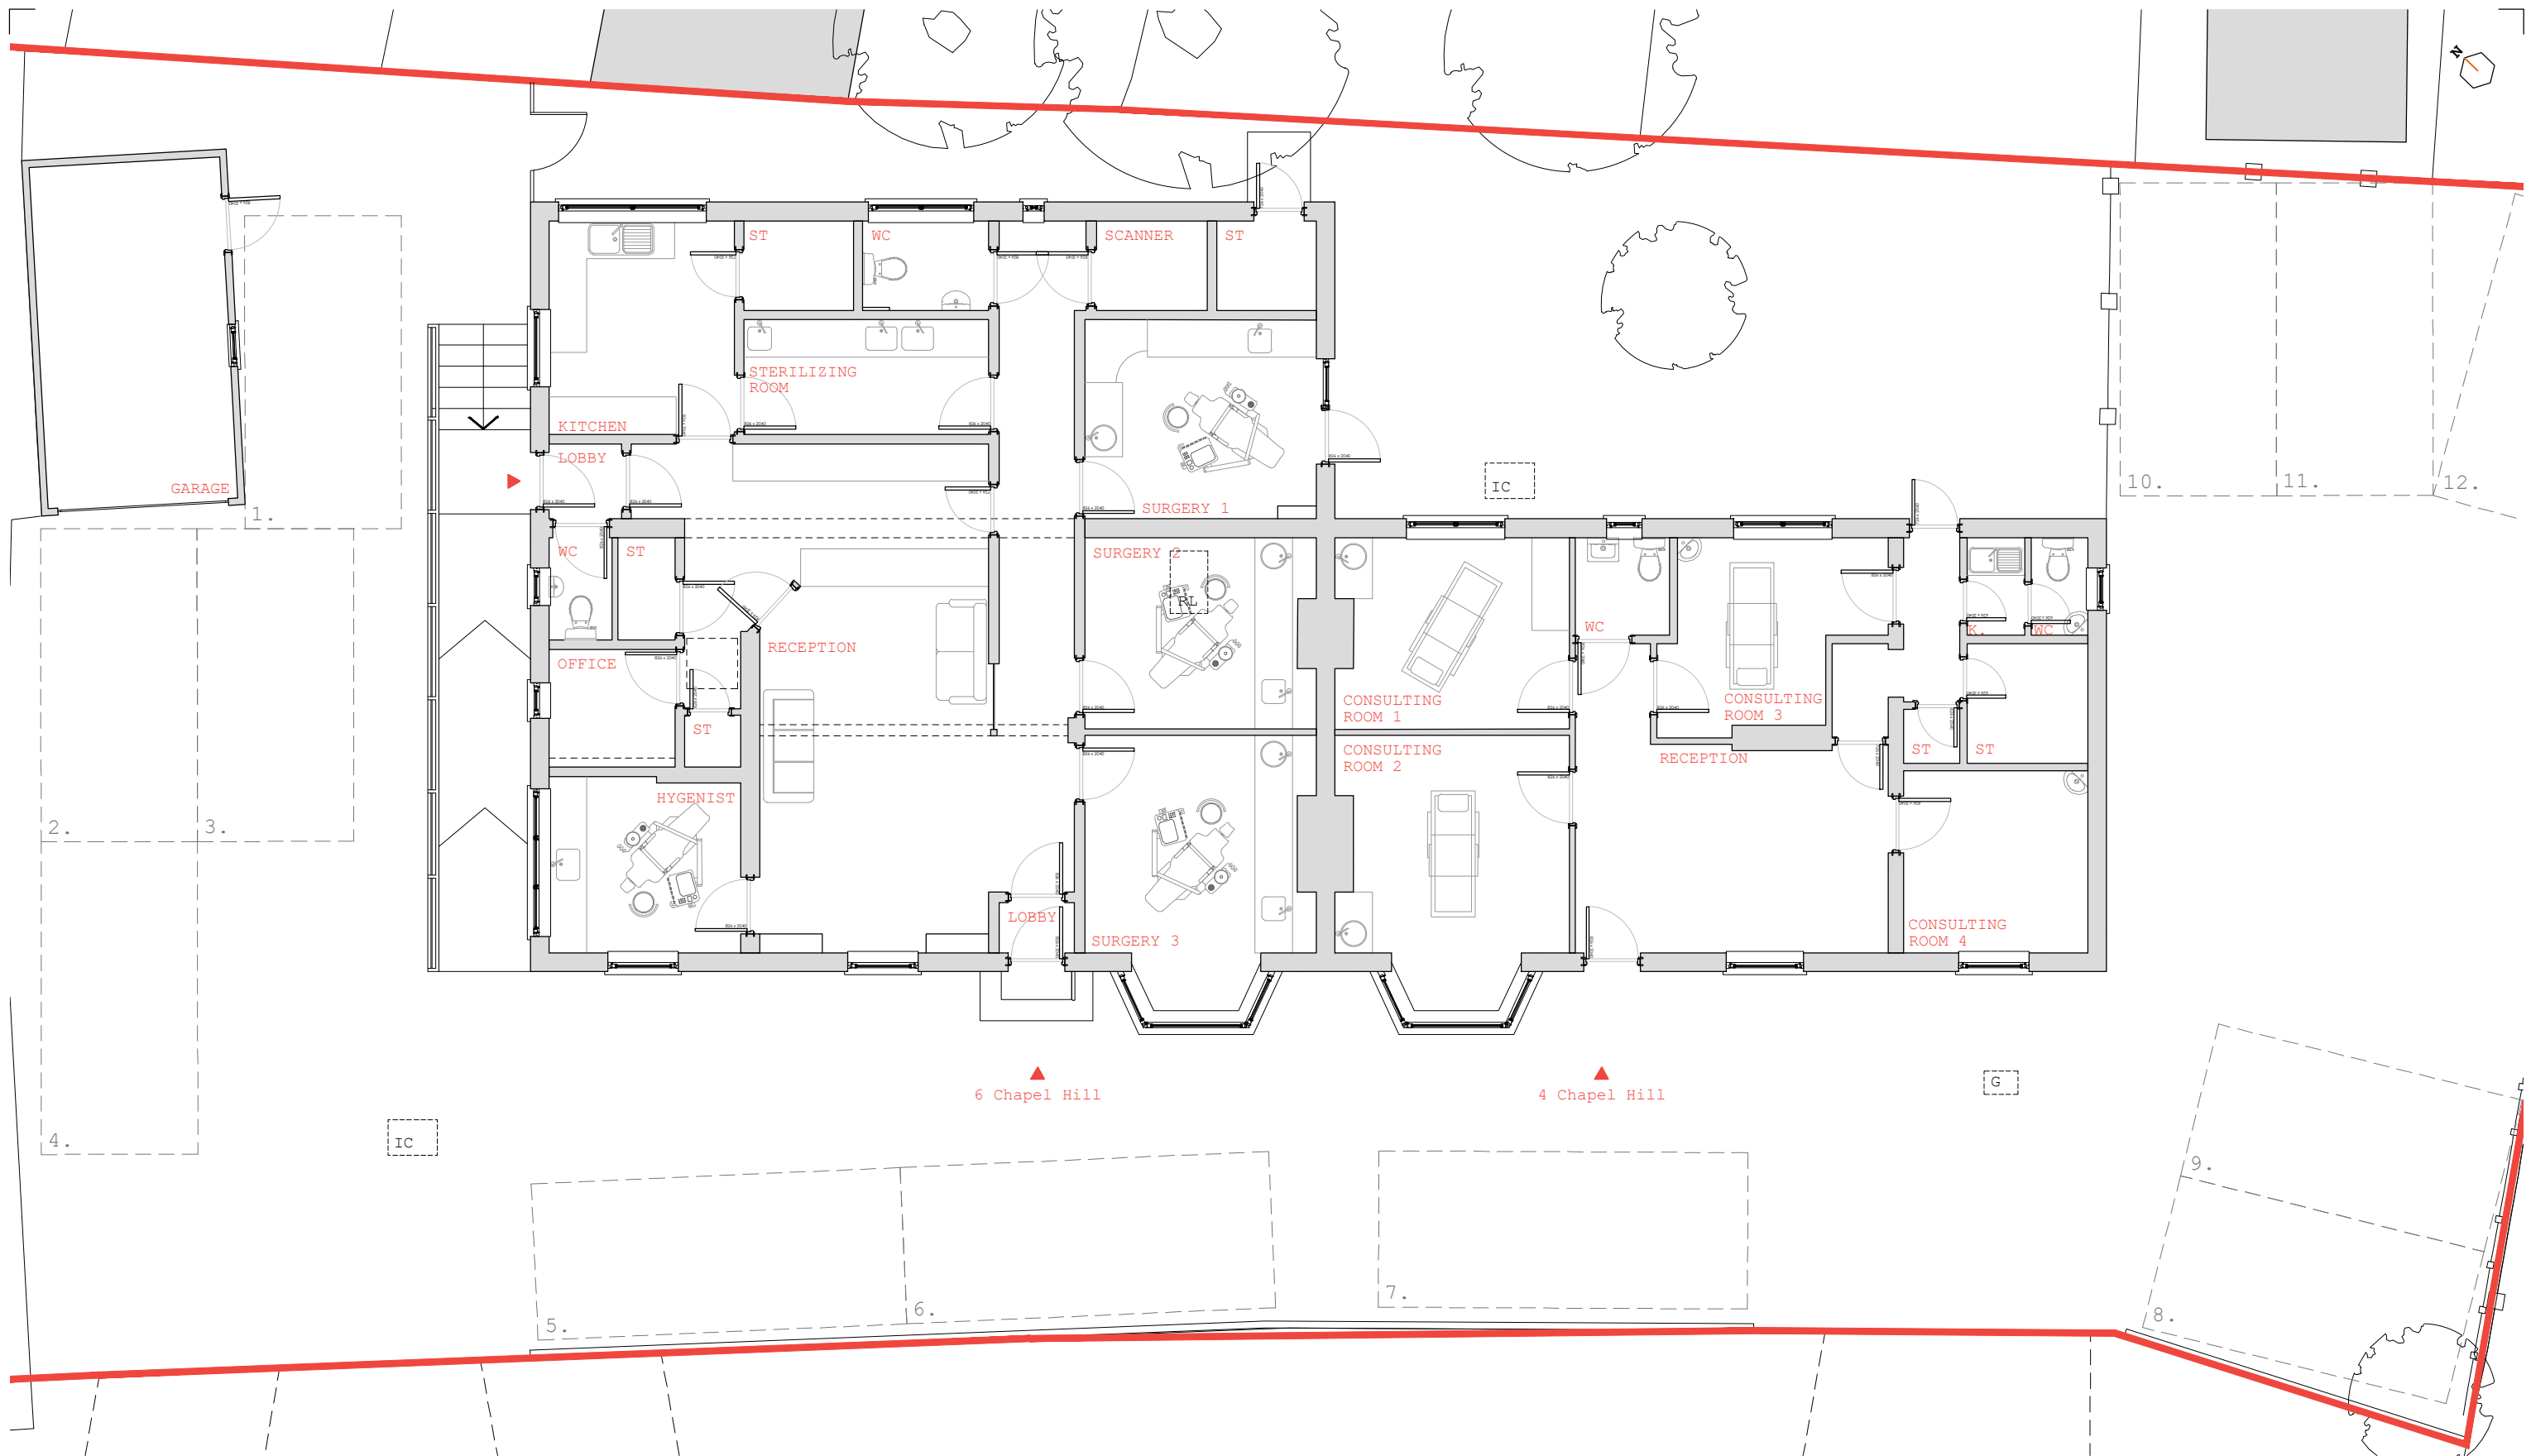

all drawings remain the copyright of colony and cannot be reproduced on whole or part without our approval
this drawing is for planning purposes only and not a construction issue
documents & drawings are not to be altered without the consent of colony
dimensional accuracy only applies to the written notation
drawings issued by colony are to be cross-referenced where necessary with other relevant consultants' information
if any contradiction is found in the drawing set, or if you are in any doubt, ask the architect



Collaborating with:
Gentle Dental

Job: 770 Drawing: 03-00 Revision: -

Project:
Gentle Dental Care, 6 Chapel Hill
Reading, RG31 5DG

Drawing Name:
Ground Floor Plan
As Existing

Date: 12.2021 Status: planning
Drawn By: AK Checked By: SH



Colony Architects Ltd.
The Wine Store, Brewery Court,
Theale, Reading, RG7 5AJ
+44 (0)118 380 0328
hello@colonyarchitects.com
colonyarchitects.com