

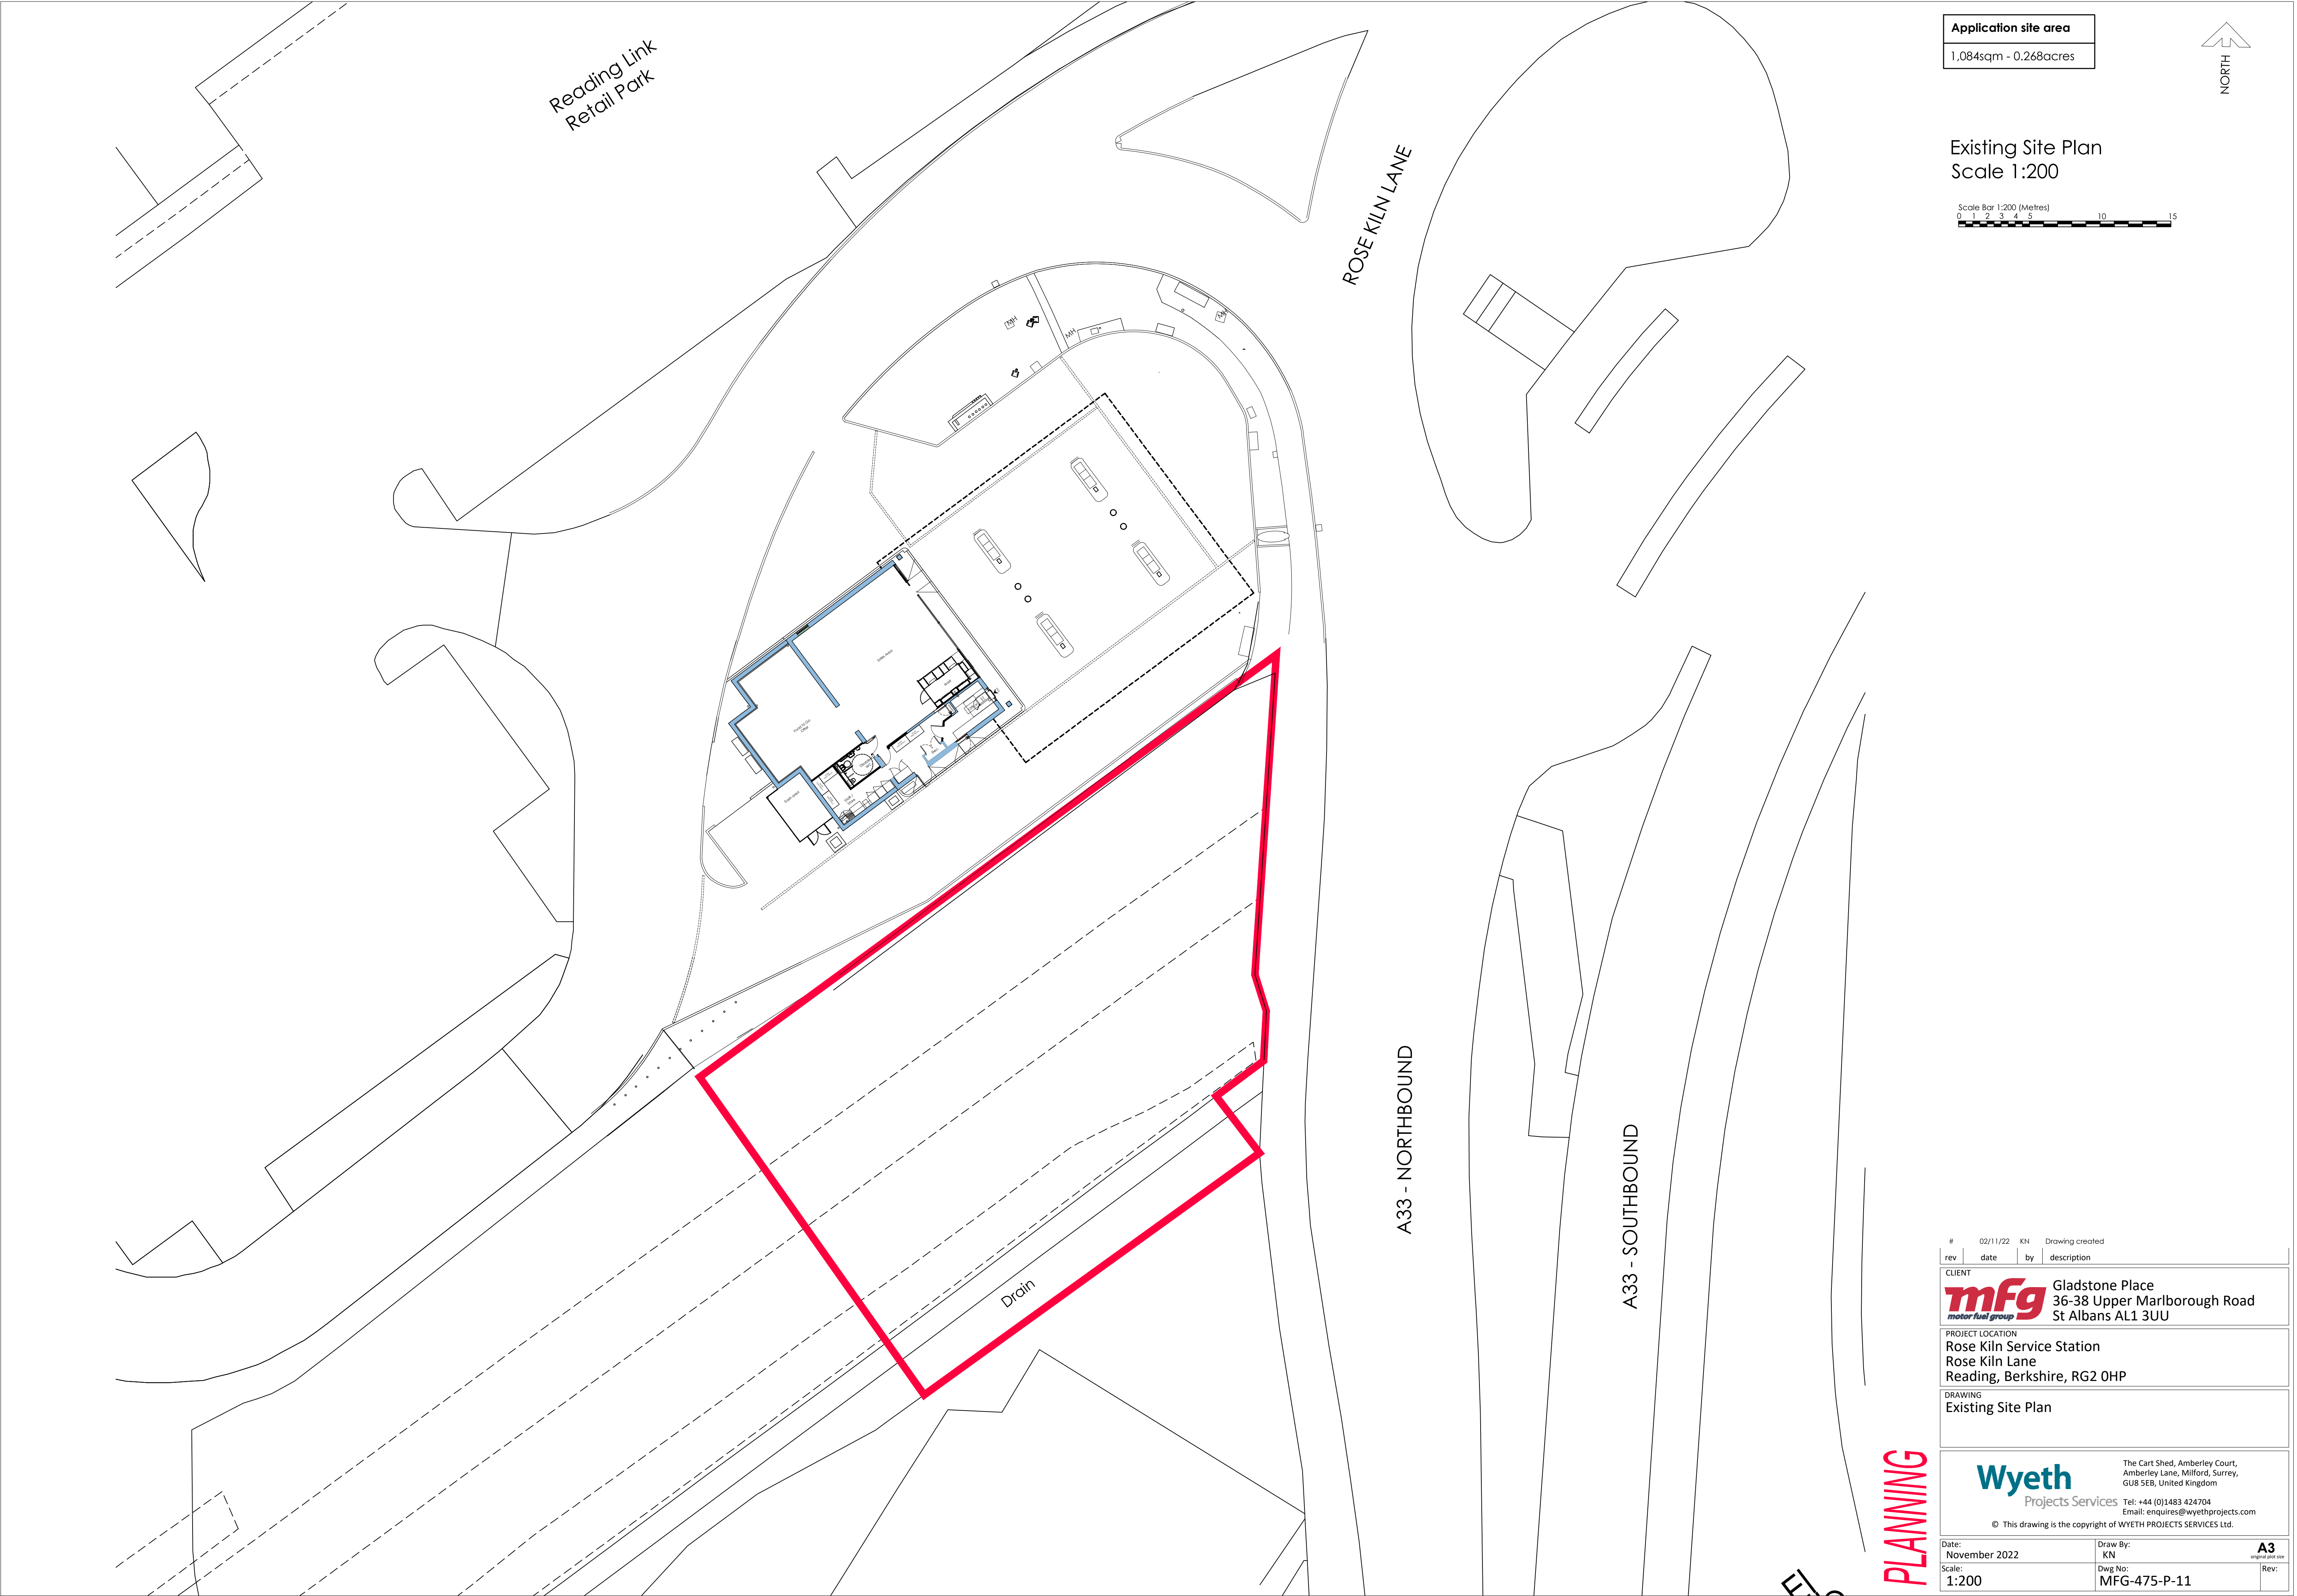


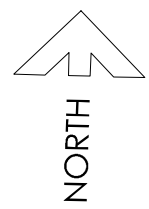

Application site area
1,084sqm - 0.268acres

Existing Site Plan
Scale 1:200

 

#	02/11/22	KN	Drawing created
rev	date	by	description

CLIENT
mfg Gladstone Place
36-38 Upper Marlborough Road
St Albans AL1 3UU

PROJECT LOCATION
Rose Kiln Service Station
Rose Kiln Lane
Reading, Berkshire, RG2 0HP

DRAWING
Existing Site Plan

Wyeth
Projects Services
Tel: +44 (0)1483 424704
Email: enquires@wyethprojects.com
© This drawing is the copyright of WYETH PROJECTS SERVICES Ltd.

Date: November 2022	Draw By: KN	A3 original plot size
Scale: 1:200	Dwg No: MFG-475-P-11	Rev: