



This drawing may be scaled with reference to the scale bar for planning application purposes only. Do not scale for any other purpose, use only annotated dimensions. All dimensions are to be checked by parties using the drawing, and any errors or omissions are to be reported to Weston & Co Architects Ltd.

Rev.	Date	Note	Author	Checked
A	22/07/22	Section drawing locations added	IG	CTW
B	17/04/23	Detail drawing key added	IG	CTW


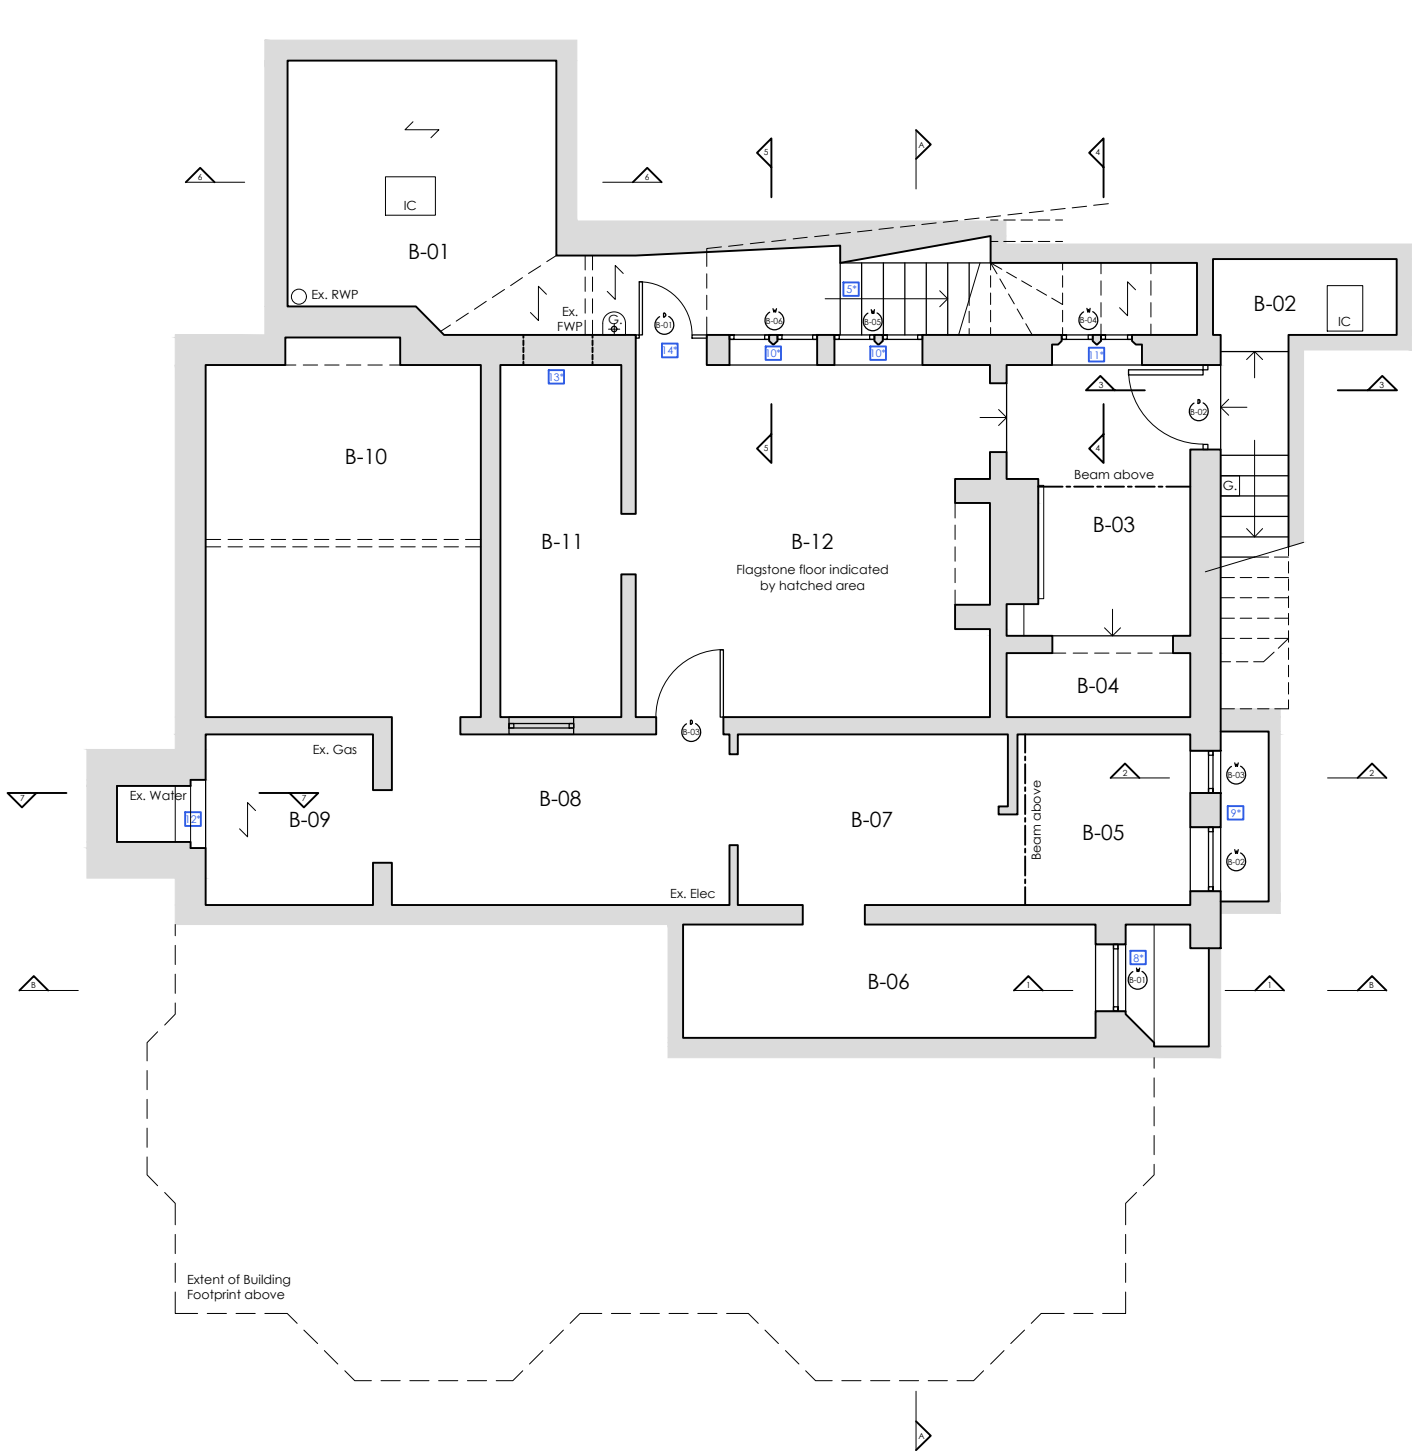


EXISTING LOWER GROUND FLOOR PLAN 1:100

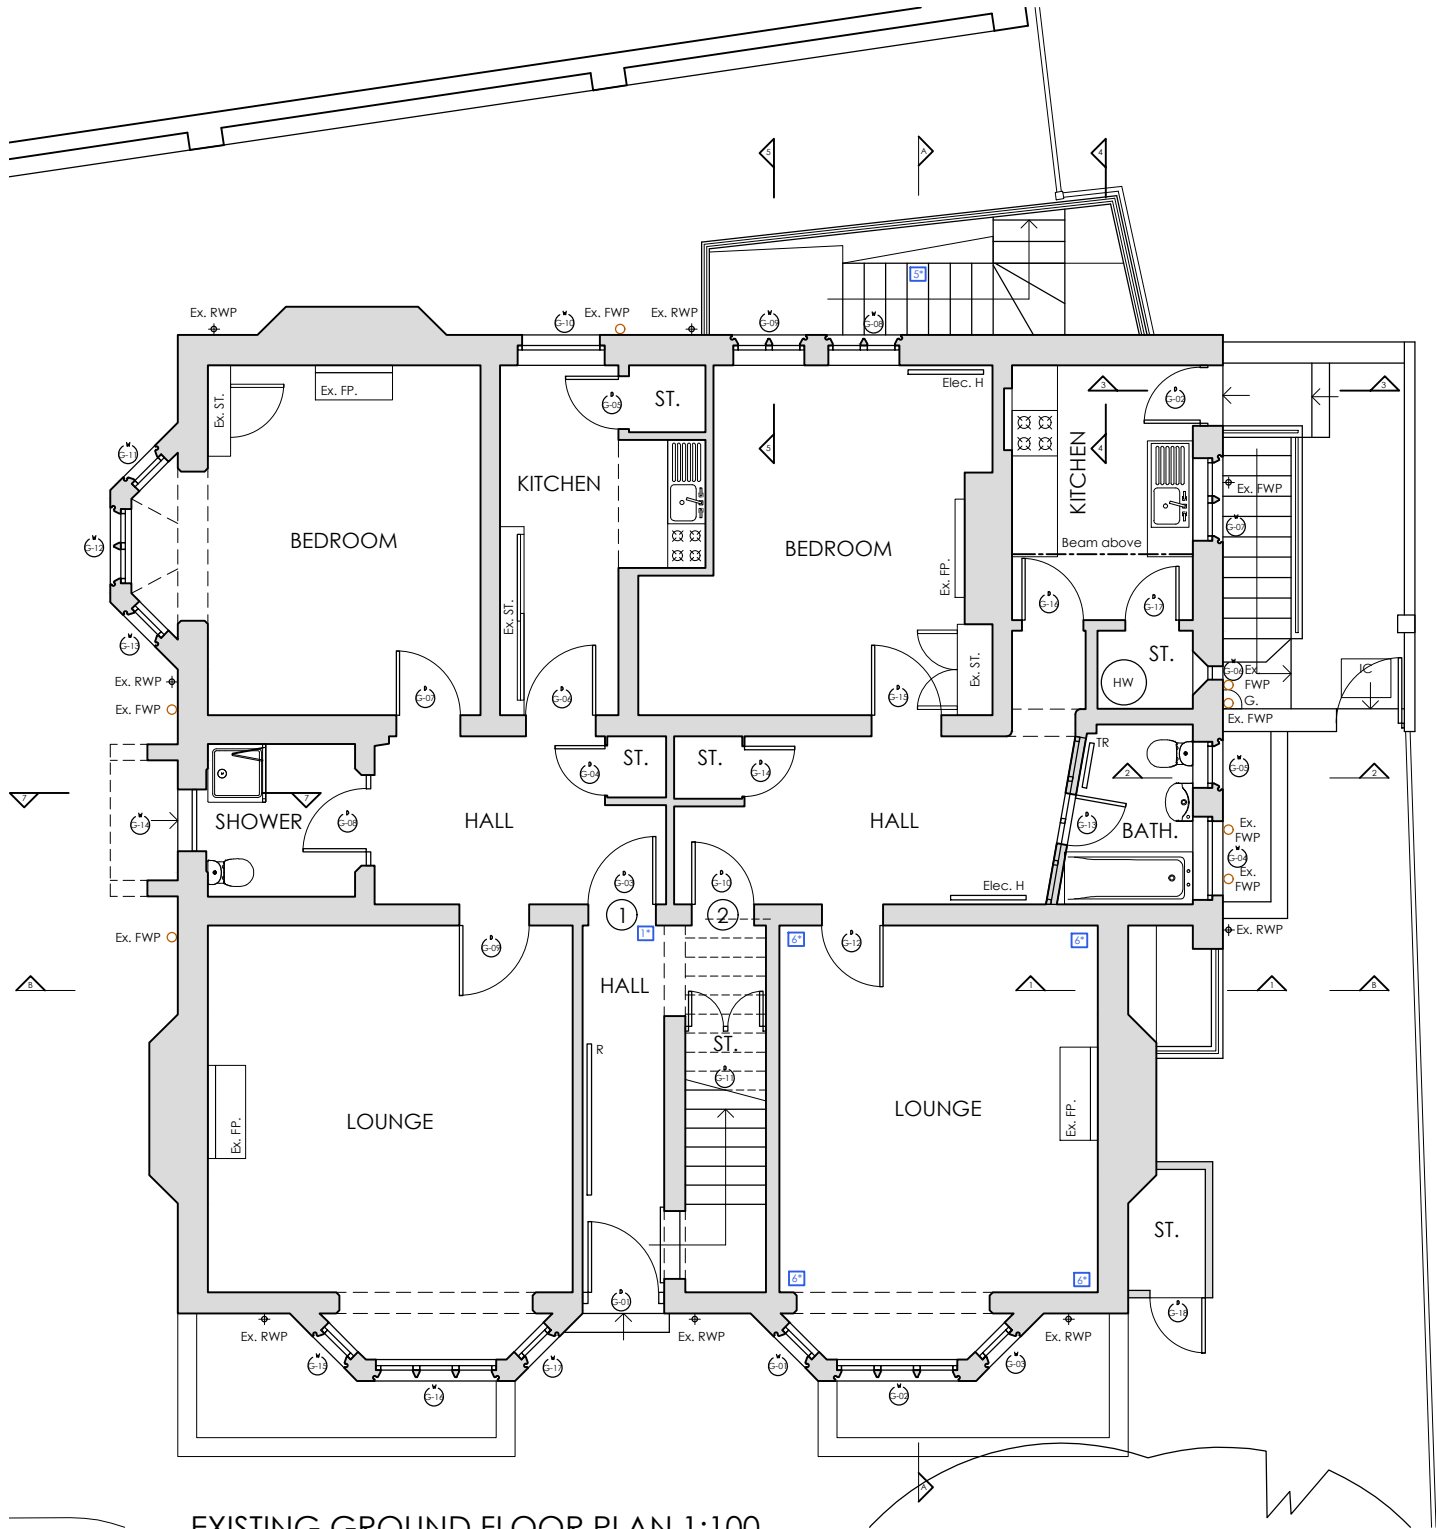

EXISTING GROUND FLOOR PLAN 1:100

Key:
RWP - Rainwater pipe
FWP - Foul water pipe

 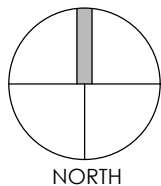

Detail drawing key:

- 10 Refer to drawing 18009-PL-32 for further details

20 Refer to drawing 18009-PL-33 for further details

30 Refer to drawing 18009-PL-33 for further details

40 Refer to drawing 18009-PL-34 for further details

50 Refer to drawing 18009-PL-35 for further details

60 Refer to drawing 18009-PL-36 for further details

70 Refer to drawing 18009-PL-37 for further details

80 Refer to drawing 18009-PL-38 for further details

90 Refer to drawing 18009-PL-39 for further details
- 100 Refer to drawing 18009-PL-40 for further details

110 Refer to drawing 18009-PL-41 for further details

120 Refer to drawing 18009-PL-42 for further details

130 Refer to drawing 18009-PL-43 for further details

140 Refer to drawing 18009-PL-44 for further details

150 Refer to drawing 18009-PL-45 for further details

160 Refer to drawing 18009-PL-46 for further details

170 Refer to drawing 18009-PL-47 for further details

180 Refer to drawing 18009-PL-48 for further details

Project	Refurbishment & Alterations Carlisle House, 118 Oxford Road Reading RG1 7NG					Drawing	Existing Lwr. Ground & Ground Floor Plans				
						Job-Dwg Number	18009-PL-04			Rev.	B
Client	Turner Property Ltd					WESTON + CO ARCHITECTS Wattlington House 44 Wattlington Street Reading, RG1 4RJ T. 0118 375 0252 www.weston-co.com					
Status	Planning										
Scale	1/100		Sheet Size A3								
Author	IG	Checked	CTW	Date	04/02/22						