



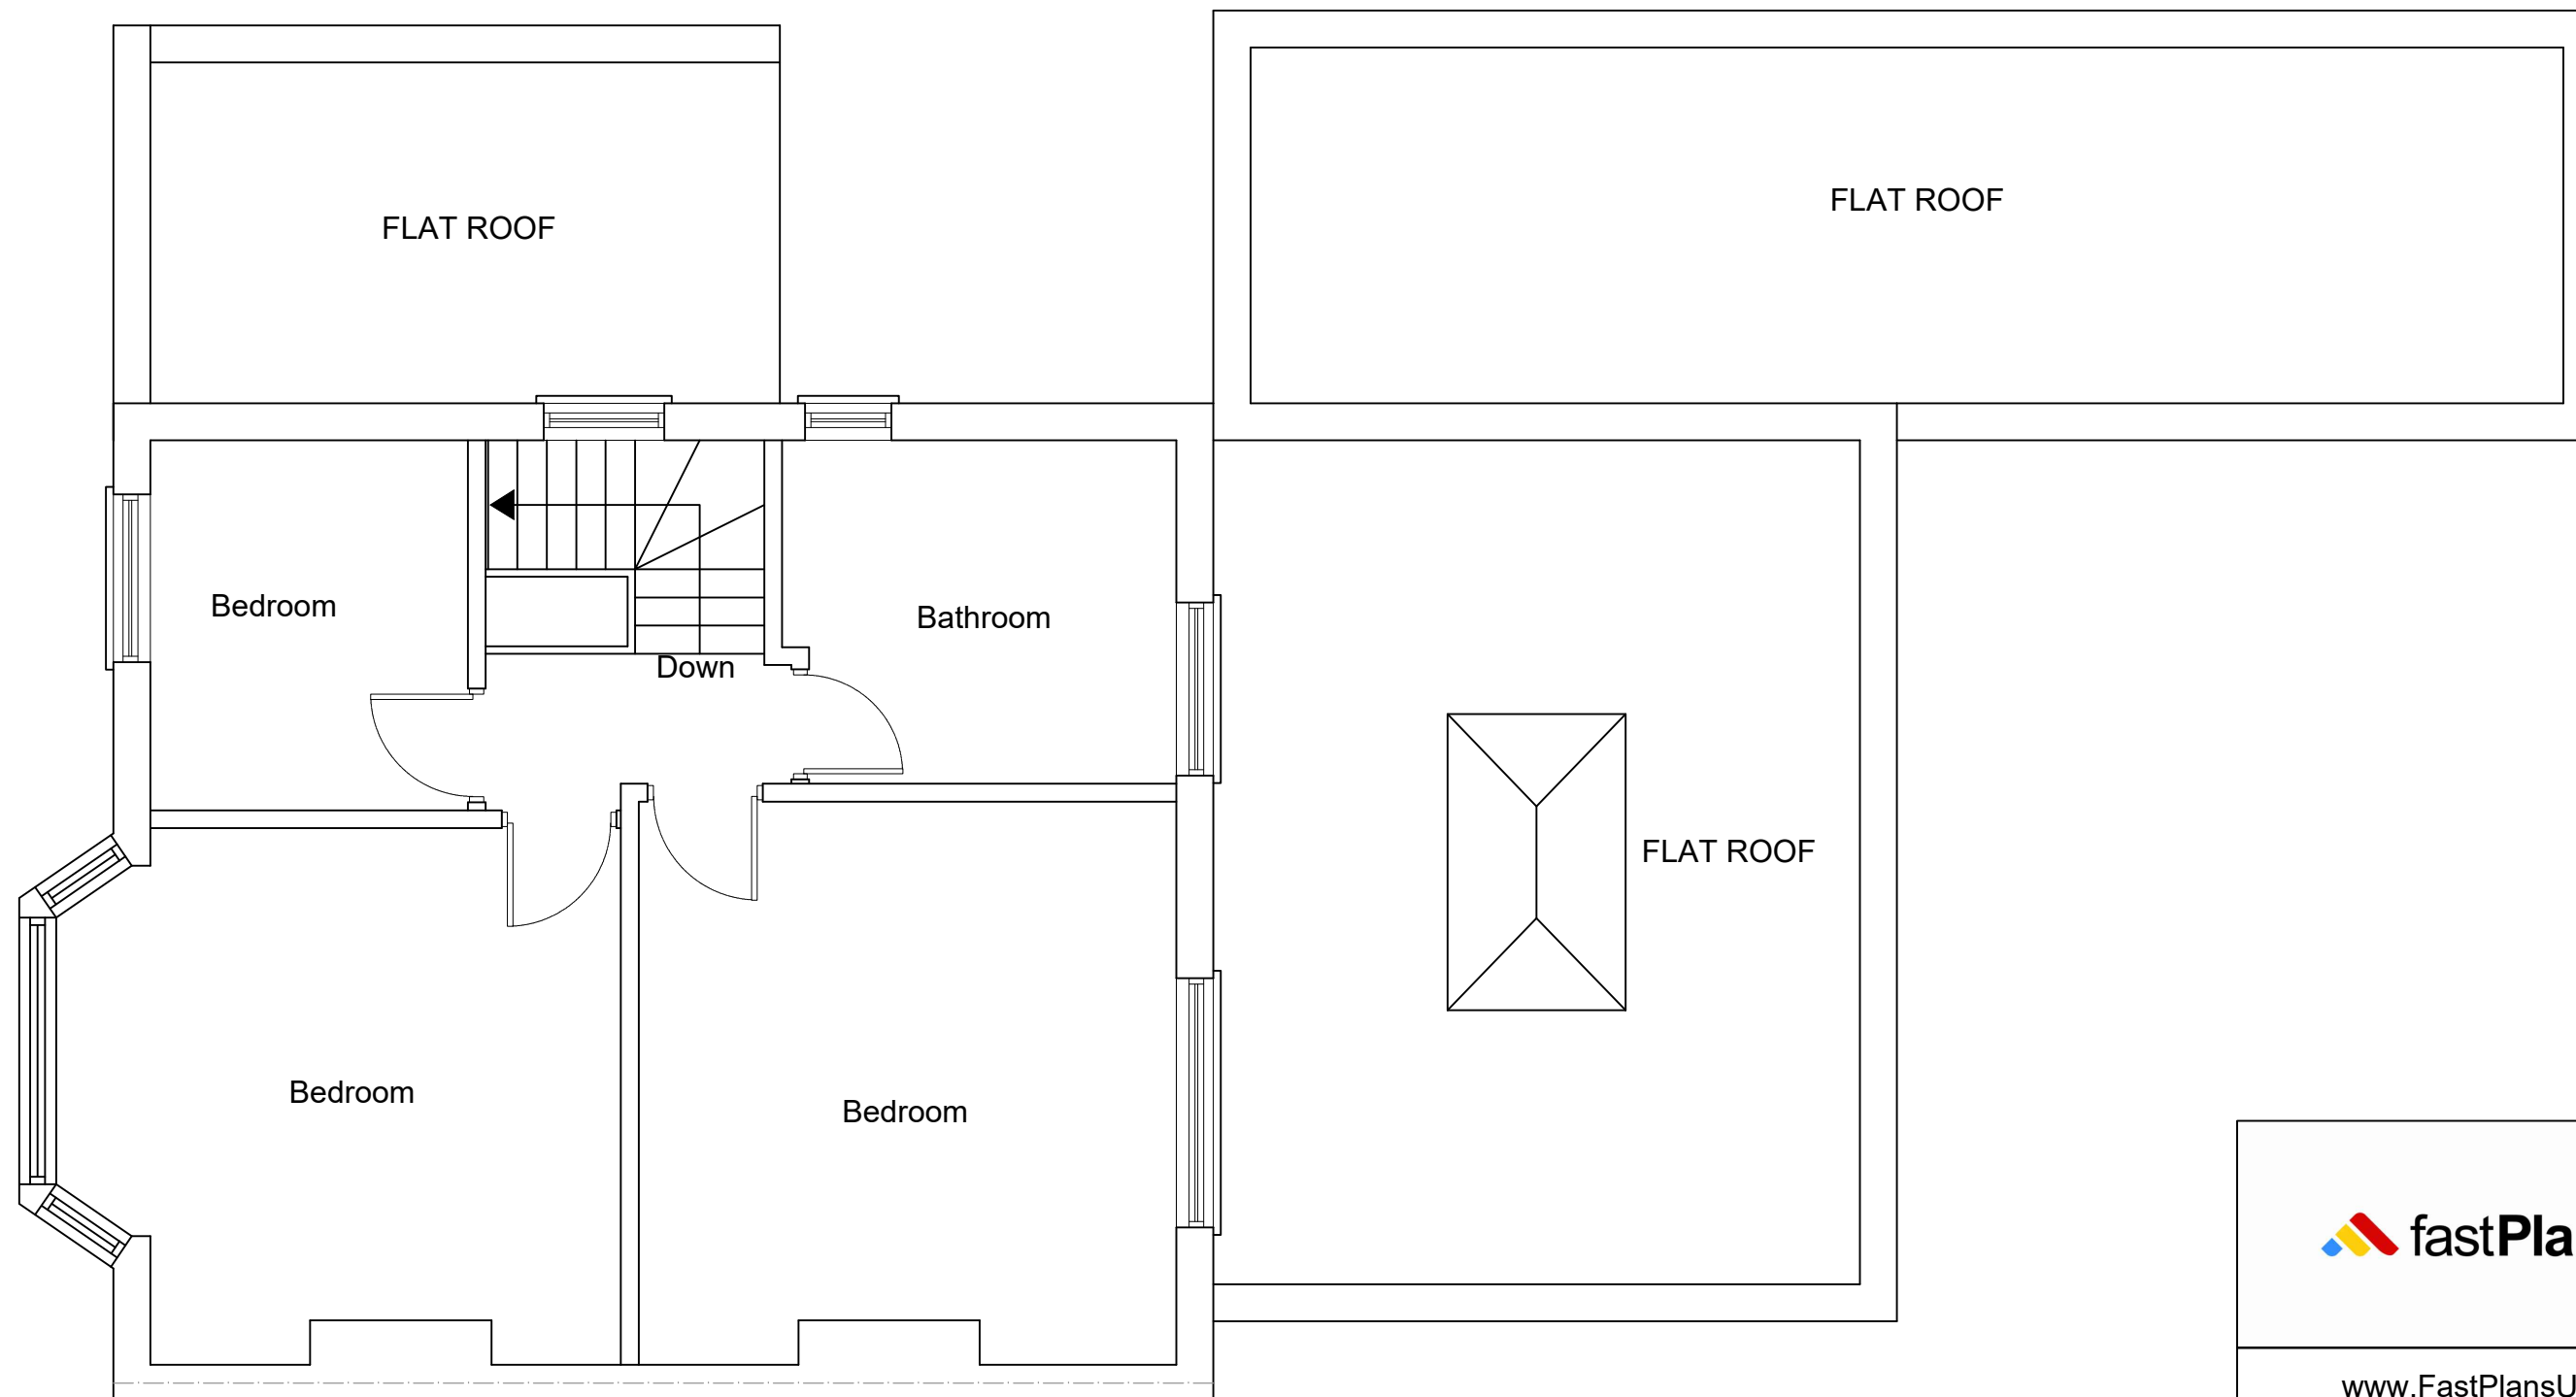

EXISTING FIRST FLOOR PLAN
SCALE 1:50

 

www.FastPlansUK.co.uk

Project: Loft Conversion with
Dormer to Rear.

Address:
13 MONK WAY RG30 3DP

Scale: 1:50 @ A3	Dwg. no: A02
Drawn by: O.B.S	Date Drawn: 02-MAR-2023

For Drawings Tel: 020 3542 1777

E-mail: plans@FastPlansUK.co.uk