



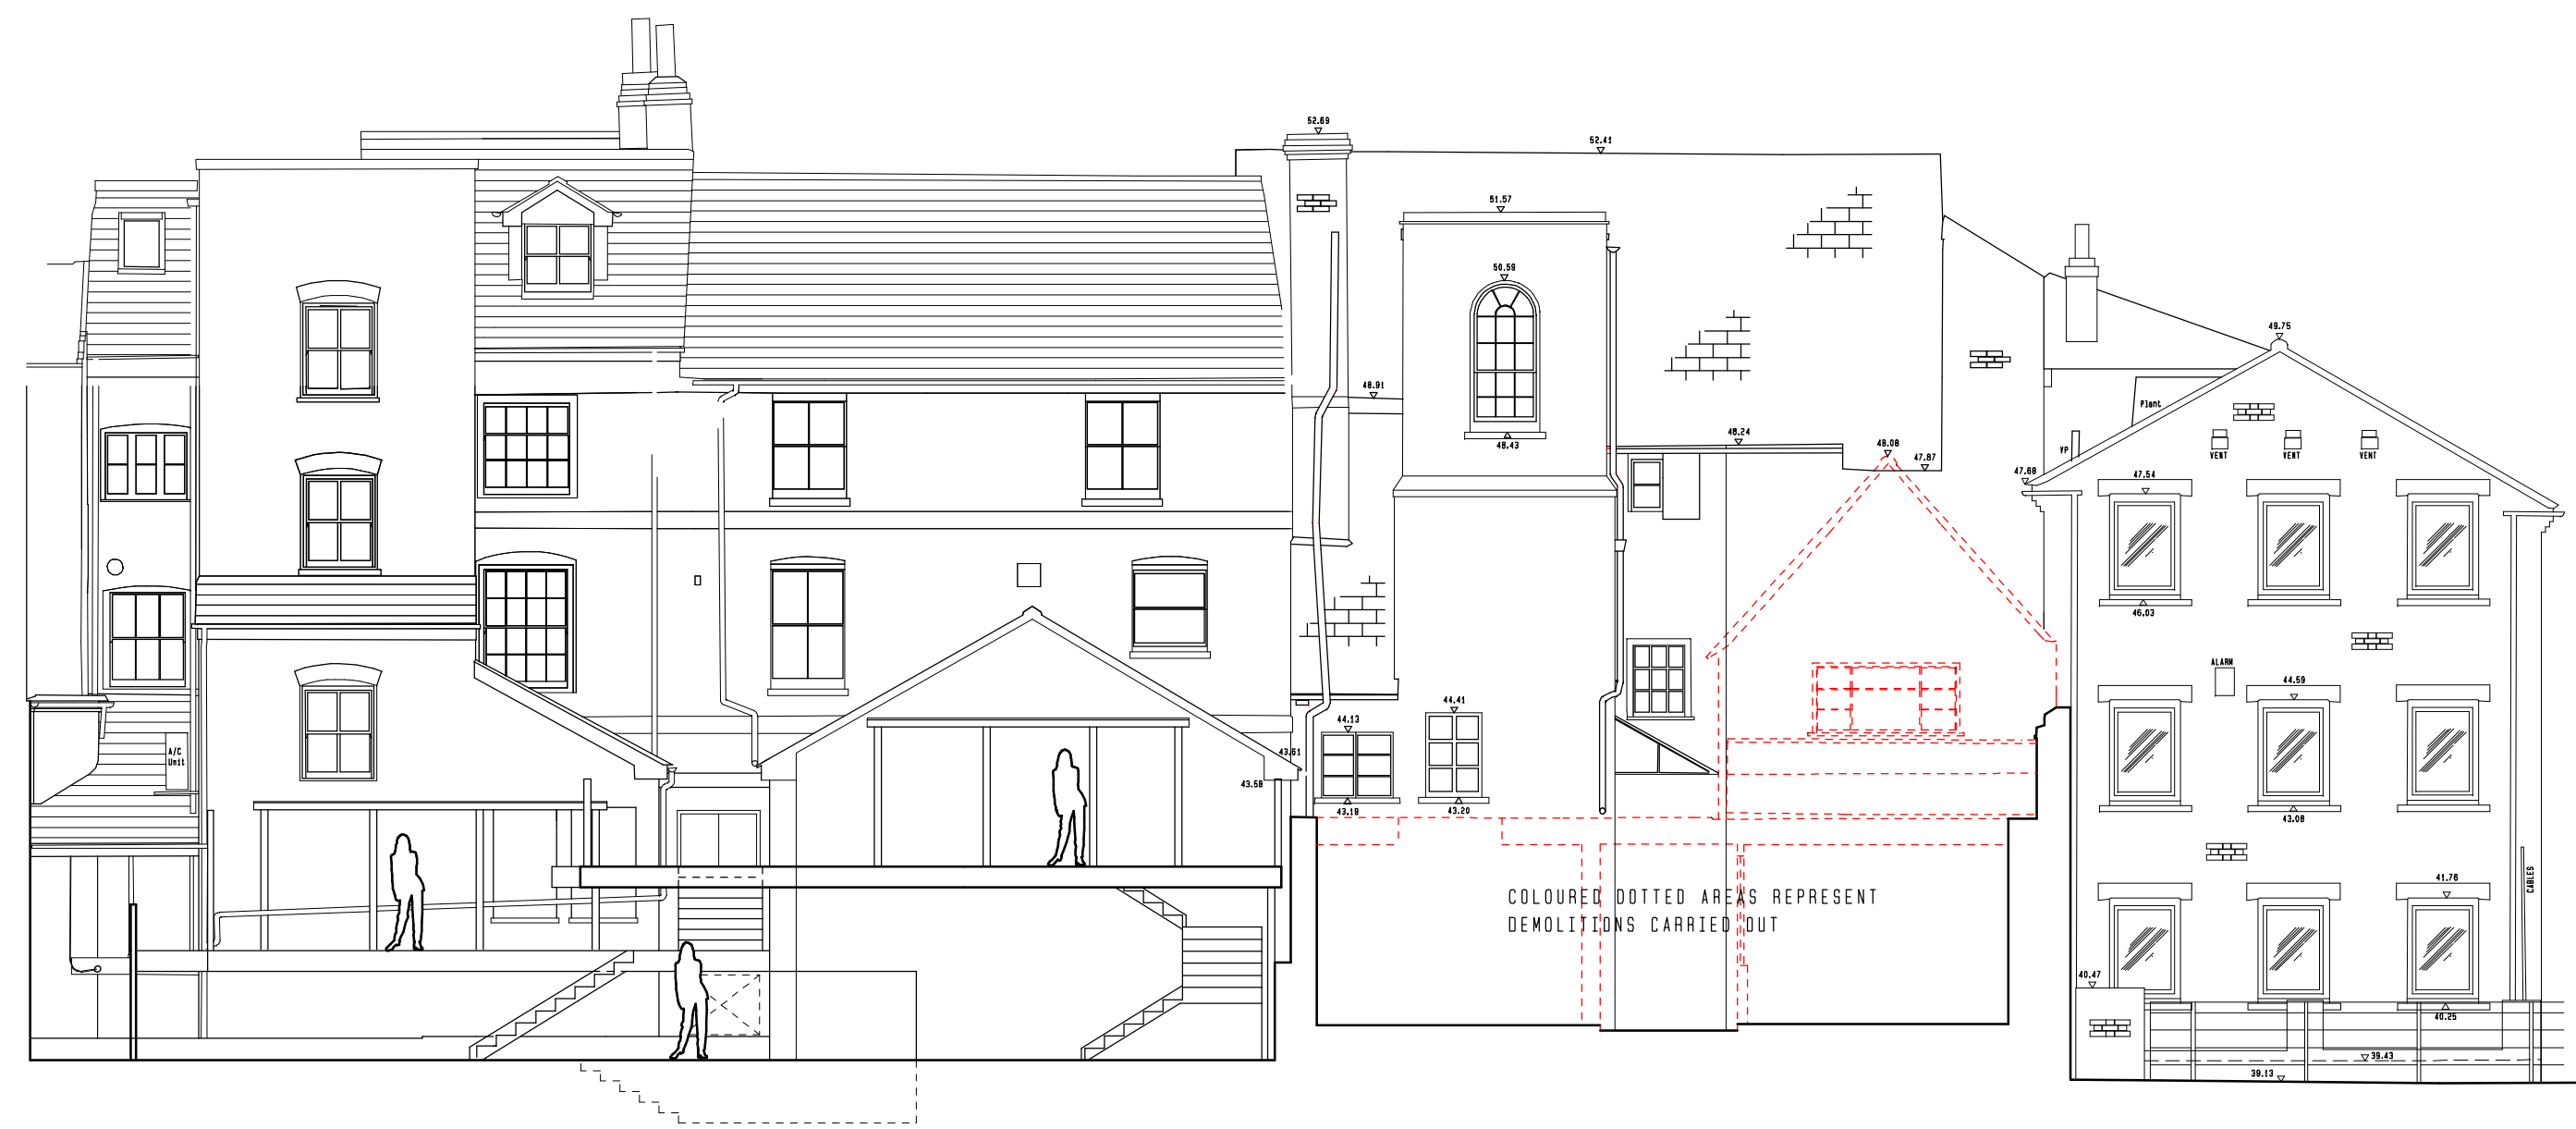


adjacent property no 9 gun street no 10 gun street adjacent property

REAR ELEVATION A

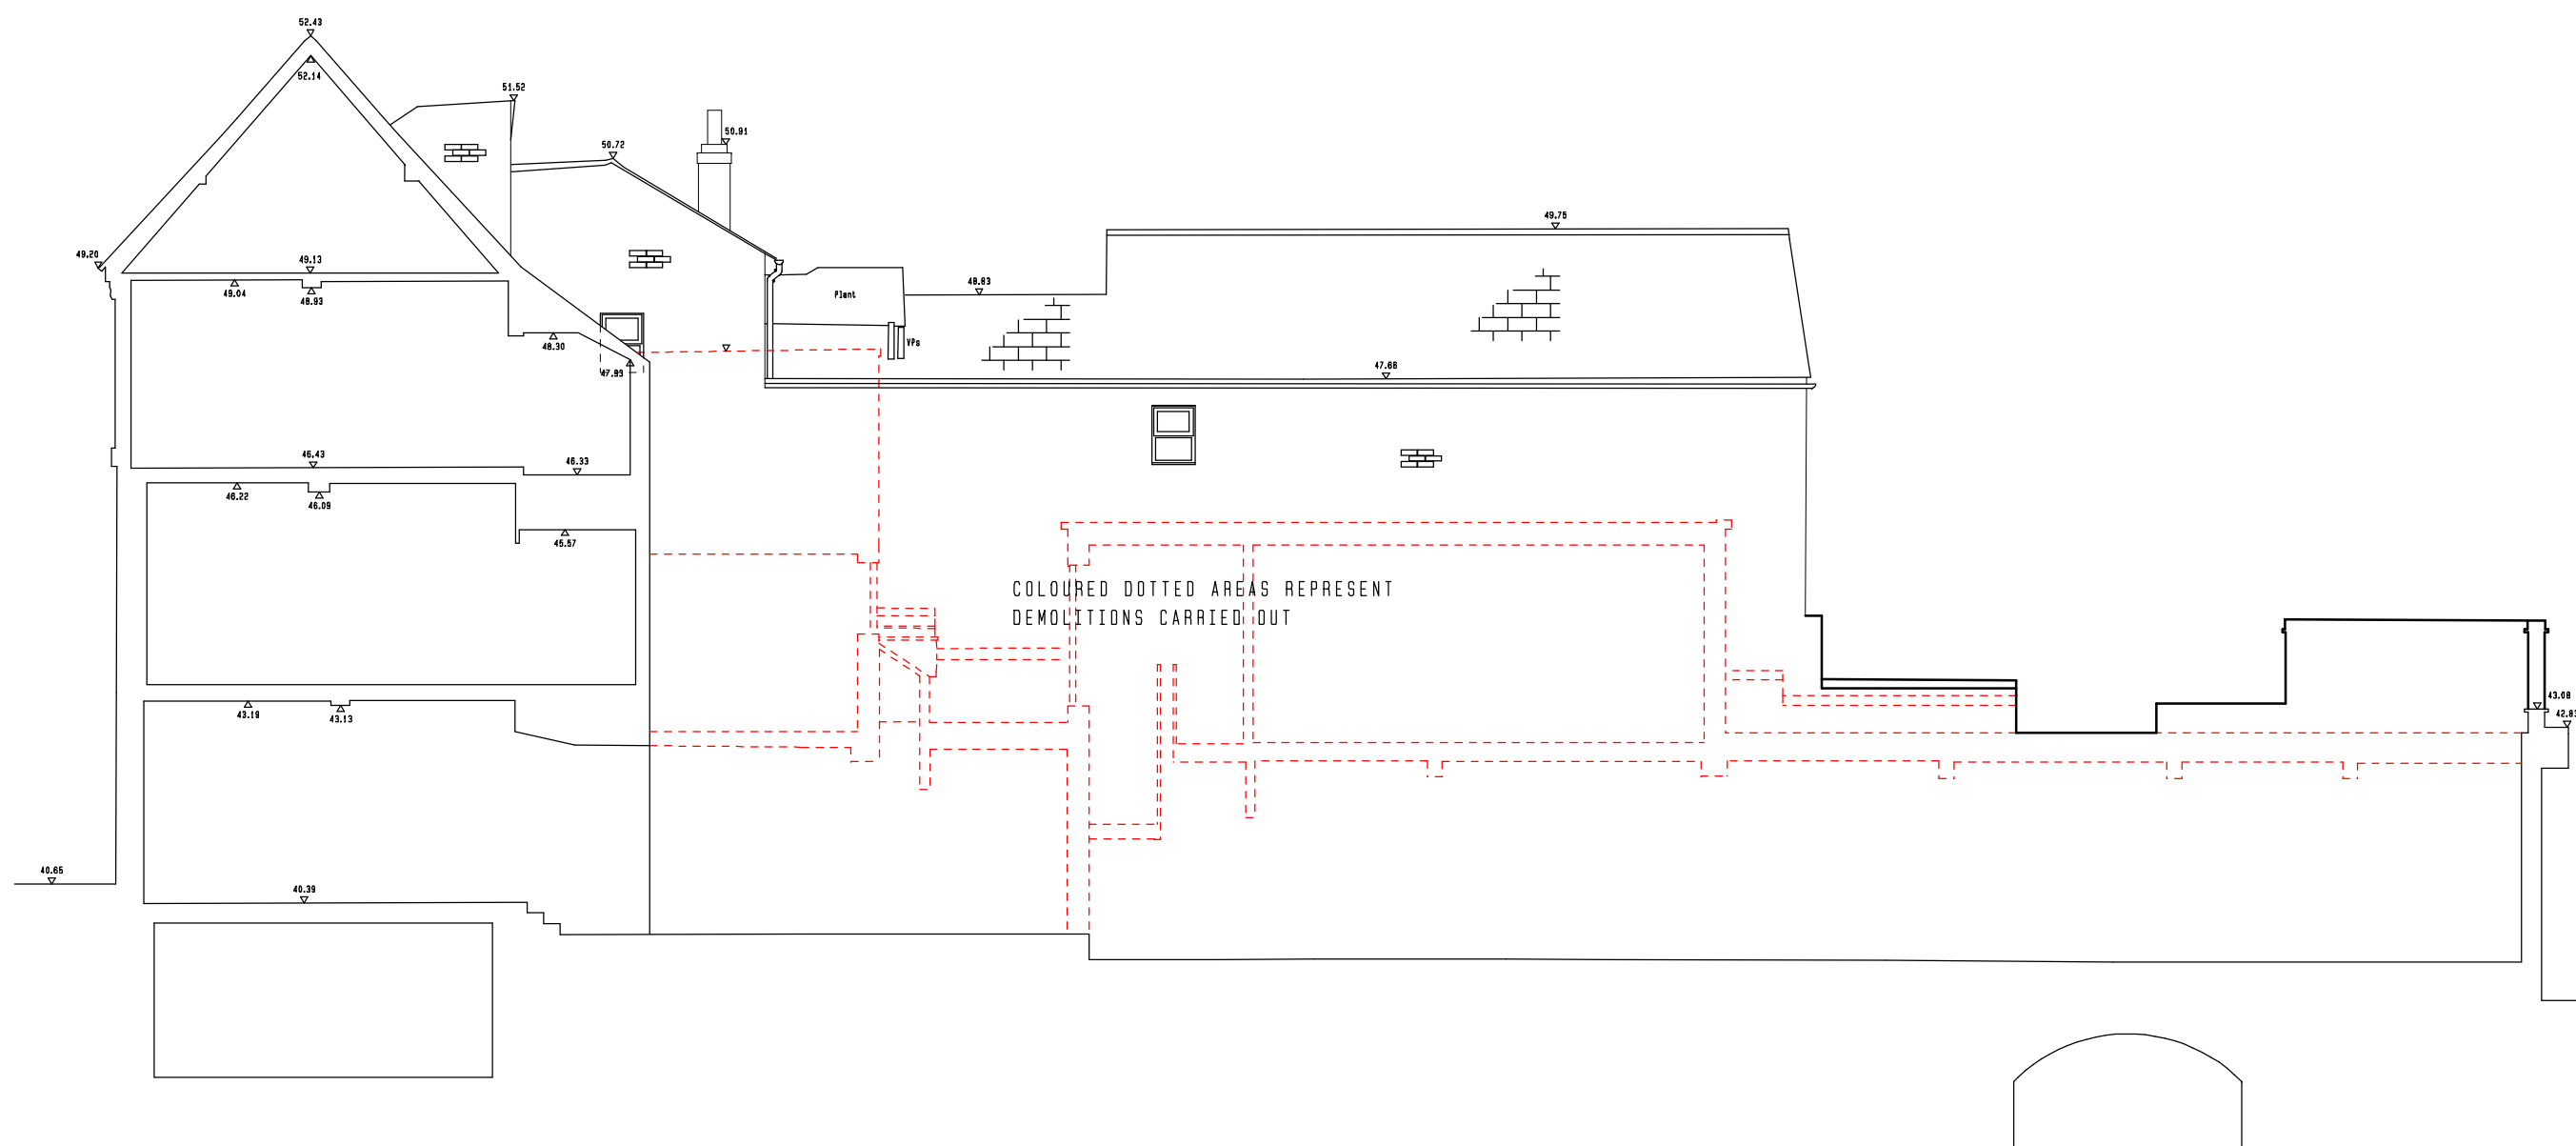


SECTION/ELEVATION B

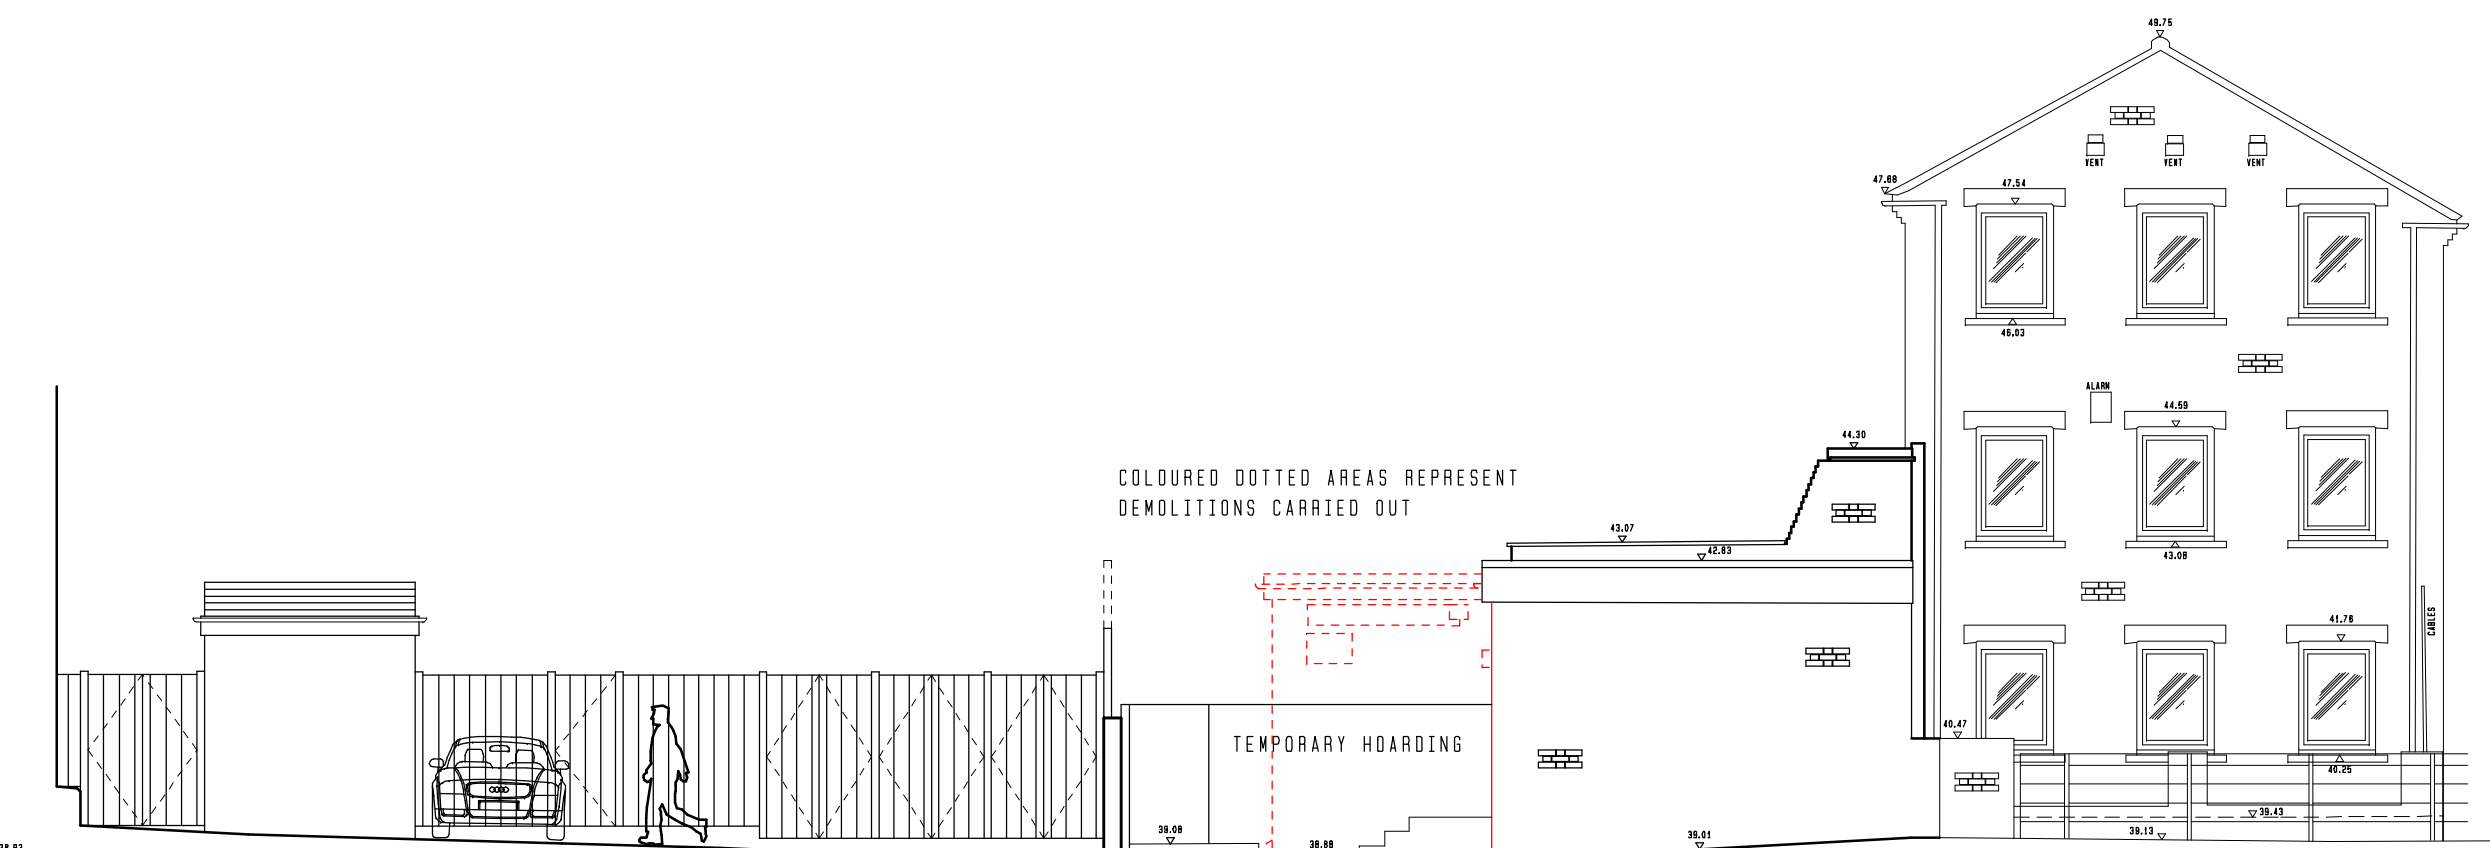


adjacent property no 9 gun street no 10 gun street adjacent property


REAR ELEVATION C

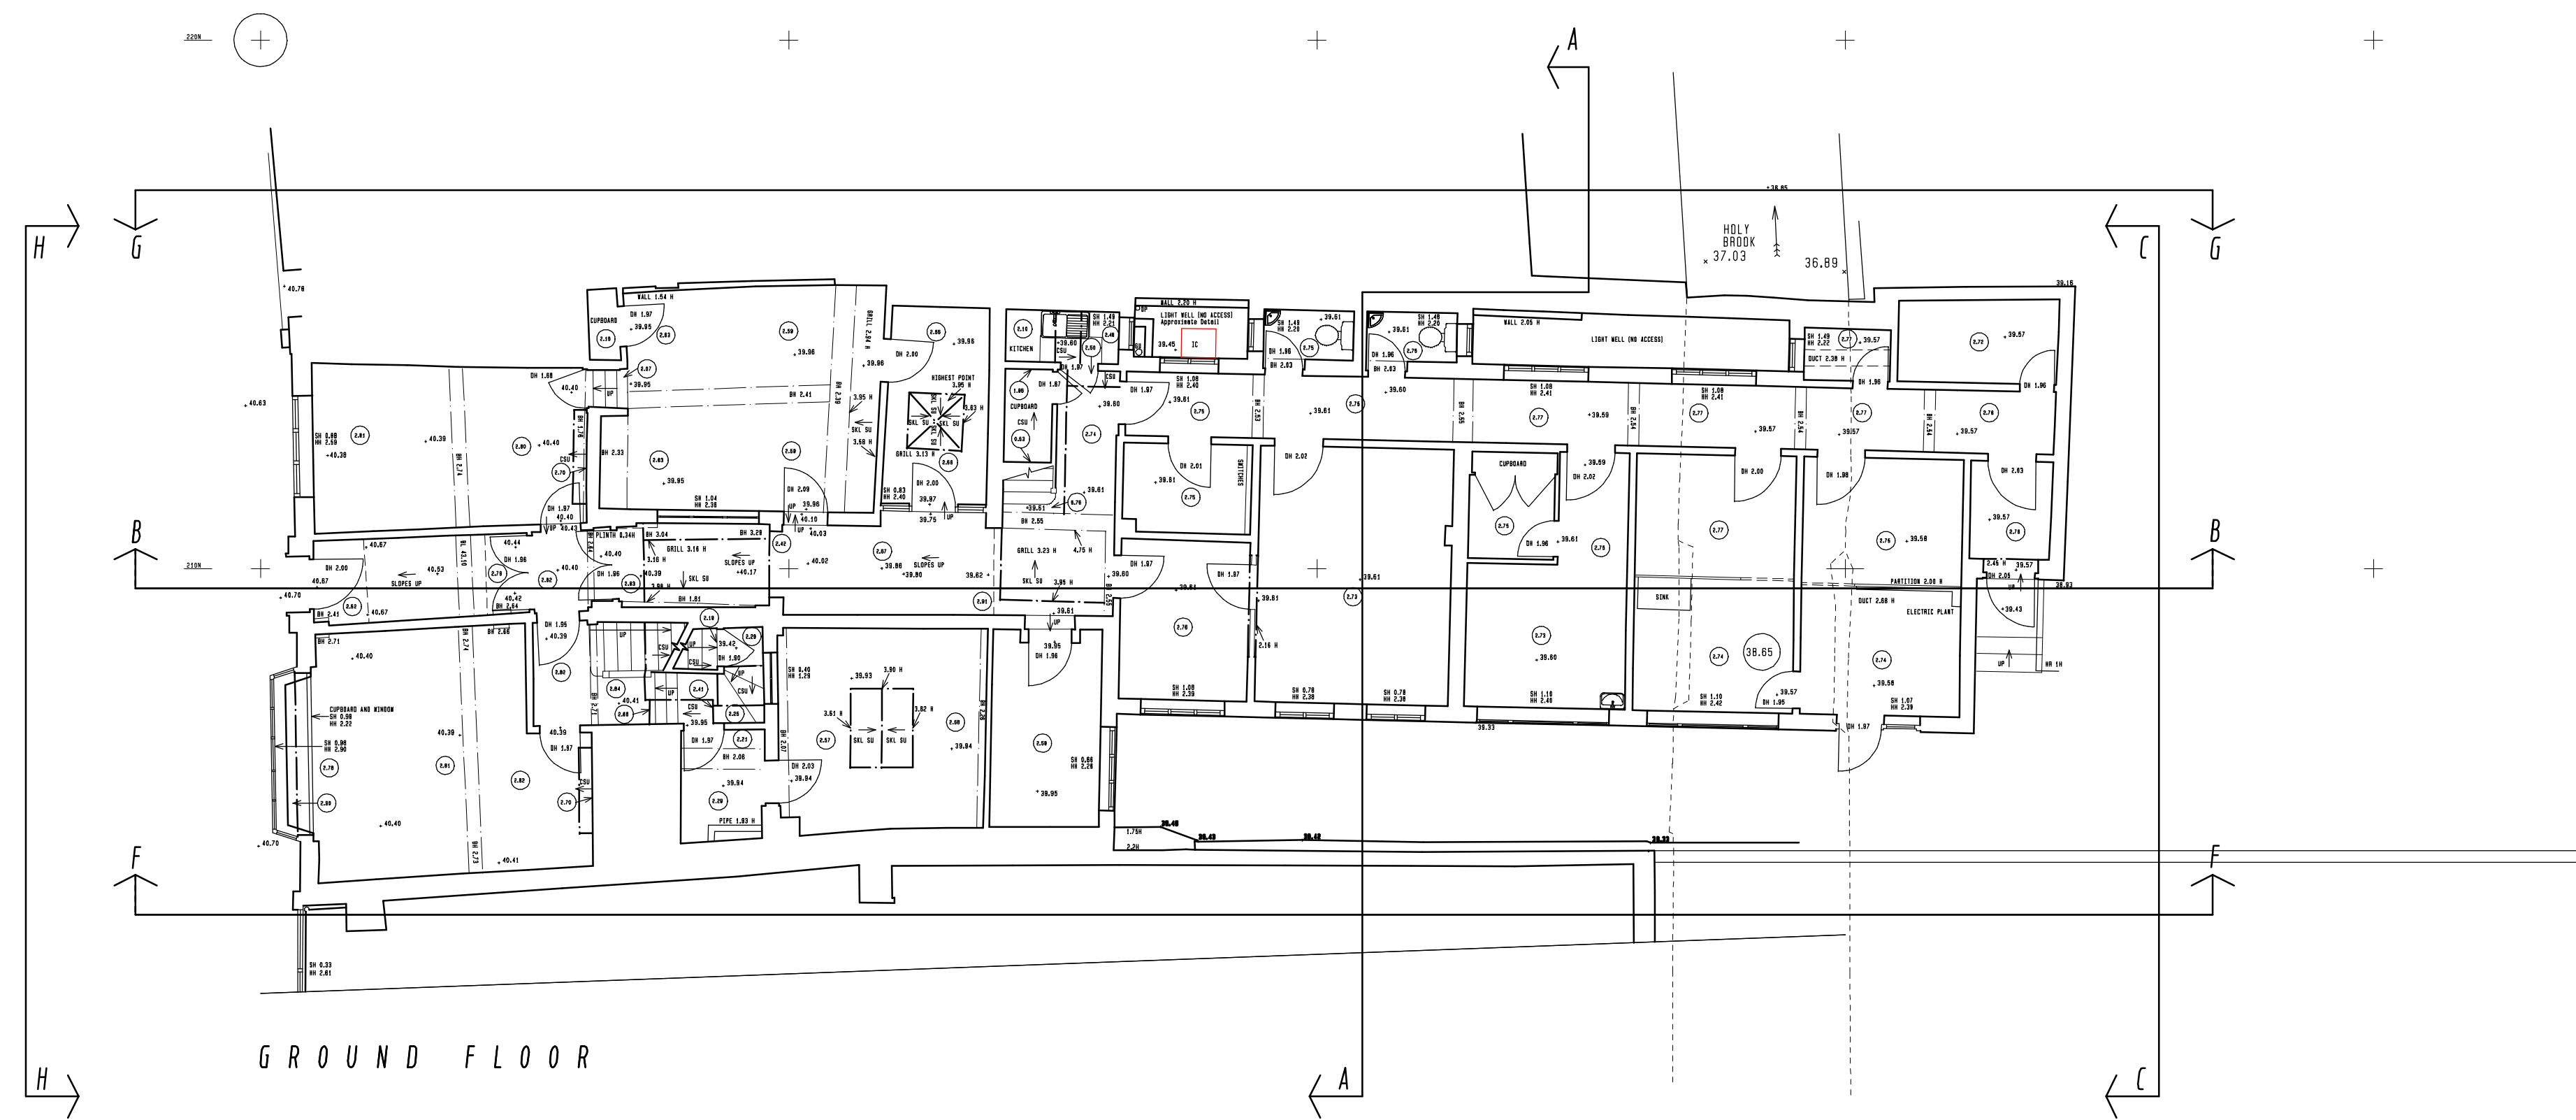


FRONT ELEVATION H

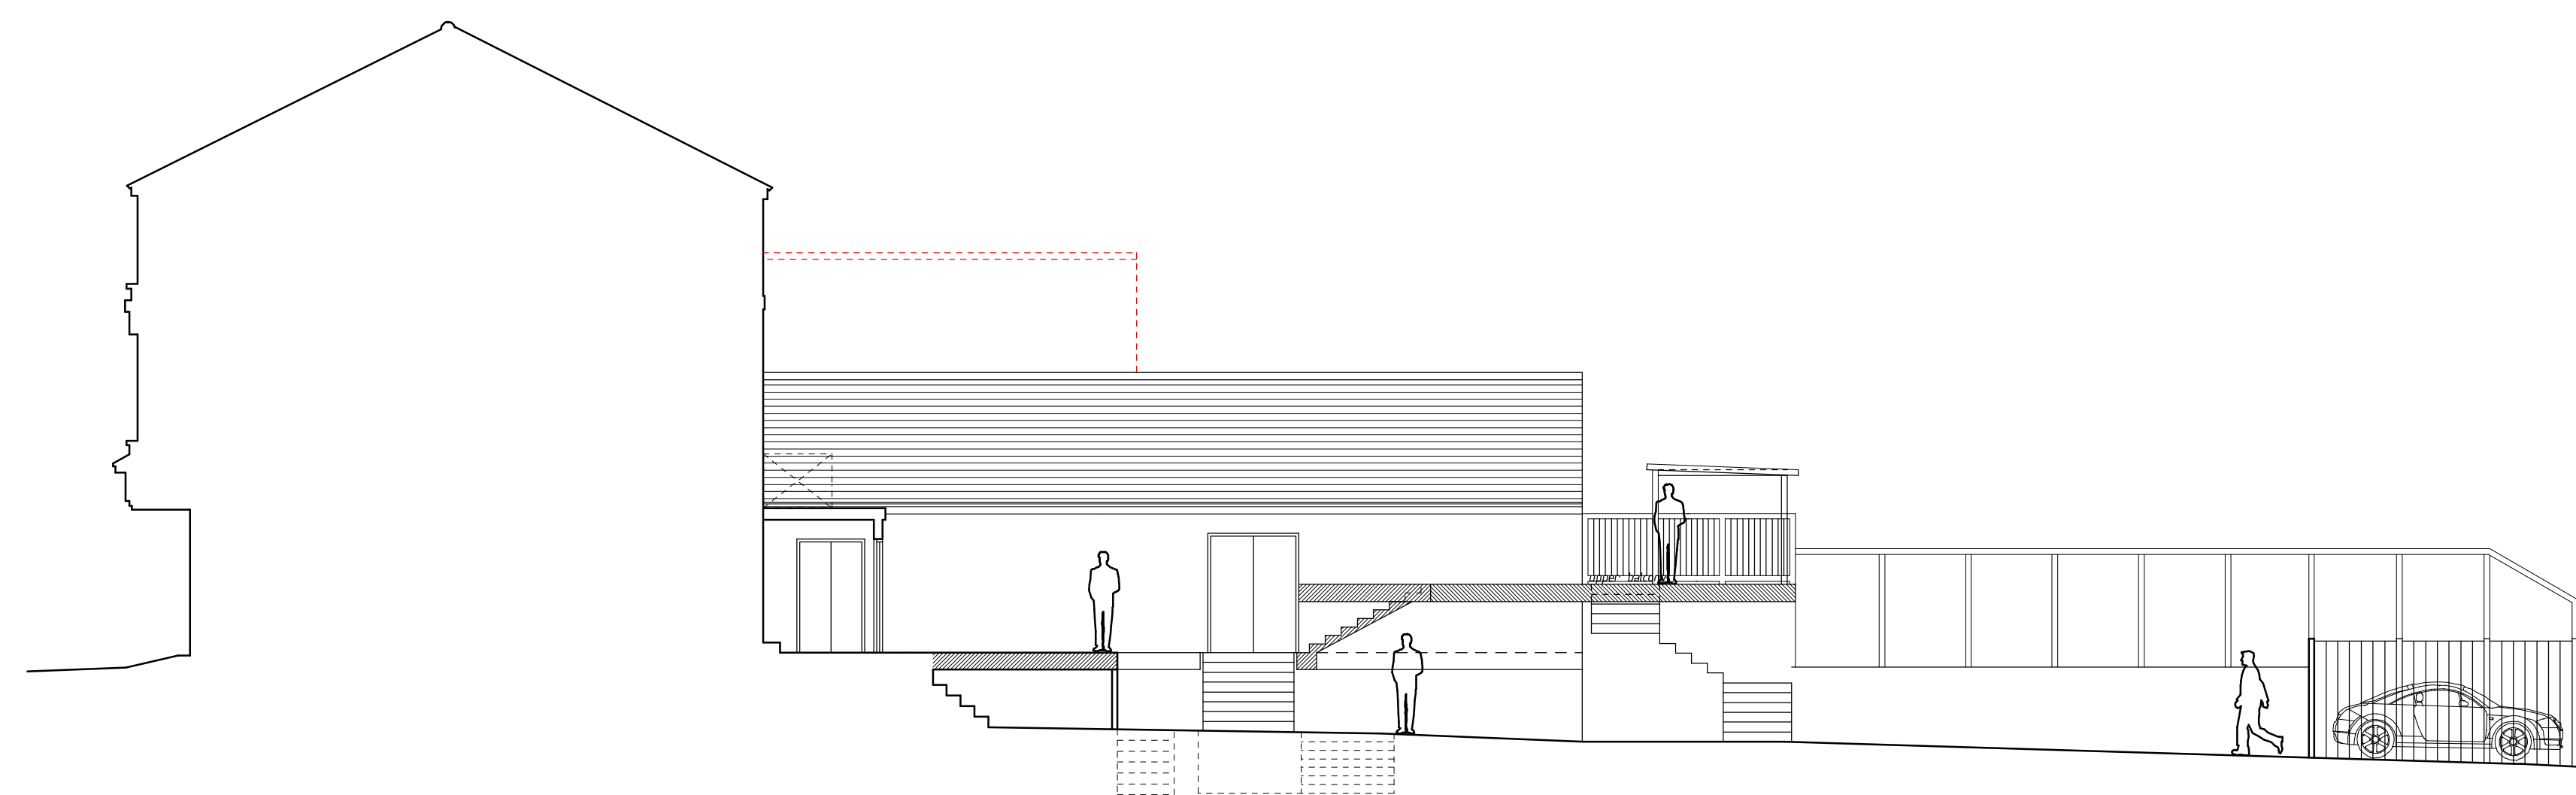

Elevation F

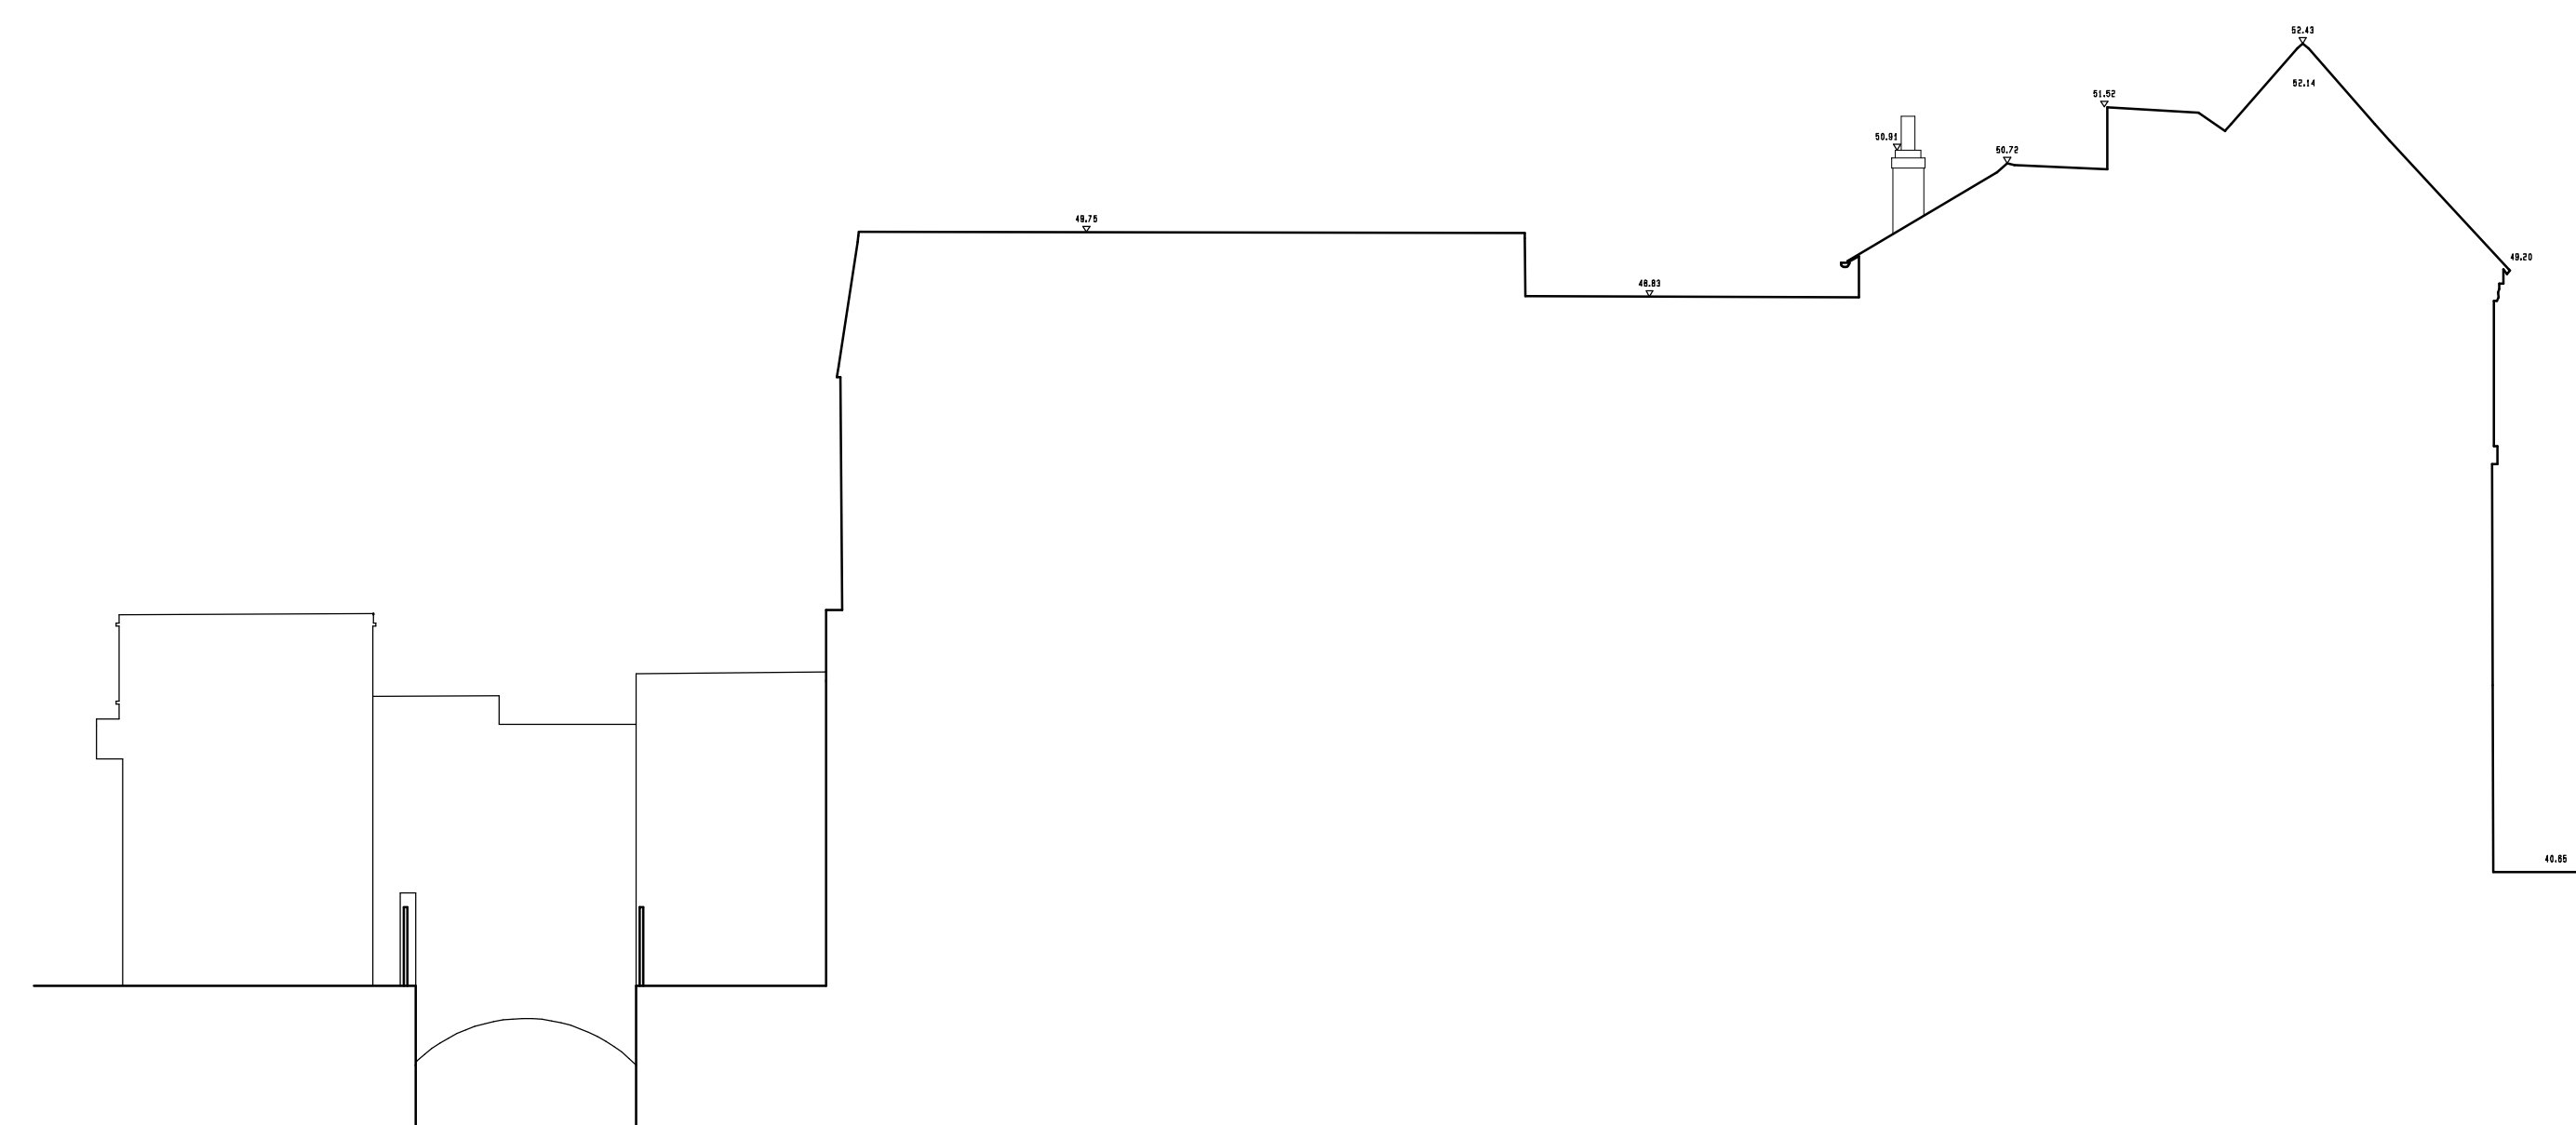

Elevation G

 

Issue Revision Date

alan brown design

TEL: 07535 642589 E-MAIL: alanbrown@hotmail.com

Project: NO 10 GUN STREET
READING

Title: EXISTING ELEVATIONS
WITH DEMOLITIONS

Client: NO 10 GUN STREET

Date: Feb 2022 Scale: 1:100 at A3 Drawn By:

Drawing No. 183 Rev. 0