



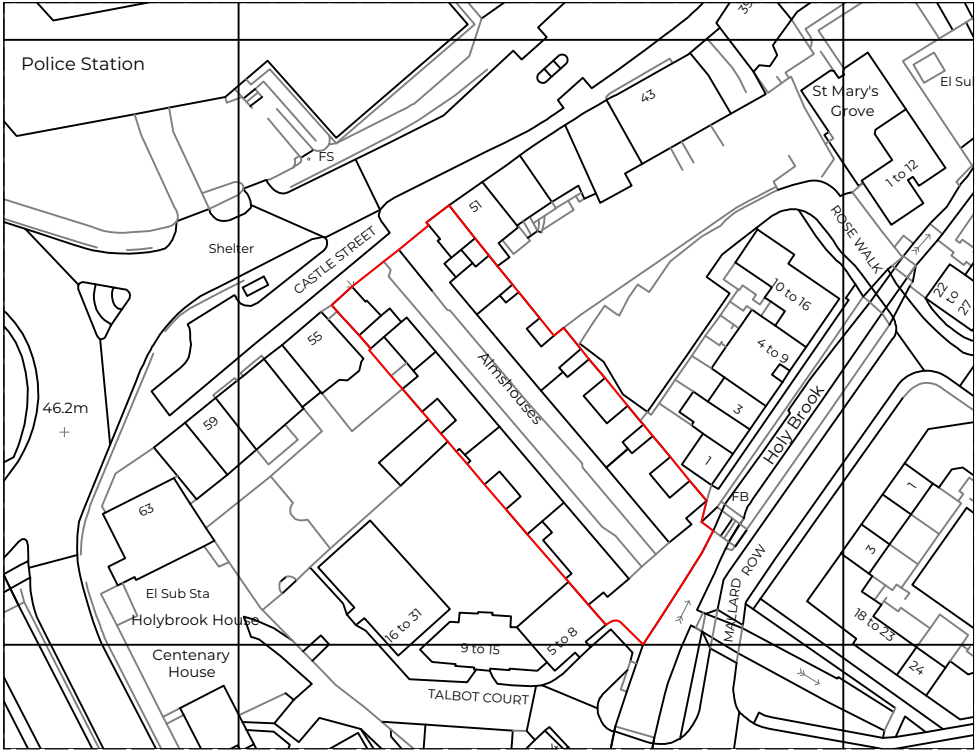

Location Plan
Scale 1:1250@A3

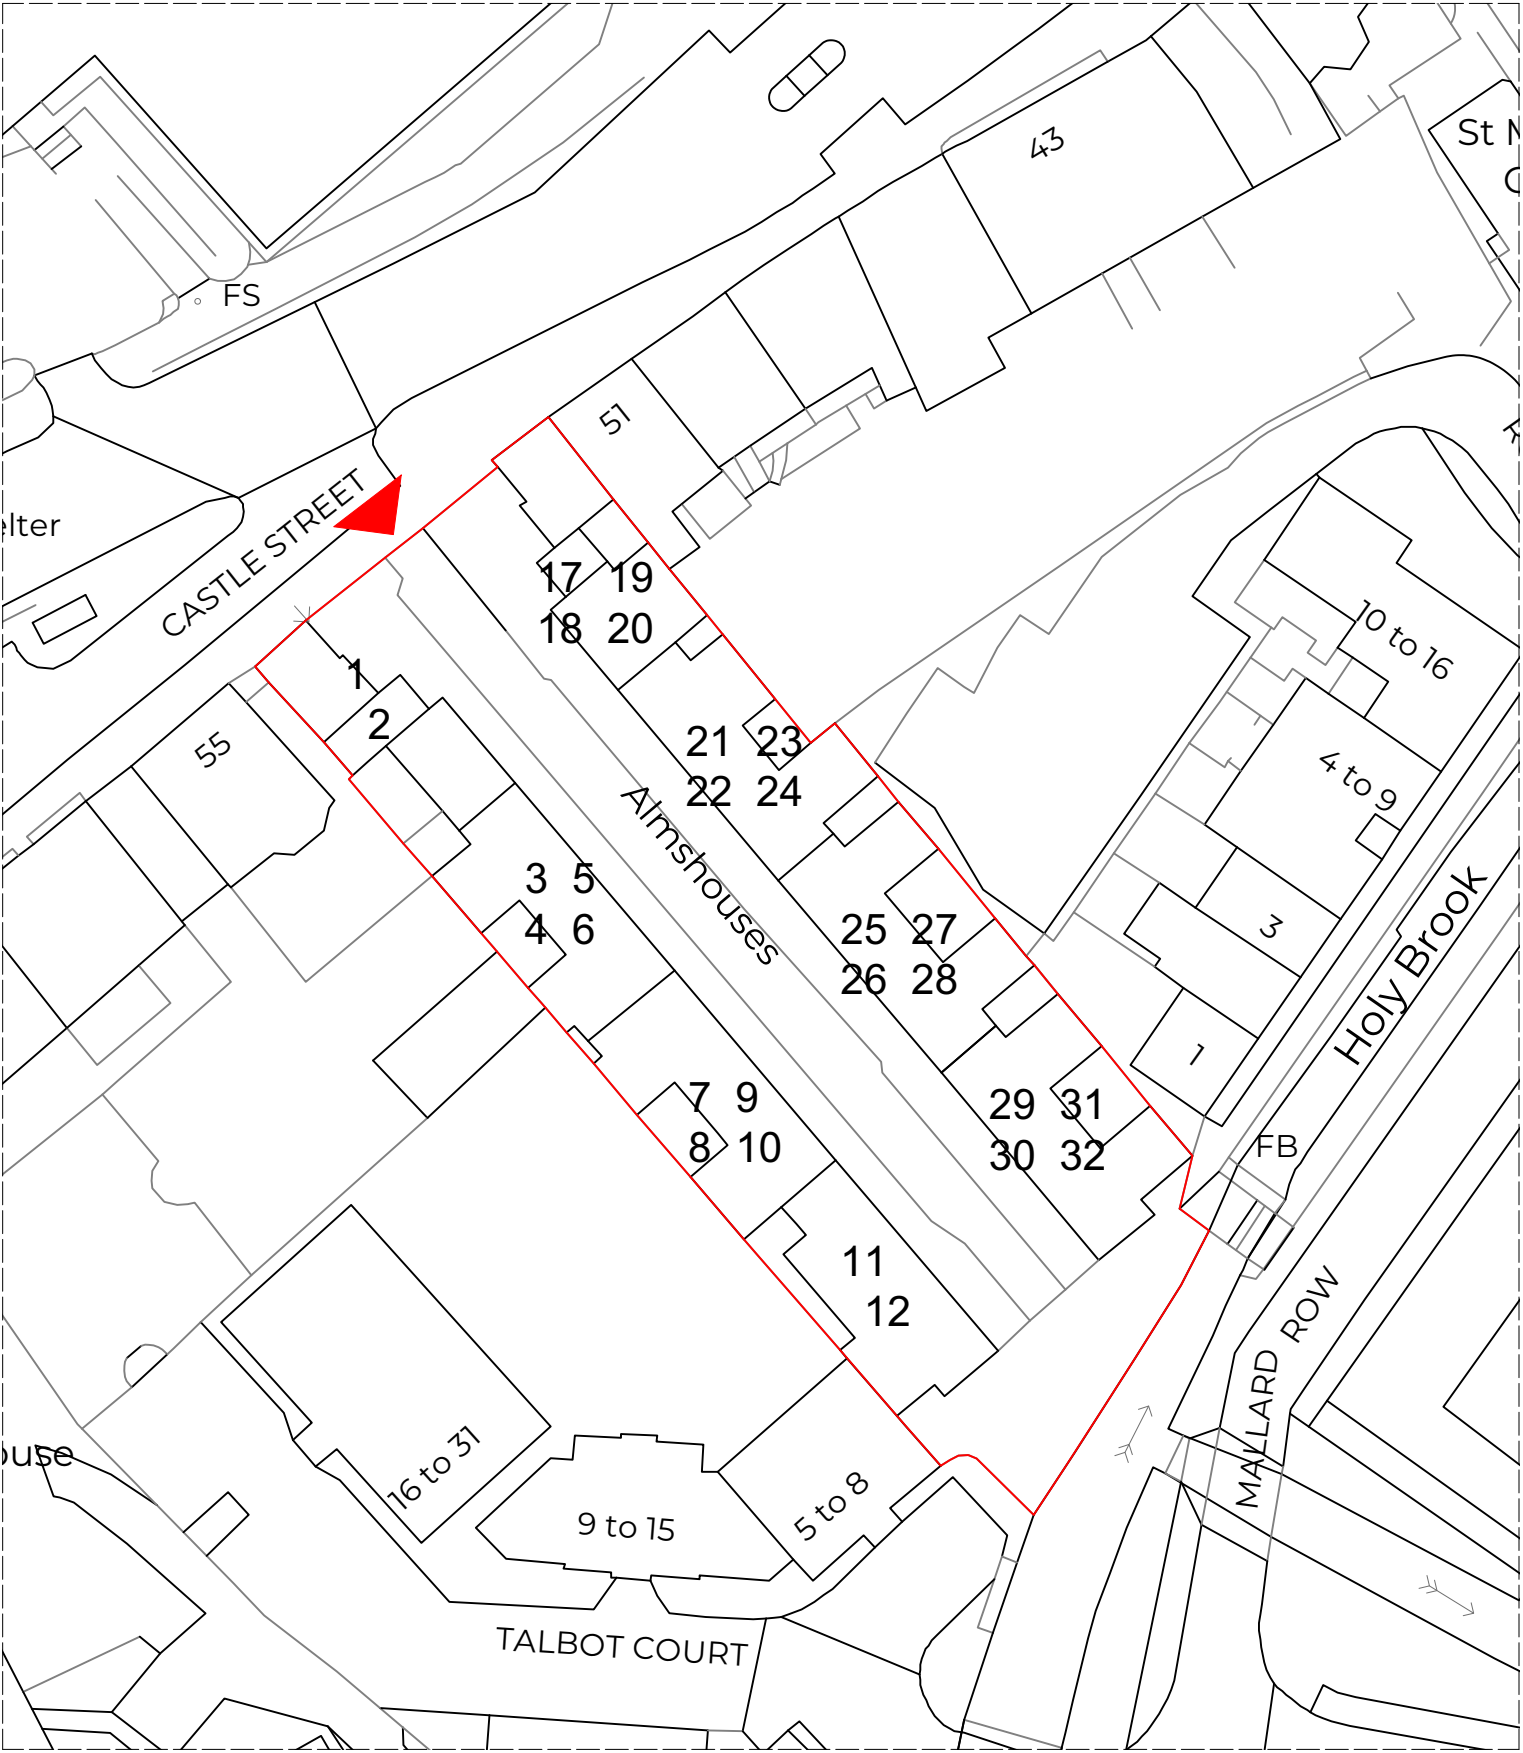

Site Plan
Scale 1:500@A3

NOTES

PO2	21/07/2022	For Application	KOS
PO1	13/07/2022	Draft Issue	KOS
REVISION	DATE	REVISION NOTE	BY

THIS DRAWING MAY ONLY BE SCALED FOR PLANNING APPLICATION PURPOSES.
THIS DRAWING WAS PRODUCED FOR A SPECIFIC PURPOSE AGREED WITH THE INSTRUCTING PARTY AND PROVIDES A COMENSURATE DEGREE OF ACCURACY. BRIDGES ASSOCIATES LLP ACCEPT NO RESPONSIBILITY FOR THIRD PARTY USE OF THIS DRAWING FOR ANY OTHER PURPOSES.
ANY DIMENSIONS SHOWN MUST BE CHECKED ON SITE BEFORE CONSTRUCTION OR MANUFACTURE

PROJECT
Castle Street Almshouses

ADDRESS
Castle Street, Reading

CLIENT
Reading Almshouse Charity

DRAWING
Location Plan & Site Plan

BRIDGES ASSOCIATES

53 Rawstone St, London EC1V 7NQ
Telephone: 020 7837 1008
www.bridgesassociates.co.uk

PROJECT #	J1273	DWG STATUS	PLANNING
DWG DATE	13/07/2022	CAD FILE NAME	J1273 Vachel Almshouses Reading-CA Drawings P02.vdw
ORIGINAL SHEET SIZE	ISO A3	SCALE @ A3	1:1250 & 1:500
DRAWN BY	KOS	CHECKED BY	NB
DRAWING NUMBER	J1273 - BA - DR - A - 0001	REVISION	P02
SUITABILITY	Code: 000000000000		
S2 SUITABLE FOR INFORMATION			